




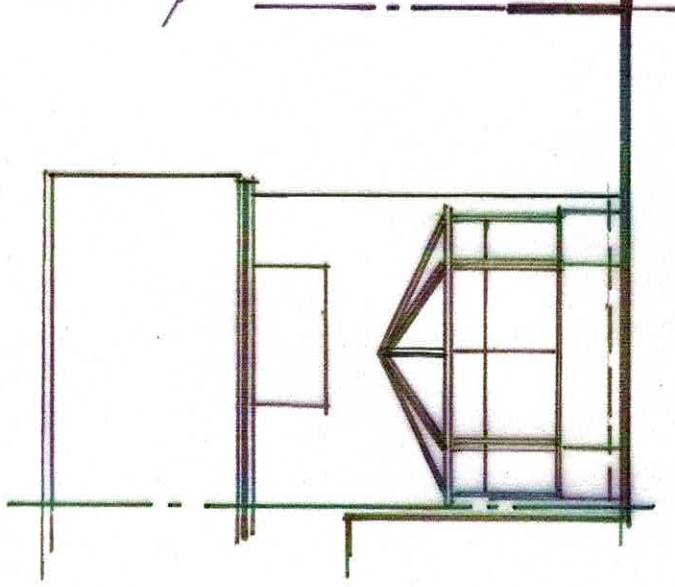


EXIST. REAR ELEVATION (SCALE 1:100)

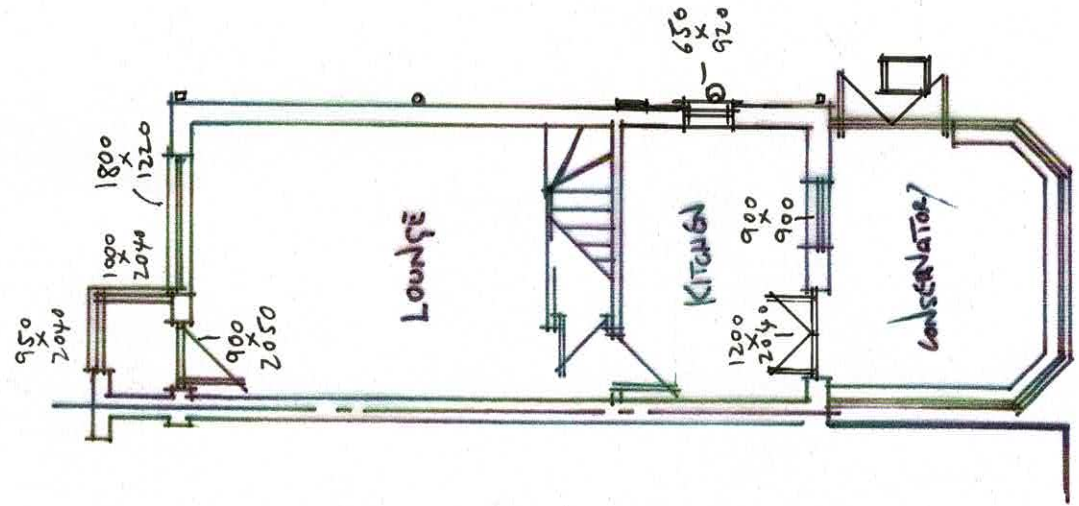


EXIST. GND FLOOR PLAN (SCALE 1:100)

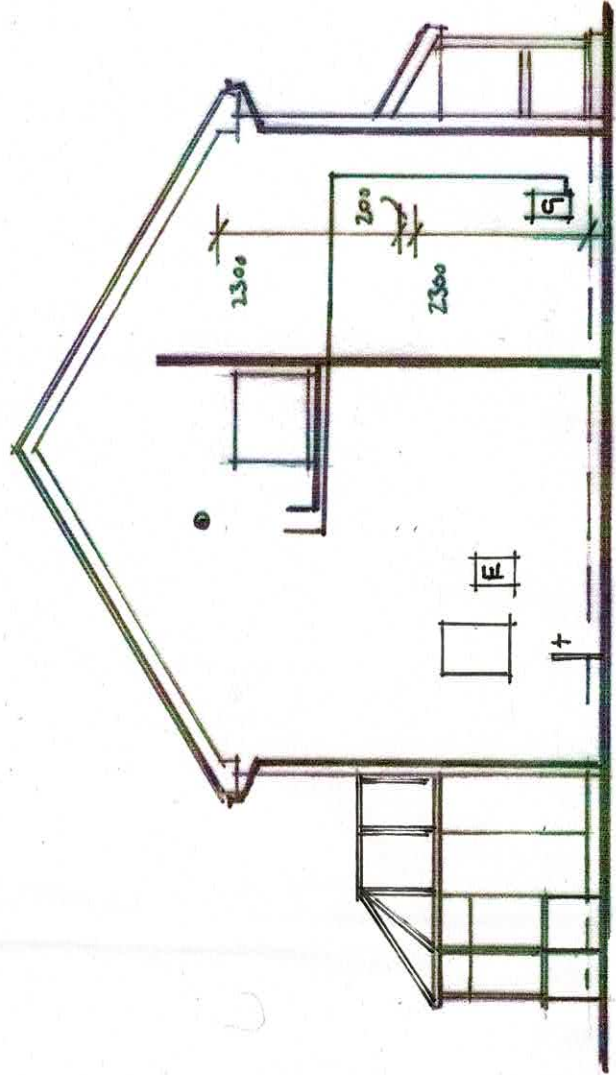

EXIST. SIDE ELEVATIONS (SCALE 1:100)

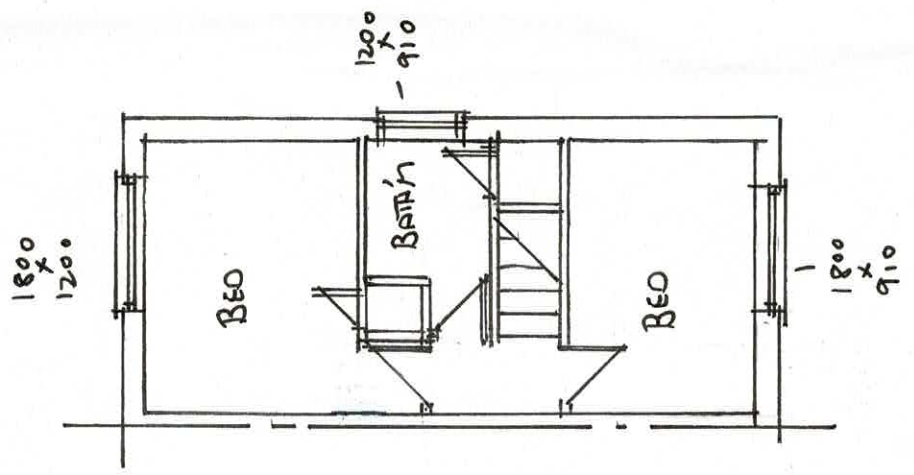

EXIST. F.F. PLAN (SCALE 1:100)

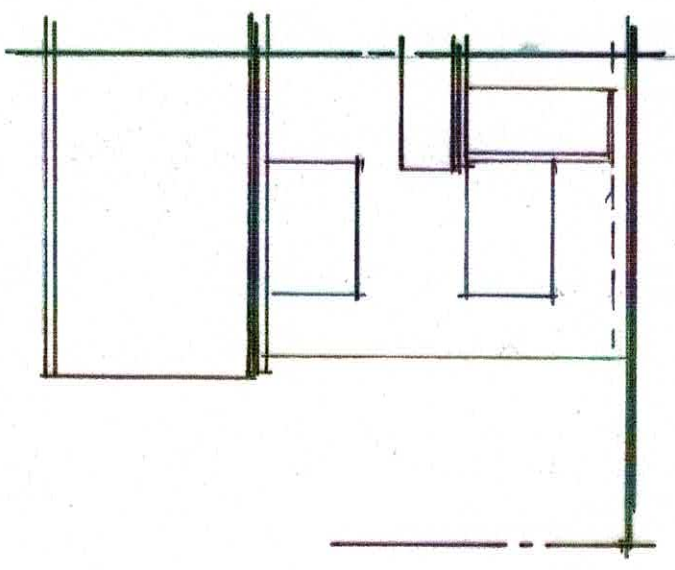

EXIST. FRONT ELEVATION (SCALE 1:100)

- (B) REVISED TO SUIT L.A. REQ 21/7/23
- REVISED
- (A) SCALE ADDED TO SUIT L.A. REQ 21/6/23

MR & MRS O'BRIEN	
PROP SIDE EXTENSION	
AT 29 WOODLANDS ROAD CHAPEL EN LE FRITH SK23 0XR	
A.J. DESIGN LTD. 78 CALDY ROAD HARFORTH WILMSTON SK9 3BY ajdesignlimited@gmail.com	
SCALE 1:100 1:50	
DATE 08/06/23	CLS 01(B)

UNIT SPEC

UTILITY WHITE OUT WHITE IN UVC FRAMES
\$ ROOF
CLEAR GLASS TO NEW FRAME
'A' RATED
CLIMATE CONTROL (GLASS)
TO ROOF

ROOF TILES TO MATCH
EXISTING PROPERTY
BUNK TO MATCH EXISTING
PROPERTY
BARGEDAS FASUA d
SOFFIT TO BE WHITE
TO MATCH PROPERTY

NEW GLASS
ROOF
GLAZED OAK OUT
WHITE IN
CLIMATE CONTROL
GLASS WITH BLUE
TINT

WHITE


25°
PITCH
2080 BWR
1020 1060 150

PROP. REAR ELEVATION (SCALE 1:100)

PROPOSED SIDE ELEVATIONS (REVISED)
(SCALE 1:100)

STAIRS EXTENSION BUNK
STAIRS TO MATCH EXIST. PROPERTY BUNK

PROP. FRONT ELEVATION
(SCALE 1:100)

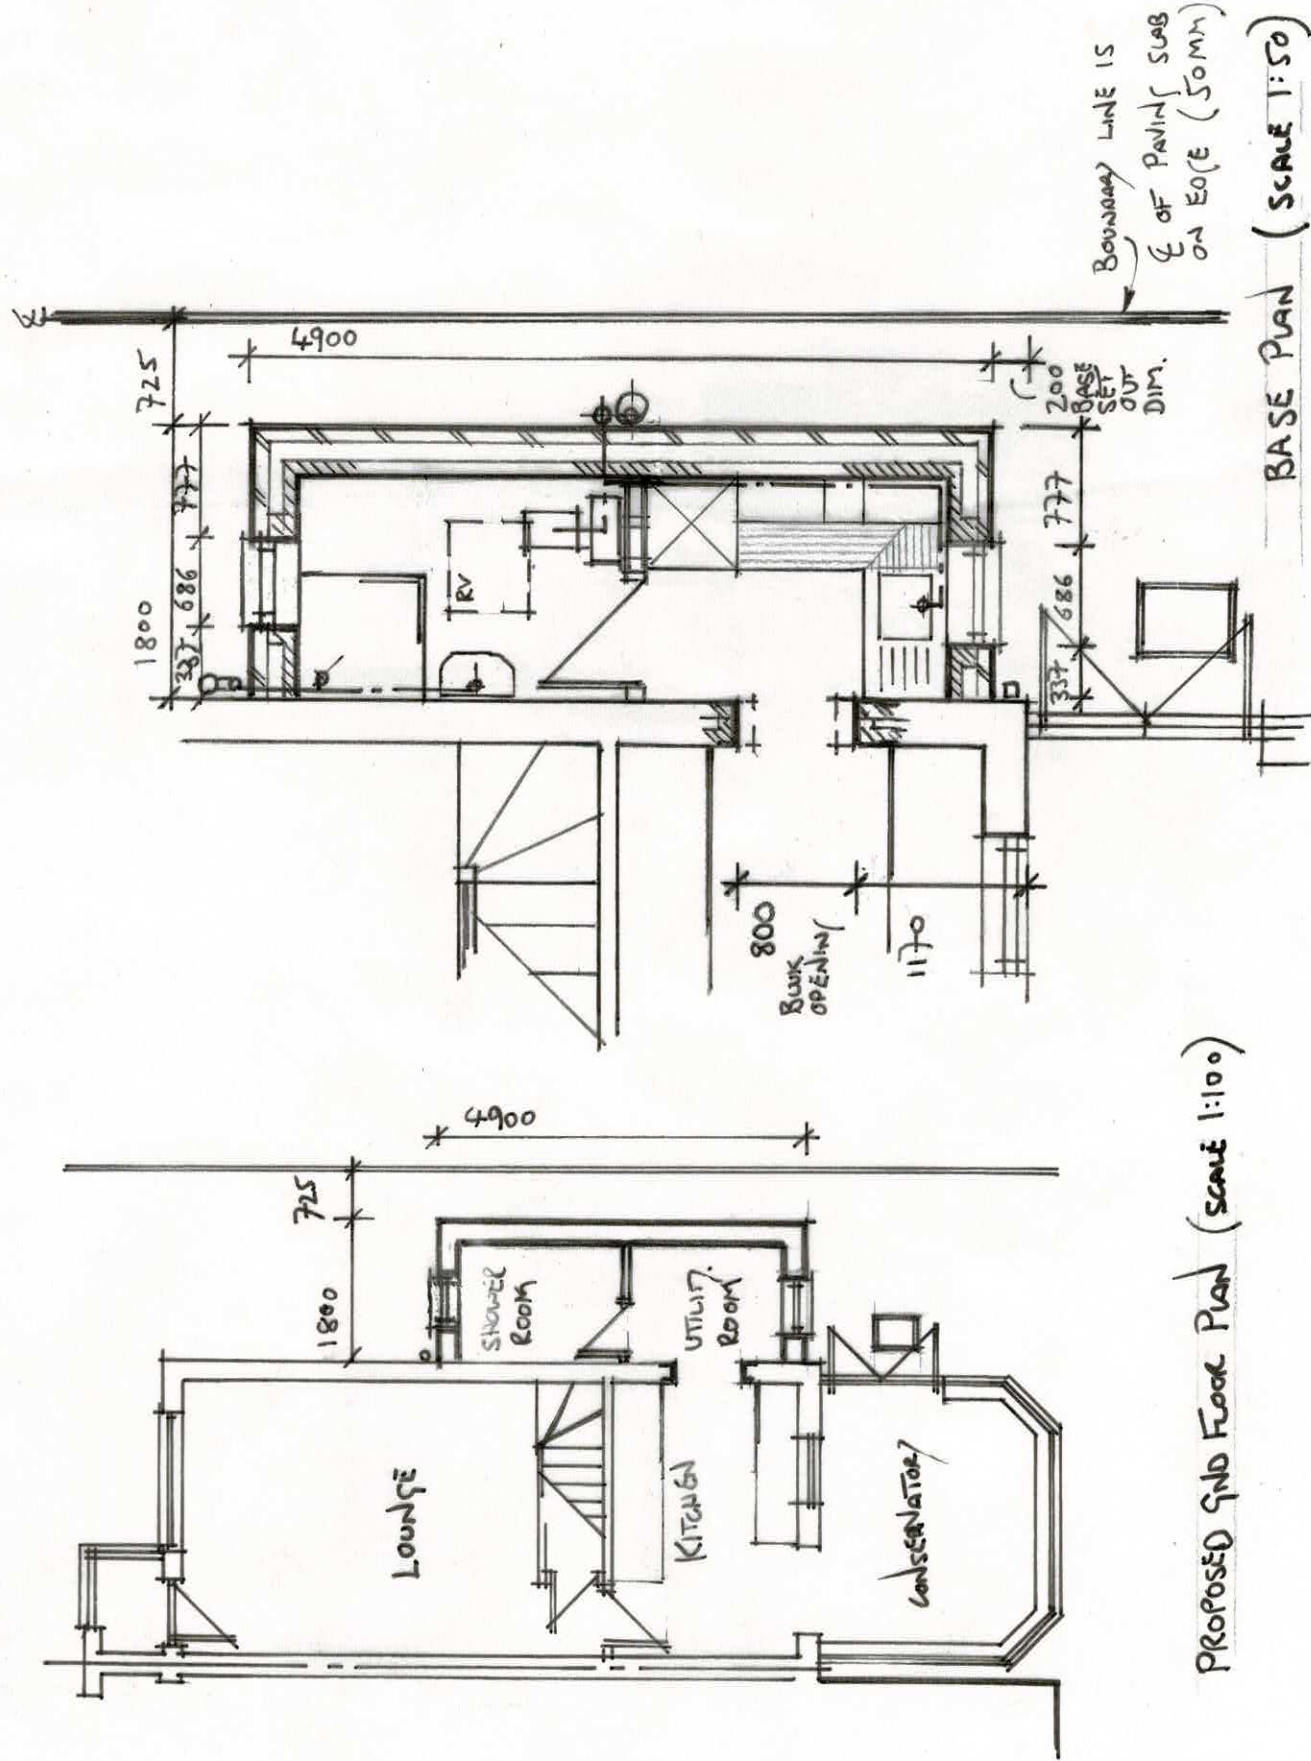

PROPOSED GND FLOOR PLAN (SCALE 1:100)

BASE PLAN (SCALE 1:50)

- (B) REVISED T-2 SUIT L.A. REQ
21/7/23
- (A) REVISED
SCALE ADDED T. SUIT
L.A. REQ 21/6/23

MR & MRS O'BRIEN
PROP SIDE EXTENSION
AT 29 WOODLANDS ROAD CHAPEL EN LE FRITH SK23 0XR
A.J. DESIGN LTD. 78 CALDY ROAD HARLIFORTH WILMSTON SK9 3BY ajdesignlimited@gmail.com
SCALE 1:100 1:50
DATE 08/06/23
CLS 02(B)