


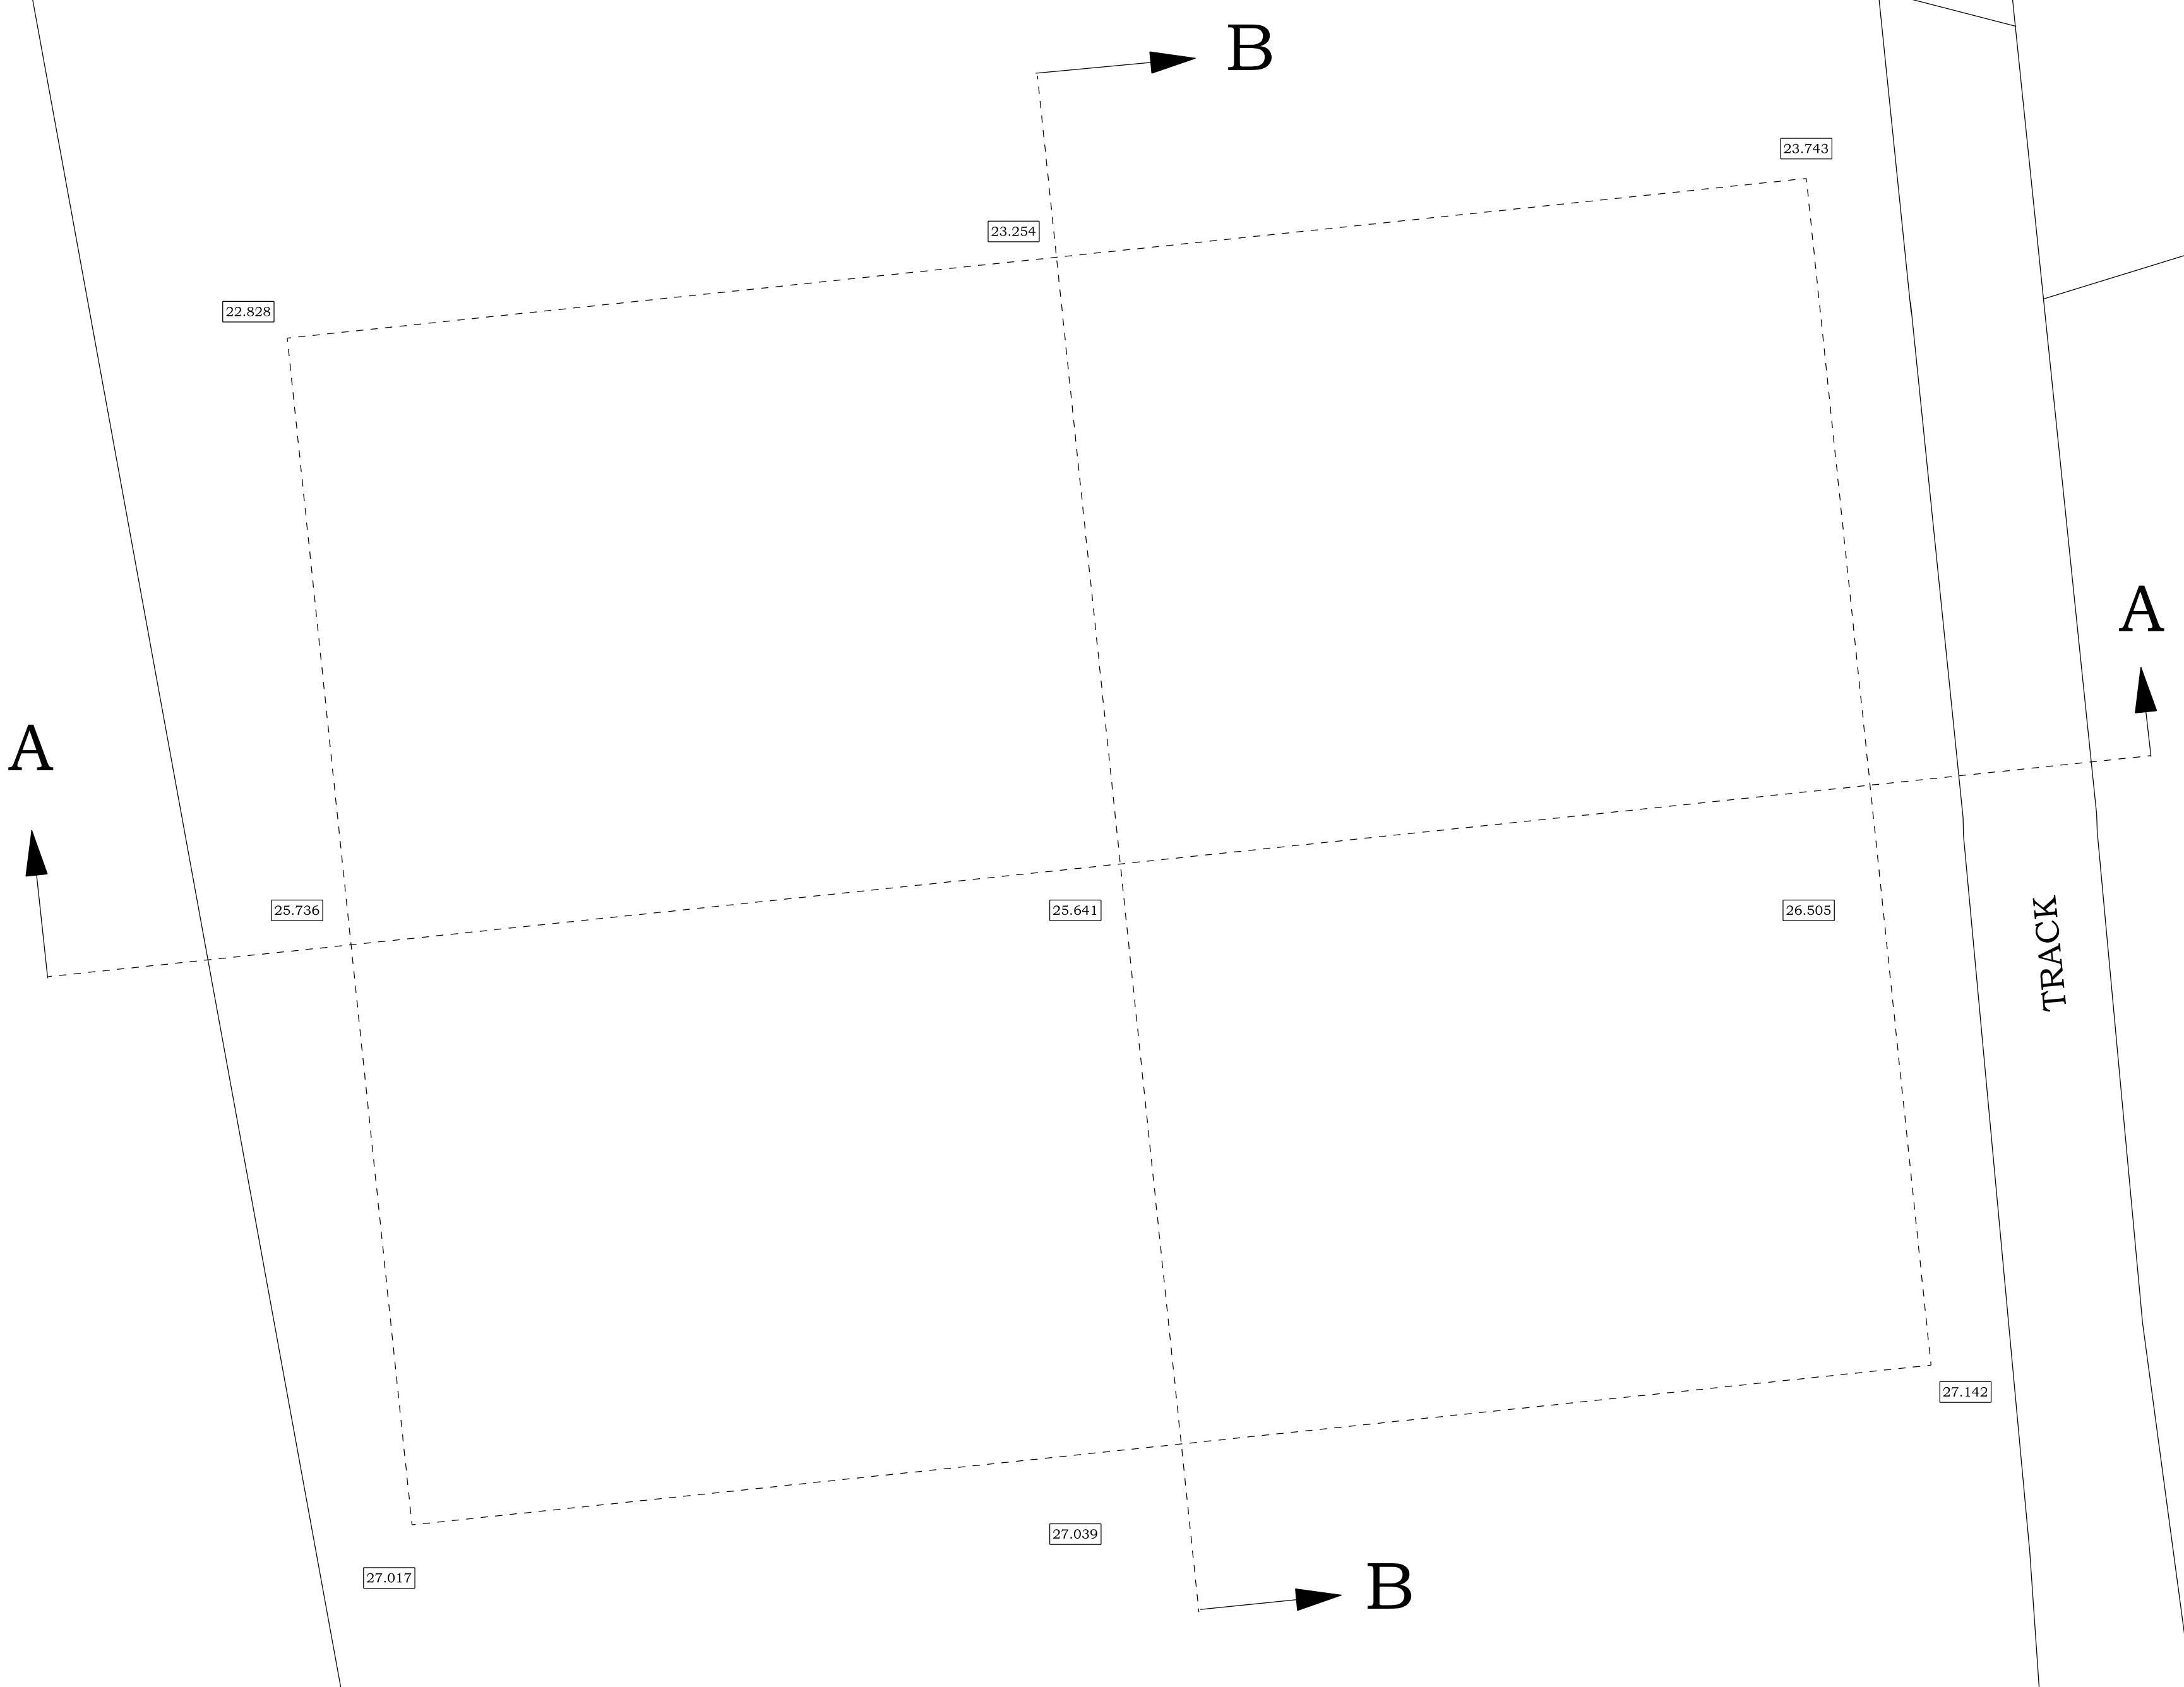


OVERALL SITE PLAN
MENAGE CONSTRUCTION
for
Mr. & Mrs G. WILLIAMS,
at

HIGH ASH HOUISE,
SANDY LANE,
CHISWORTH,
SK13 5RZ

Scale 1:100 @ A1

Date MAY 2023

Drawing Number 2143/1

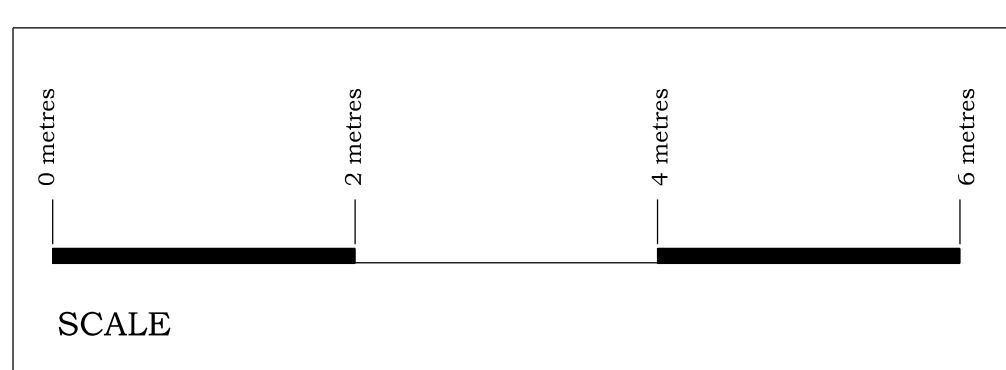

BRADLEY BUILDING DESIGN LTD.
KEEPERS COTTAGE,
LYME PARK,
DISLEY,
STOCKPORT.
SK12 2NS.
01625 858244
Mob 07989 326039
bradleybuildingdesign@btopenworld.com

Date MAY 2023