




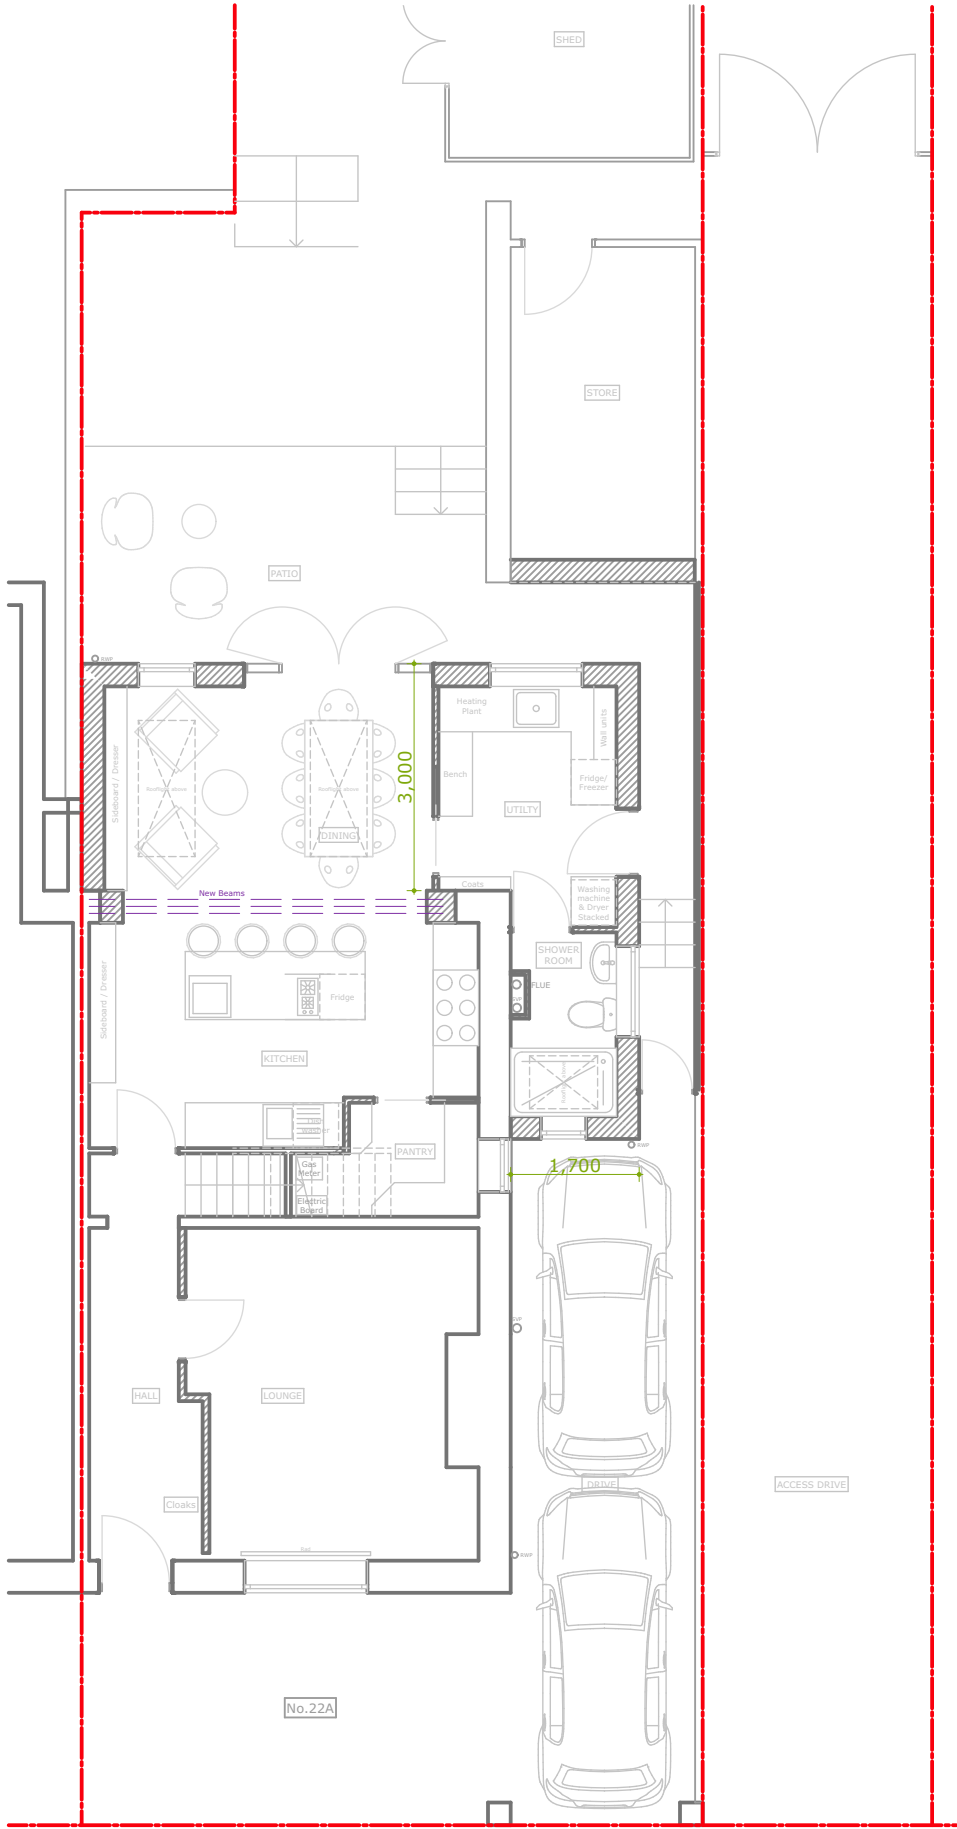

Ground Floor

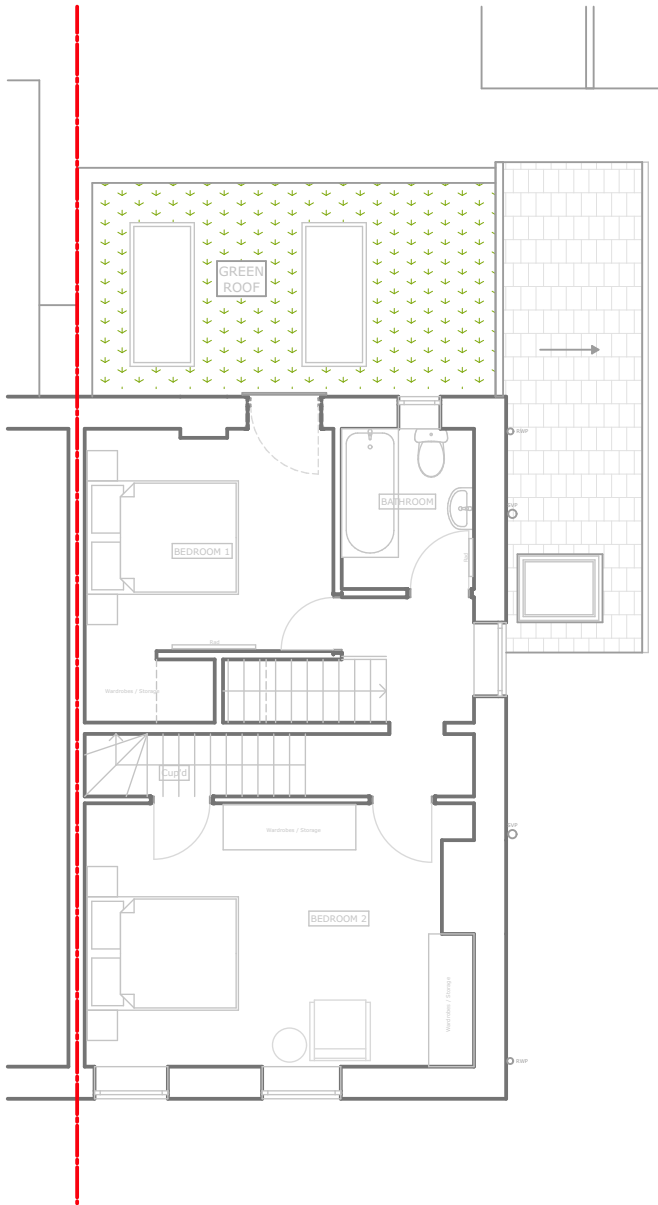

First Floor

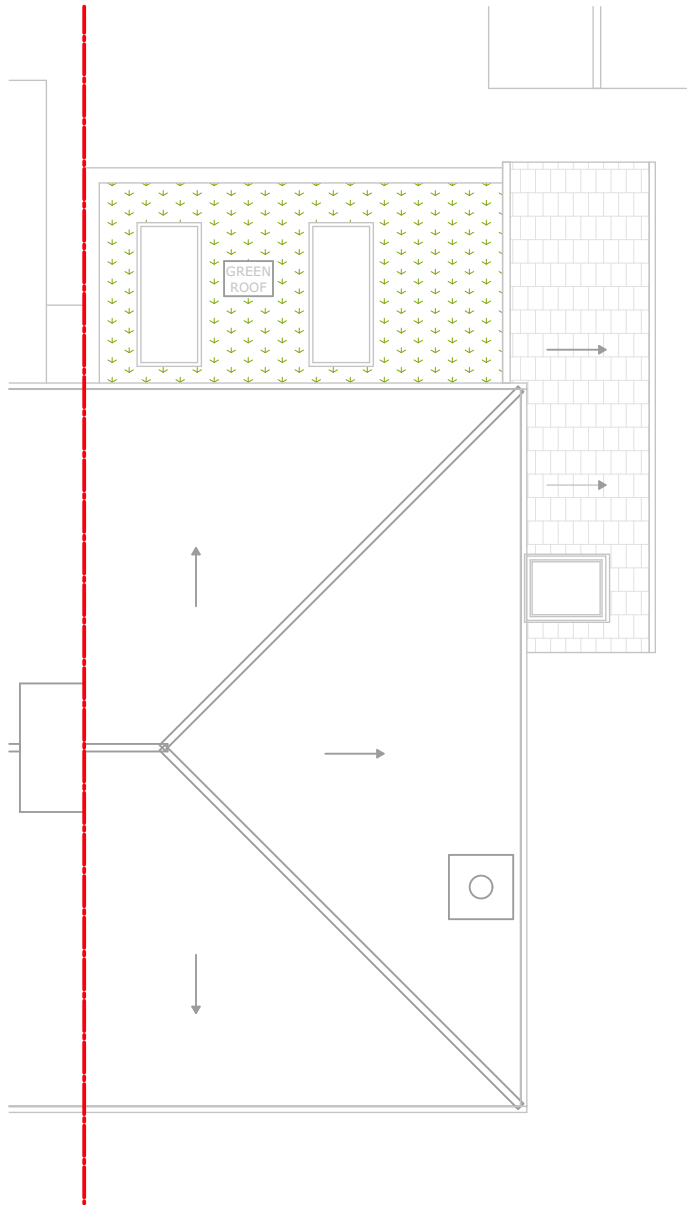

Roof Plan

Rev B - Scheme updated following officers comments. July 2023  
Rev A - Position of chimney on party wall and south boundary line and garden wall position revised. March 2023

RWarchitects

Rob Westbrook Architects Ltd  
28 Alsfeld Way, New Mills, High peak SK22 3DD  
Tel: 07944 207036  
E: rob@robwestbrookarchitects.com  
W: www.robwestbrookarchitects.com

Project Details: **Extension & House Renovation** - 22a Sunlaws Street, Glossop, High Peak SK13 8EQ

|         |                   |        |                      |        |            |       |              |
|---------|-------------------|--------|----------------------|--------|------------|-------|--------------|
| Drg No: | 2212 /G/800 Rev B | Title: | Proposed Floor Plans | Scale: | 1:100 @ A3 | Date: | January 2023 |
|---------|-------------------|--------|----------------------|--------|------------|-------|--------------|

