



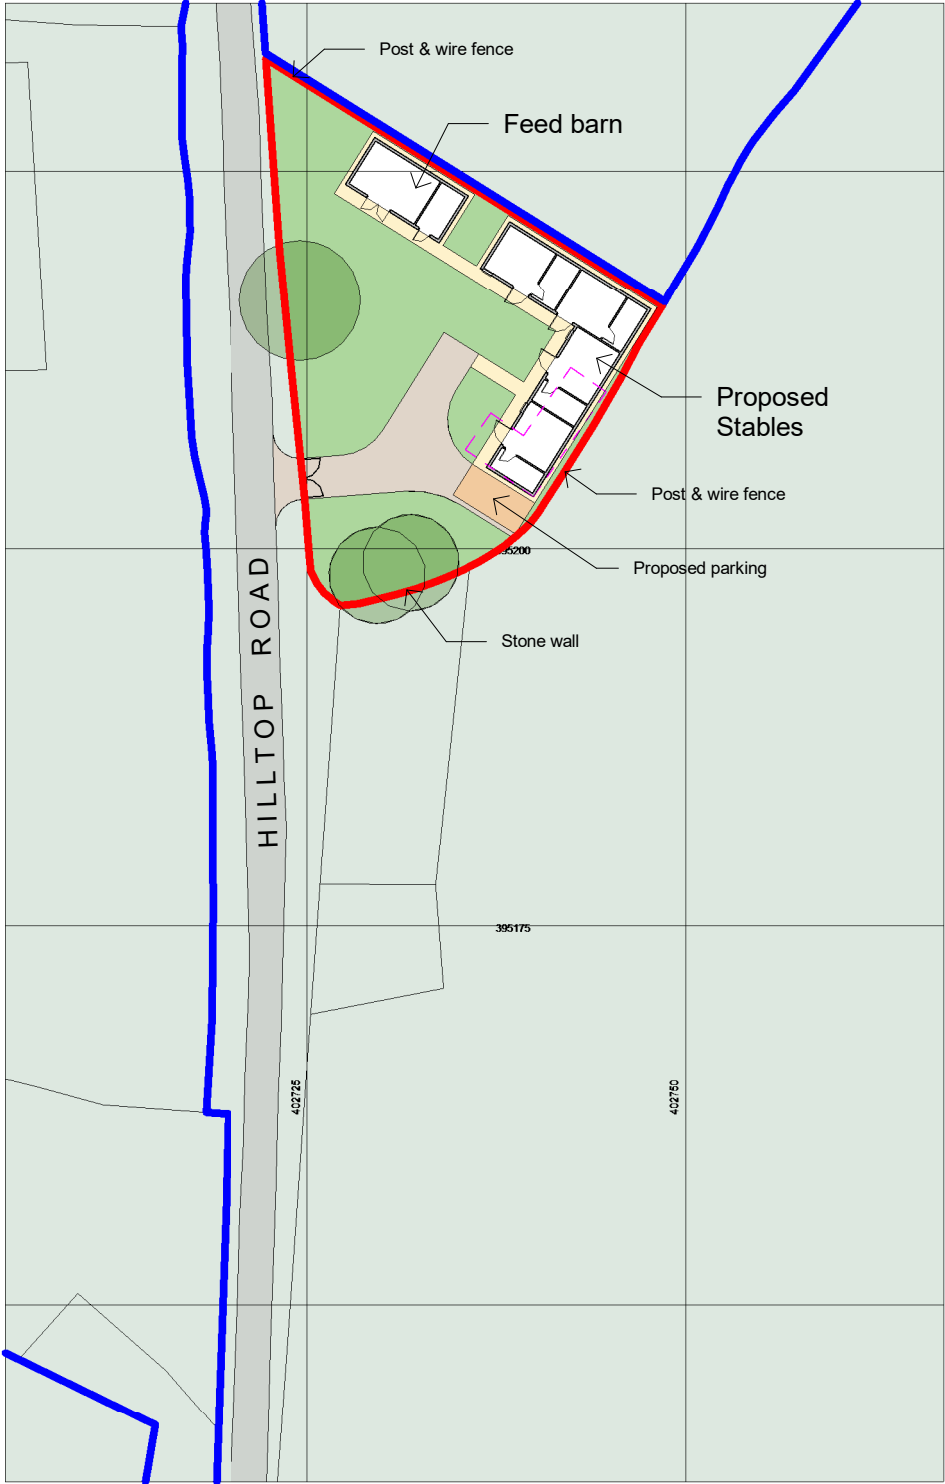


Ordnance Survey, (c) Crown Copyright 2023. All rights reserved. Licence number 100022432

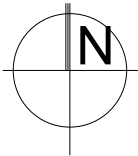

Proposed Site Plan

1 : 500

 

CREATIVE ARCHITECTURE LIMITED

THIS DRAWING IS THE SUBJECT OF COPYRIGHT WHICH VESTS IN CREATIVE ARCHITECTURE LIMITED. IT IS AN INFRINGEMENT OF COPYRIGHT TO REPRODUCE THIS DRAWING, BY WHATEVER MEANS, INCLUDING ELECTRONIC, WITHOUT THE EXPRESS WRITTEN CONSENT OF CREATIVE ARCHITECTURE LIMITED WHICH RESERVES ALL ITS RIGHTS

CREATIVE ARCHITECTURE LIMITED ASSERTS ITS RIGHTS TO BE IDENTIFIED AS THE AUTHOR OF THIS DESIGN

REPORT ERRORS & OMISSIONS TO ARCHITECT.

CHECK ALL DIMENSIONS ON SITE

DRAWING TO BE READ IN CONJUNCTION WITH THE HEALTH AND SAFETY PLAN AND ALL RELEVANT RISK ASSESSMENTS

Site boundary

Land owned by the applicant

Existing building

REV.

DATE

DRN.

CHKD.

B

21.07.23

AH

Do not scale removed

AH

A

17/07/23

PC

Parking arrengment amended

AH

PROJECT

Hilltop Farm, Glossop

CLIENT

Mrs P Sykes

DRAWING

Proposed Site Plan

SCALE

1 : 500

SHEET SIZE

@ A3

DRAWN

PC

CHECKED

AH

DATE

06/07/23

CREATIVE ARCHITECTURE

A: 1 The Long Stables, Rochdale Rd, Denshaw, OL3 5UE

T: 07788 200 255

E: adam@creativearchitectureltd.co.uk

W: www.creativearchitectureltd.co.uk

JOB No

00000

DRAWING No

0002

REVISION

B

STATUS

Feasibility