



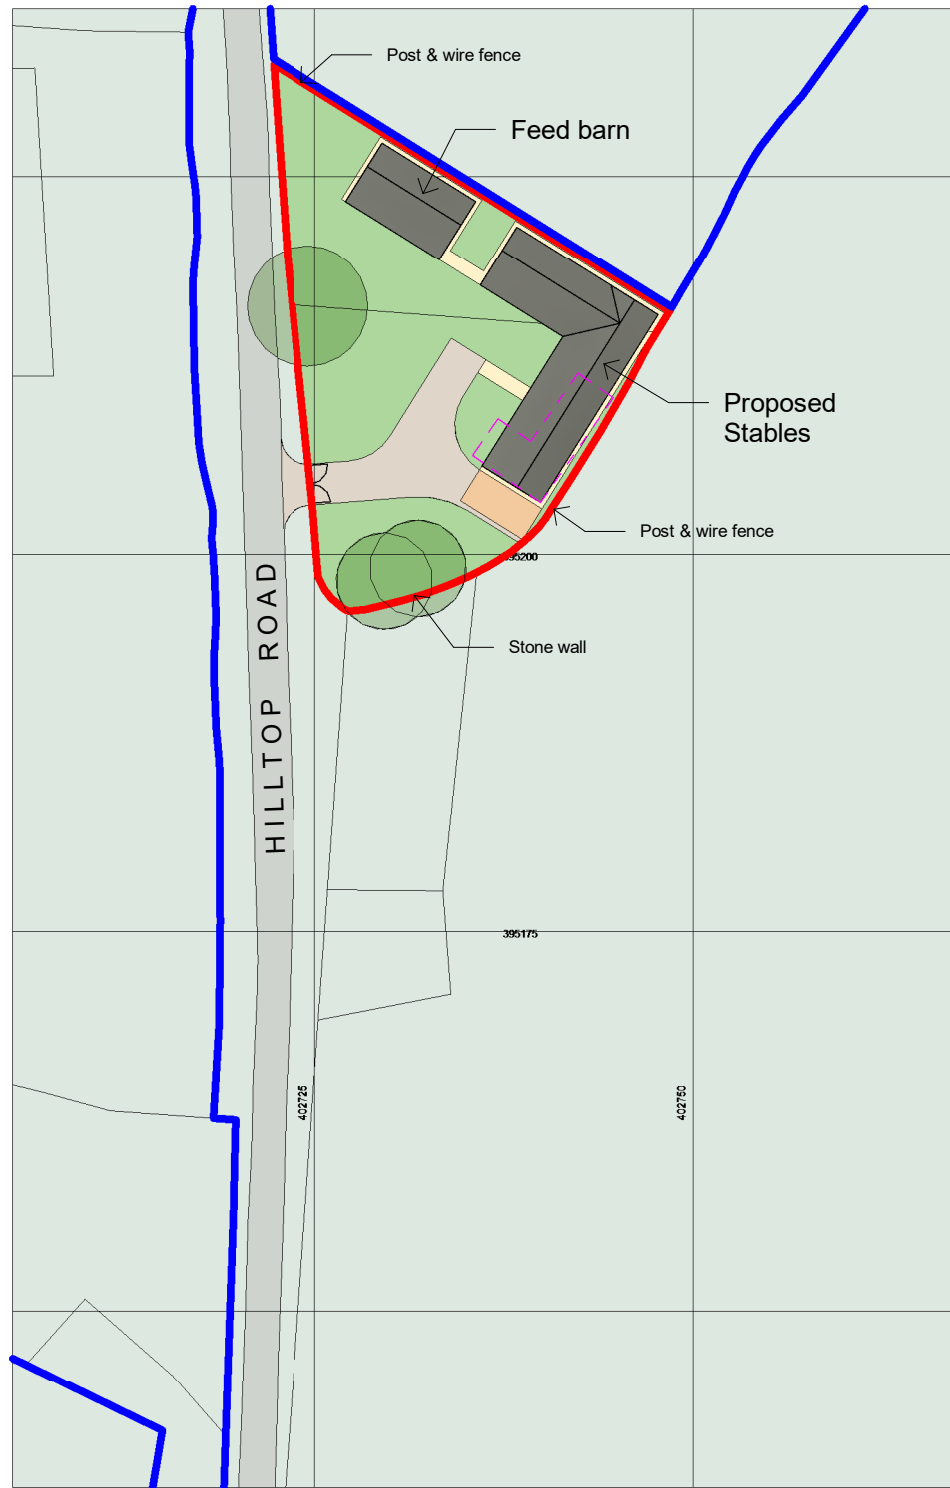

Ordnance Survey, (c) Crown Copyright 2023. All rights reserved. Licence number 100022432

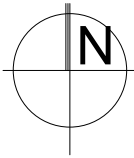

Proposed Roof Plan

1 : 500

CREATIVE ARCHITECTURE LIMITED

THIS DRAWING IS THE SUBJECT OF COPYRIGHT WHICH VESTS IN CREATIVE ARCHITECTURE LIMITED. IT IS AN INFRINGEMENT OF COPYRIGHT TO REPRODUCE THIS DRAWING, BY WHATEVER MEANS, INCLUDING ELECTRONIC, WITHOUT THE EXPRESS WRITTEN CONSENT OF CREATIVE ARCHITECTURE LIMITED WHICH RESERVES ALL ITS RIGHTS

CREATIVE ARCHITECTURE LIMITED ASSERTS ITS RIGHTS TO BE IDENTIFIED AS THE AUTHOR OF THIS DESIGN

REPORT ERRORS & OMISSIONS TO ARCHITECT.

CHECK ALL DIMENSIONS ON SITE

DRAWING TO BE READ IN CONJUNCTION WITH THE HEALTH AND SAFETY PLAN AND ALL RELEVANT RISK ASSESSMENTS

- Site boundary
- Land owned by the applicant
- Existing building

B	21.07.23	AH	Do not scale removed	AH
A	17/07/23	PC	Parking arrengment amended	AH

REV.	DATE	DRN.	CHKD.
------	------	------	-------

PROJECT				
Hilltop Farm, Glossop				
CLIENT				
Mrs P Sykes				
DRAWING				
Proposed Roof Plan				
SCALE	SHEET SIZE	DRAWN	CHECKED	DATE
1 : 500	@ A3	PC	MD	06/07/23

CREATIVE ARCHITECTURE

A: 1 The Long Stables, Rochdale Rd, Denshaw, OL3 5UE
T: 07788 200 255
E: adam@creativearchitectureltd.co.uk
W: www.creativearchitectureltd.co.uk

JOB No	DRAWING No	REVISION
00000	0003	B
STATUS	Feasibility	

