



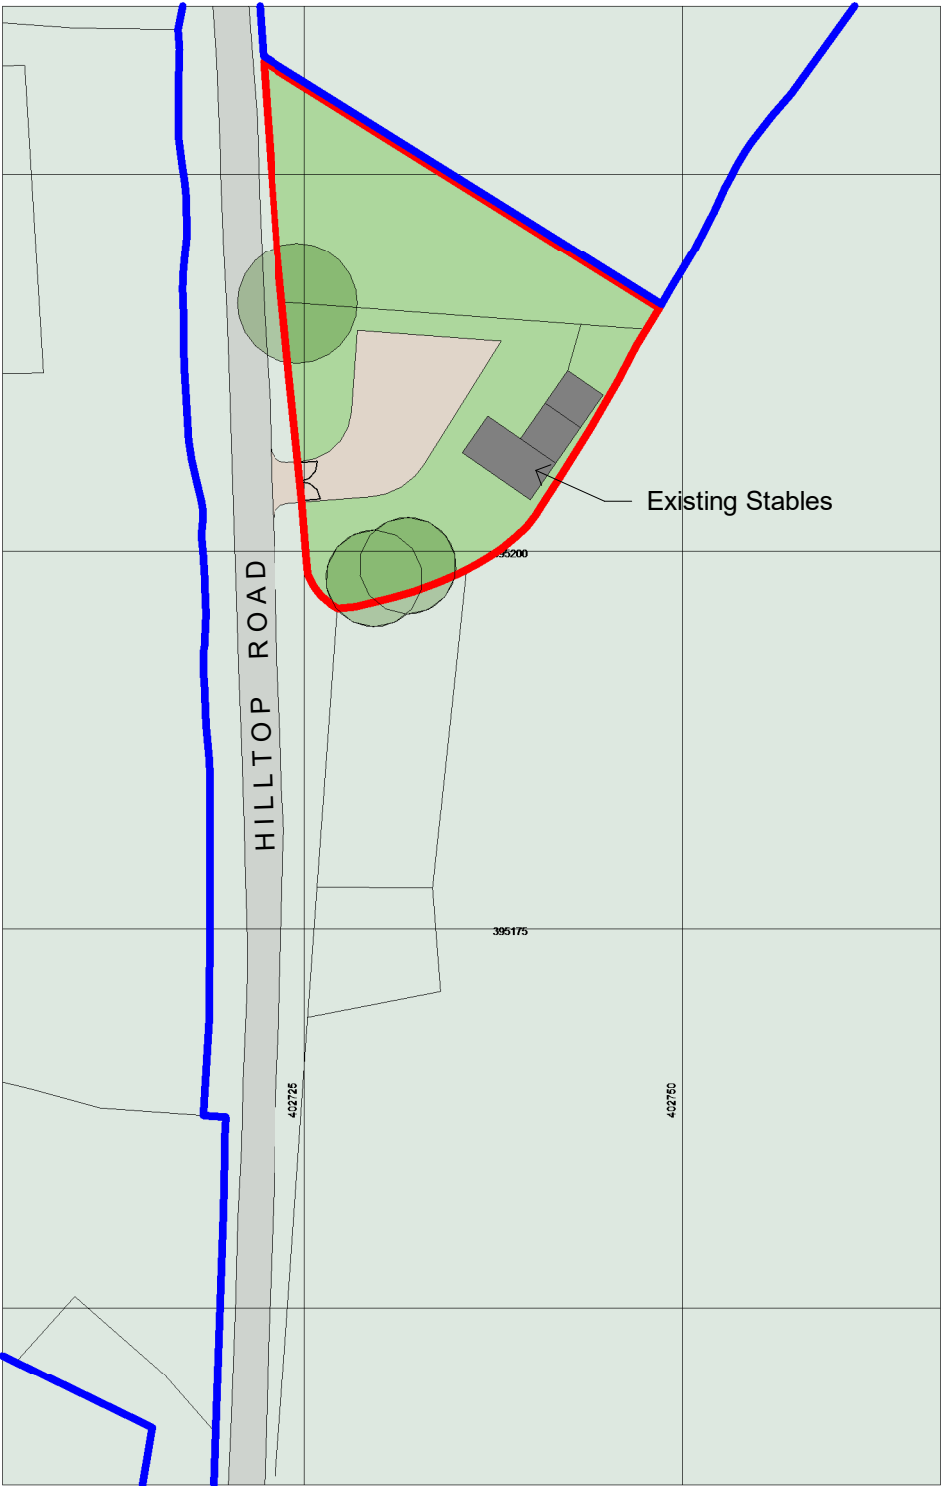

Ordnance Survey, (c) Crown Copyright 2023. All rights reserved. Licence number 100022432

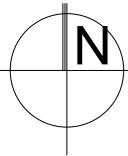

Existing Site Plan
1 : 500

CREATIVE ARCHITECTURE LIMITED

THIS DRAWING IS THE SUBJECT OF COPYRIGHT WHICH VESTS IN CREATIVE ARCHITECTURE LIMITED. IT IS AN INFRINGEMENT OF COPYRIGHT TO REPRODUCE THIS DRAWING, BY WHATEVER MEANS, INCLUDING ELECTRONIC, WITHOUT THE EXPRESS WRITTEN CONSENT OF CREATIVE ARCHITECTURE LIMITED WHICH RESERVES ALL ITS RIGHTS

CREATIVE ARCHITECTURE LIMITED ASSERTS ITS RIGHTS TO BE IDENTIFIED AS THE AUTHOR OF THIS DESIGN

REPORT ERRORS & OMISSIONS TO ARCHITECT.

CHECK ALL DIMENSIONS ON SITE

DRAWING TO BE READ IN CONJUNCTION WITH THE HEALTH AND SAFETY PLAN AND ALL RELEVANT RISK ASSESSMENTS

- Site boundary
- Land owned by the applicant

B	21.07.23	AH	Do not scale removed	AH
A	17/07/23	PC	Existing entrance amended	AH

REV.	DATE	DRN.	CHKD.
------	------	------	-------

PROJECT

Hilltop Farm, Glossop

CLIENT

Mrs P Sykes

DRAWING

Existing Site Plan

SCALE	SHEET SIZE	DRAWN	CHECKED	DATE
1 : 500	@ A3	PC	MD	06/07/23

CREATIVE ARCHITECTURE

A: 1 The Long Stables, Rochdale Rd, Denshaw, OL3 5UE

T: 07788 200 255

E: adam@creativearchitectureltd.co.uk

W: www.creativearchitectureltd.co.uk

JOB No	DRAWING No	REVISION
00000	0005	B
STATUS		
Fesibility		

