



Top of Wall
2100

00 GF Level
0

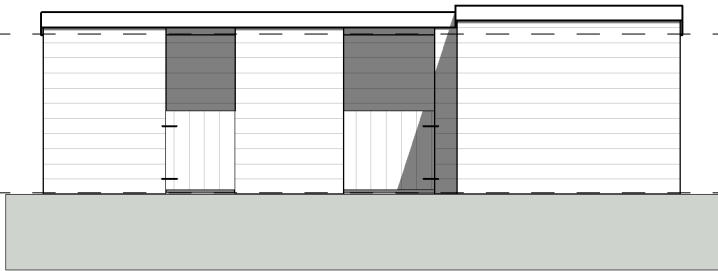


Front Elevation
1 : 100

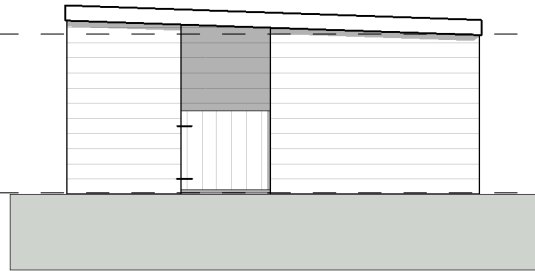

Right Elevation
1 : 100

Top of Wall
2100


00 GF Level
0

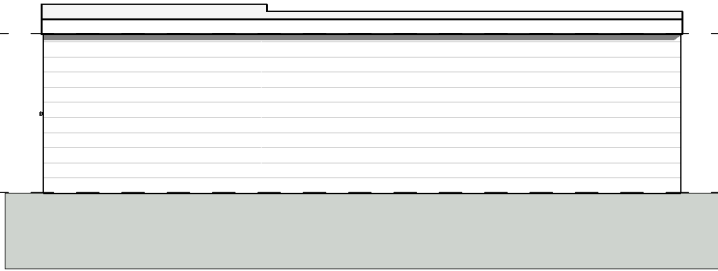


Rear Elevation
1 : 100



Left Elevation
1 : 100

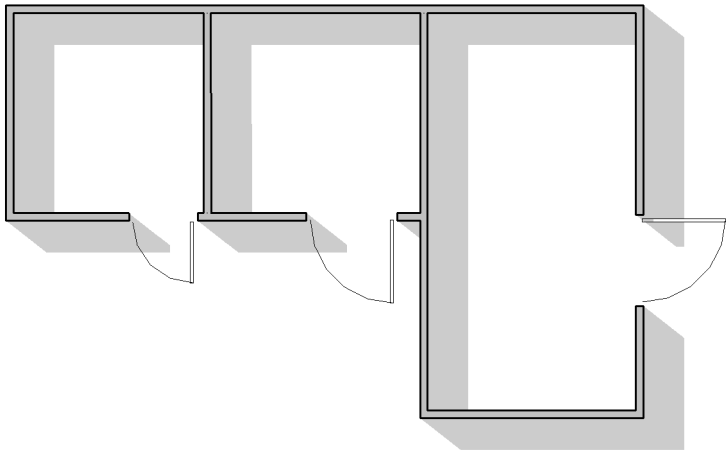

Ground Floor Plan
1 : 100

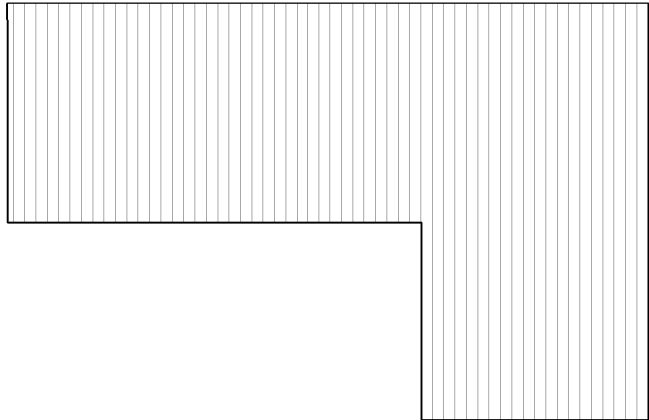

Roof Plan
1 : 100

CREATIVE ARCHITECTURE LIMITED
THIS DRAWING IS THE SUBJECT OF COPYRIGHT WHICH VESTS IN CREATIVE ARCHITECTURE LIMITED. IT IS AN INFRINGEMENT OF COPYRIGHT TO REPRODUCE THIS DRAWING, BY WHATEVER MEANS, INCLUDING ELECTRONIC, WITHOUT THE EXPRESS WRITTEN CONSENT OF CREATIVE ARCHITECTURE LIMITED WHICH RESERVES ALL ITS RIGHTS
CREATIVE ARCHITECTURE LIMITED ASSERTS ITS RIGHTS TO BE IDENTIFIED AS THE AUTHOR OF THIS DESIGN

REPORT ERRORS & OMISSIONS TO ARCHITECT.
CHECK ALL DIMENSIONS ON SITE
DRAWING TO BE READ IN CONJUNCTION WITH THE HEALTH AND SAFETY PLAN AND ALL RELEVANT RISK ASSESSMENTS

A 21.07.23 CA Do not scale removed AH

REV. DATE DRN. CHKD.

PROJECT
Hilltop Farm, Glossop

CLIENT
Mrs P Sykes

DRAWING
Existing Stable Floor Plans
& Elevations

SCALE 1 : 100 SHEET SIZE @ A3 DRAWN PC CHECKED AH DATE 17/07/23

CREATIVE ARCHITECTURE
A: 1 The Long Stables, Rochdale Rd, Denshaw, OL3 5UE
T: 07788 200 255
E: adam@creativearchitectureltd.co.uk
W: www.creativearchitectureltd.co.uk

JOB No 00000 DRAWING No 0006 REVISION A

STATUS Feasibility

