

○ CREATIVE ARCHITECTURE LIMITED


■ THIS DRAWING IS THE SUBJECT OF COPYRIGHT WHICH VESTS IN CREATIVE ARCHITECTURE LIMITED. IT IS AN INFRINGEMENT OF COPYRIGHT TO REPRODUCE THIS DRAWING, BY WHATEVER MEANS, INCLUDING ELECTRONIC, WITHOUT THE EXPRESS WRITTEN CONSENT OF CREATIVE ARCHITECTURE LIMITED WHICH RESERVES ALL ITS RIGHTS

CREATIVE ARCHITECTURE LIMITED ASSERTS ITS RIGHTS TO BE IDENTIFIED AS THE AUTHOR OF THIS DESIGN


■ REPORT ERRORS & OMISSIONS TO ARCHITECT.

■ CHECK ALL DIMENSIONS ON SITE


■ DRAWING TO BE READ IN CONJUNCTION WITH THE HEALTH AND SAFETY PLAN AND ALL RELEVANT RISK ASSESSMENTS

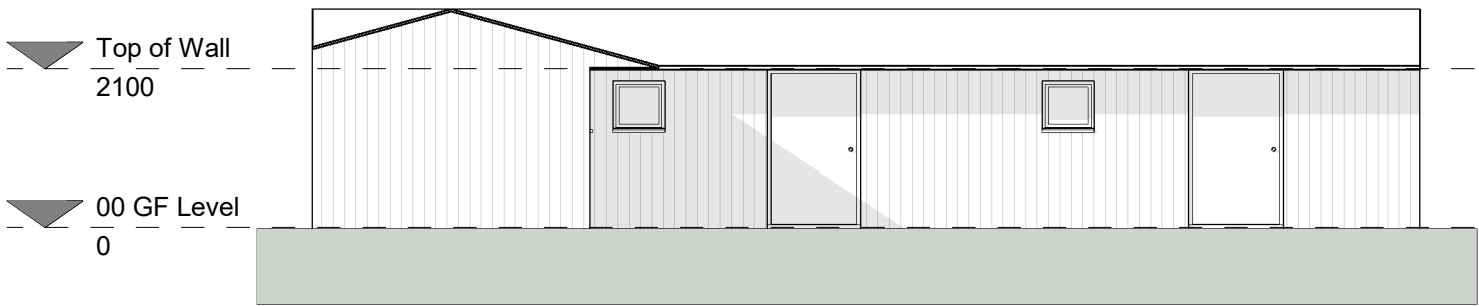


Front Elevation
1 : 100

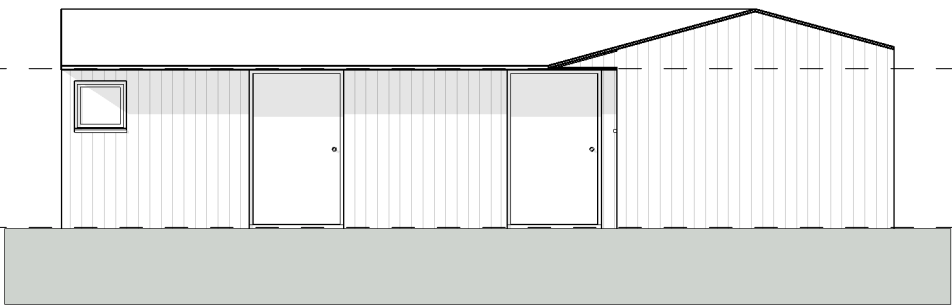


Right Elevation
1 : 100

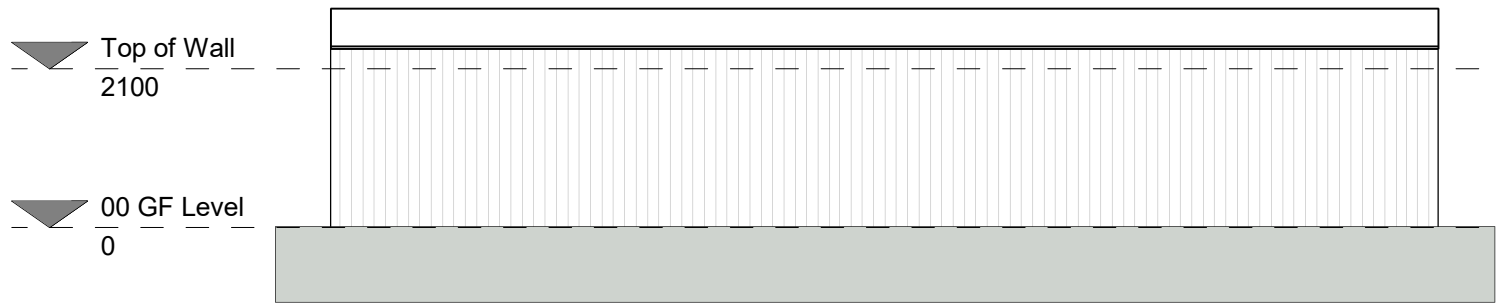


Rear Elevation
1 : 100

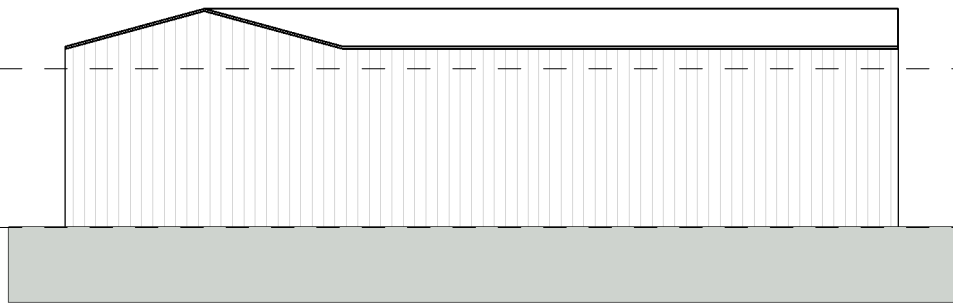

Elevation Left
1 : 100

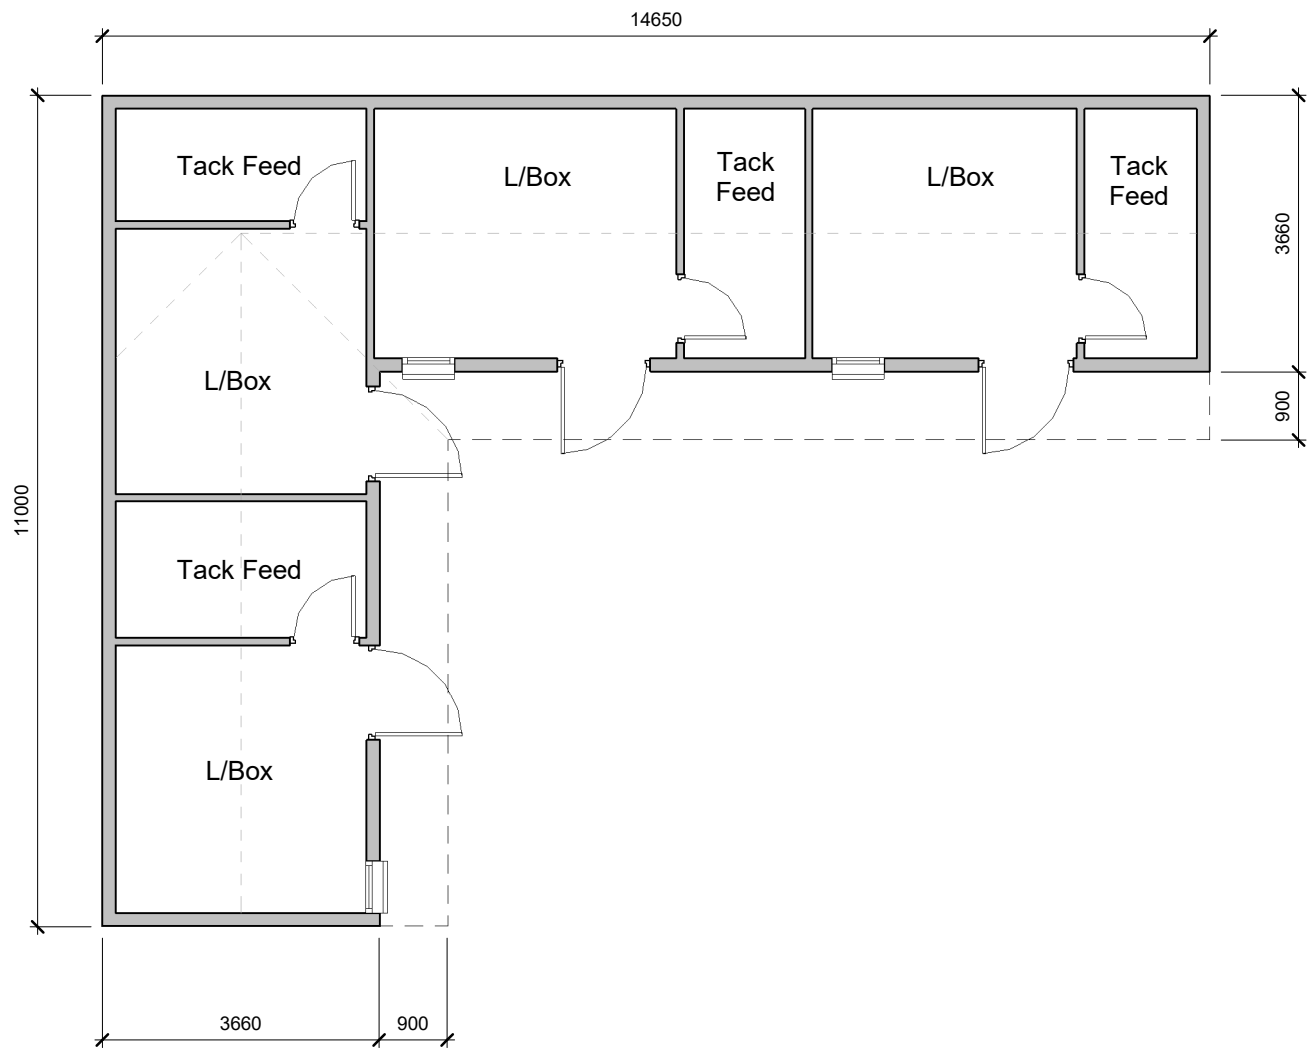

Ground Floor Plan
1 : 100

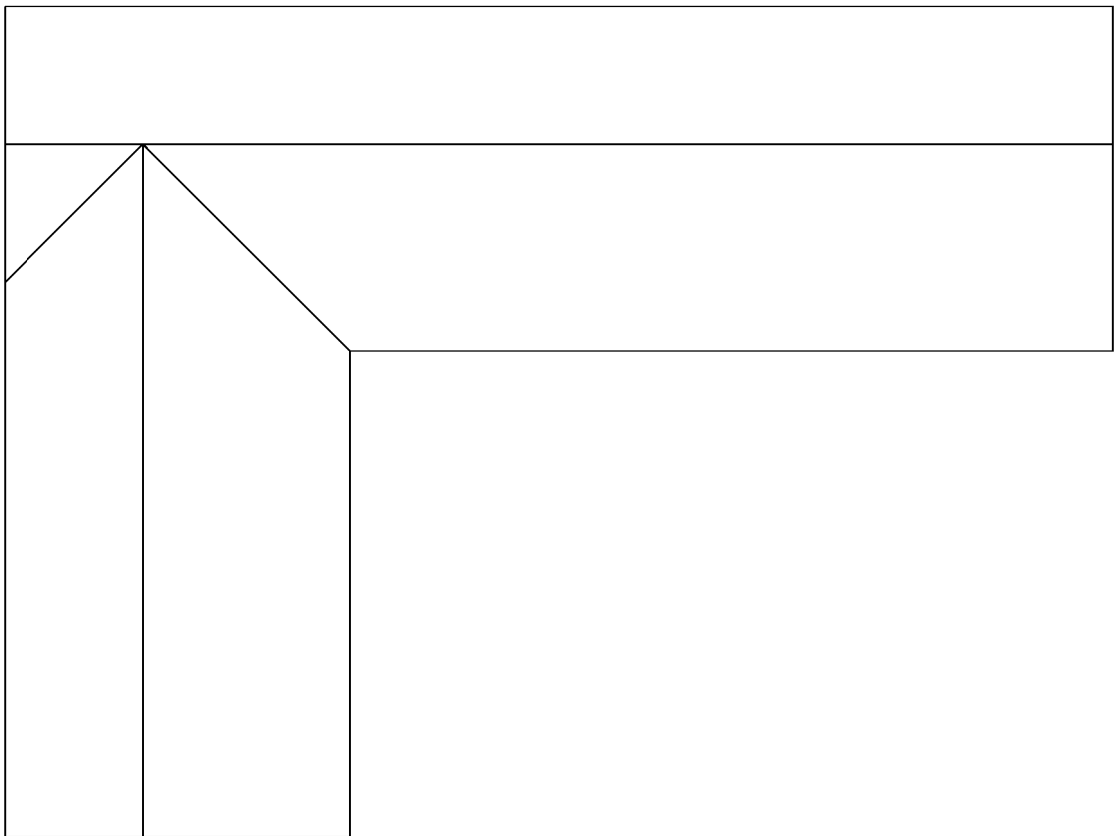

Roof Plan
1 : 100

B	21.07.23	AH	Do not scale removed	AH
A	17/07/2023	PC	Minor amendments	AH

REV.	DATE	DRN.	CHKD.
------	------	------	-------

PROJECT
Hilltop Farm, Glossop

CLIENT
Mrs P Sykes

DRAWING
Proposed Stable Floor
Plans & Elevations

SCALE	SHEET SIZE	DRAWN	CHECKED	DATE
1 : 100	@ A2	PC	AH	04/07/2023

CREATIVE ARCHITECTURE

A: 1 The Long Stables, Rochdale Rd, Denshaw, OL3 5UE
T: 07788 200 255
E: adam@creativearchitectureltd.co.uk
W: www.creativearchitectureltd.co.uk

JOB No	DRAWING No	REVISION
00000	0010	B

STATUS
Feasibility

