



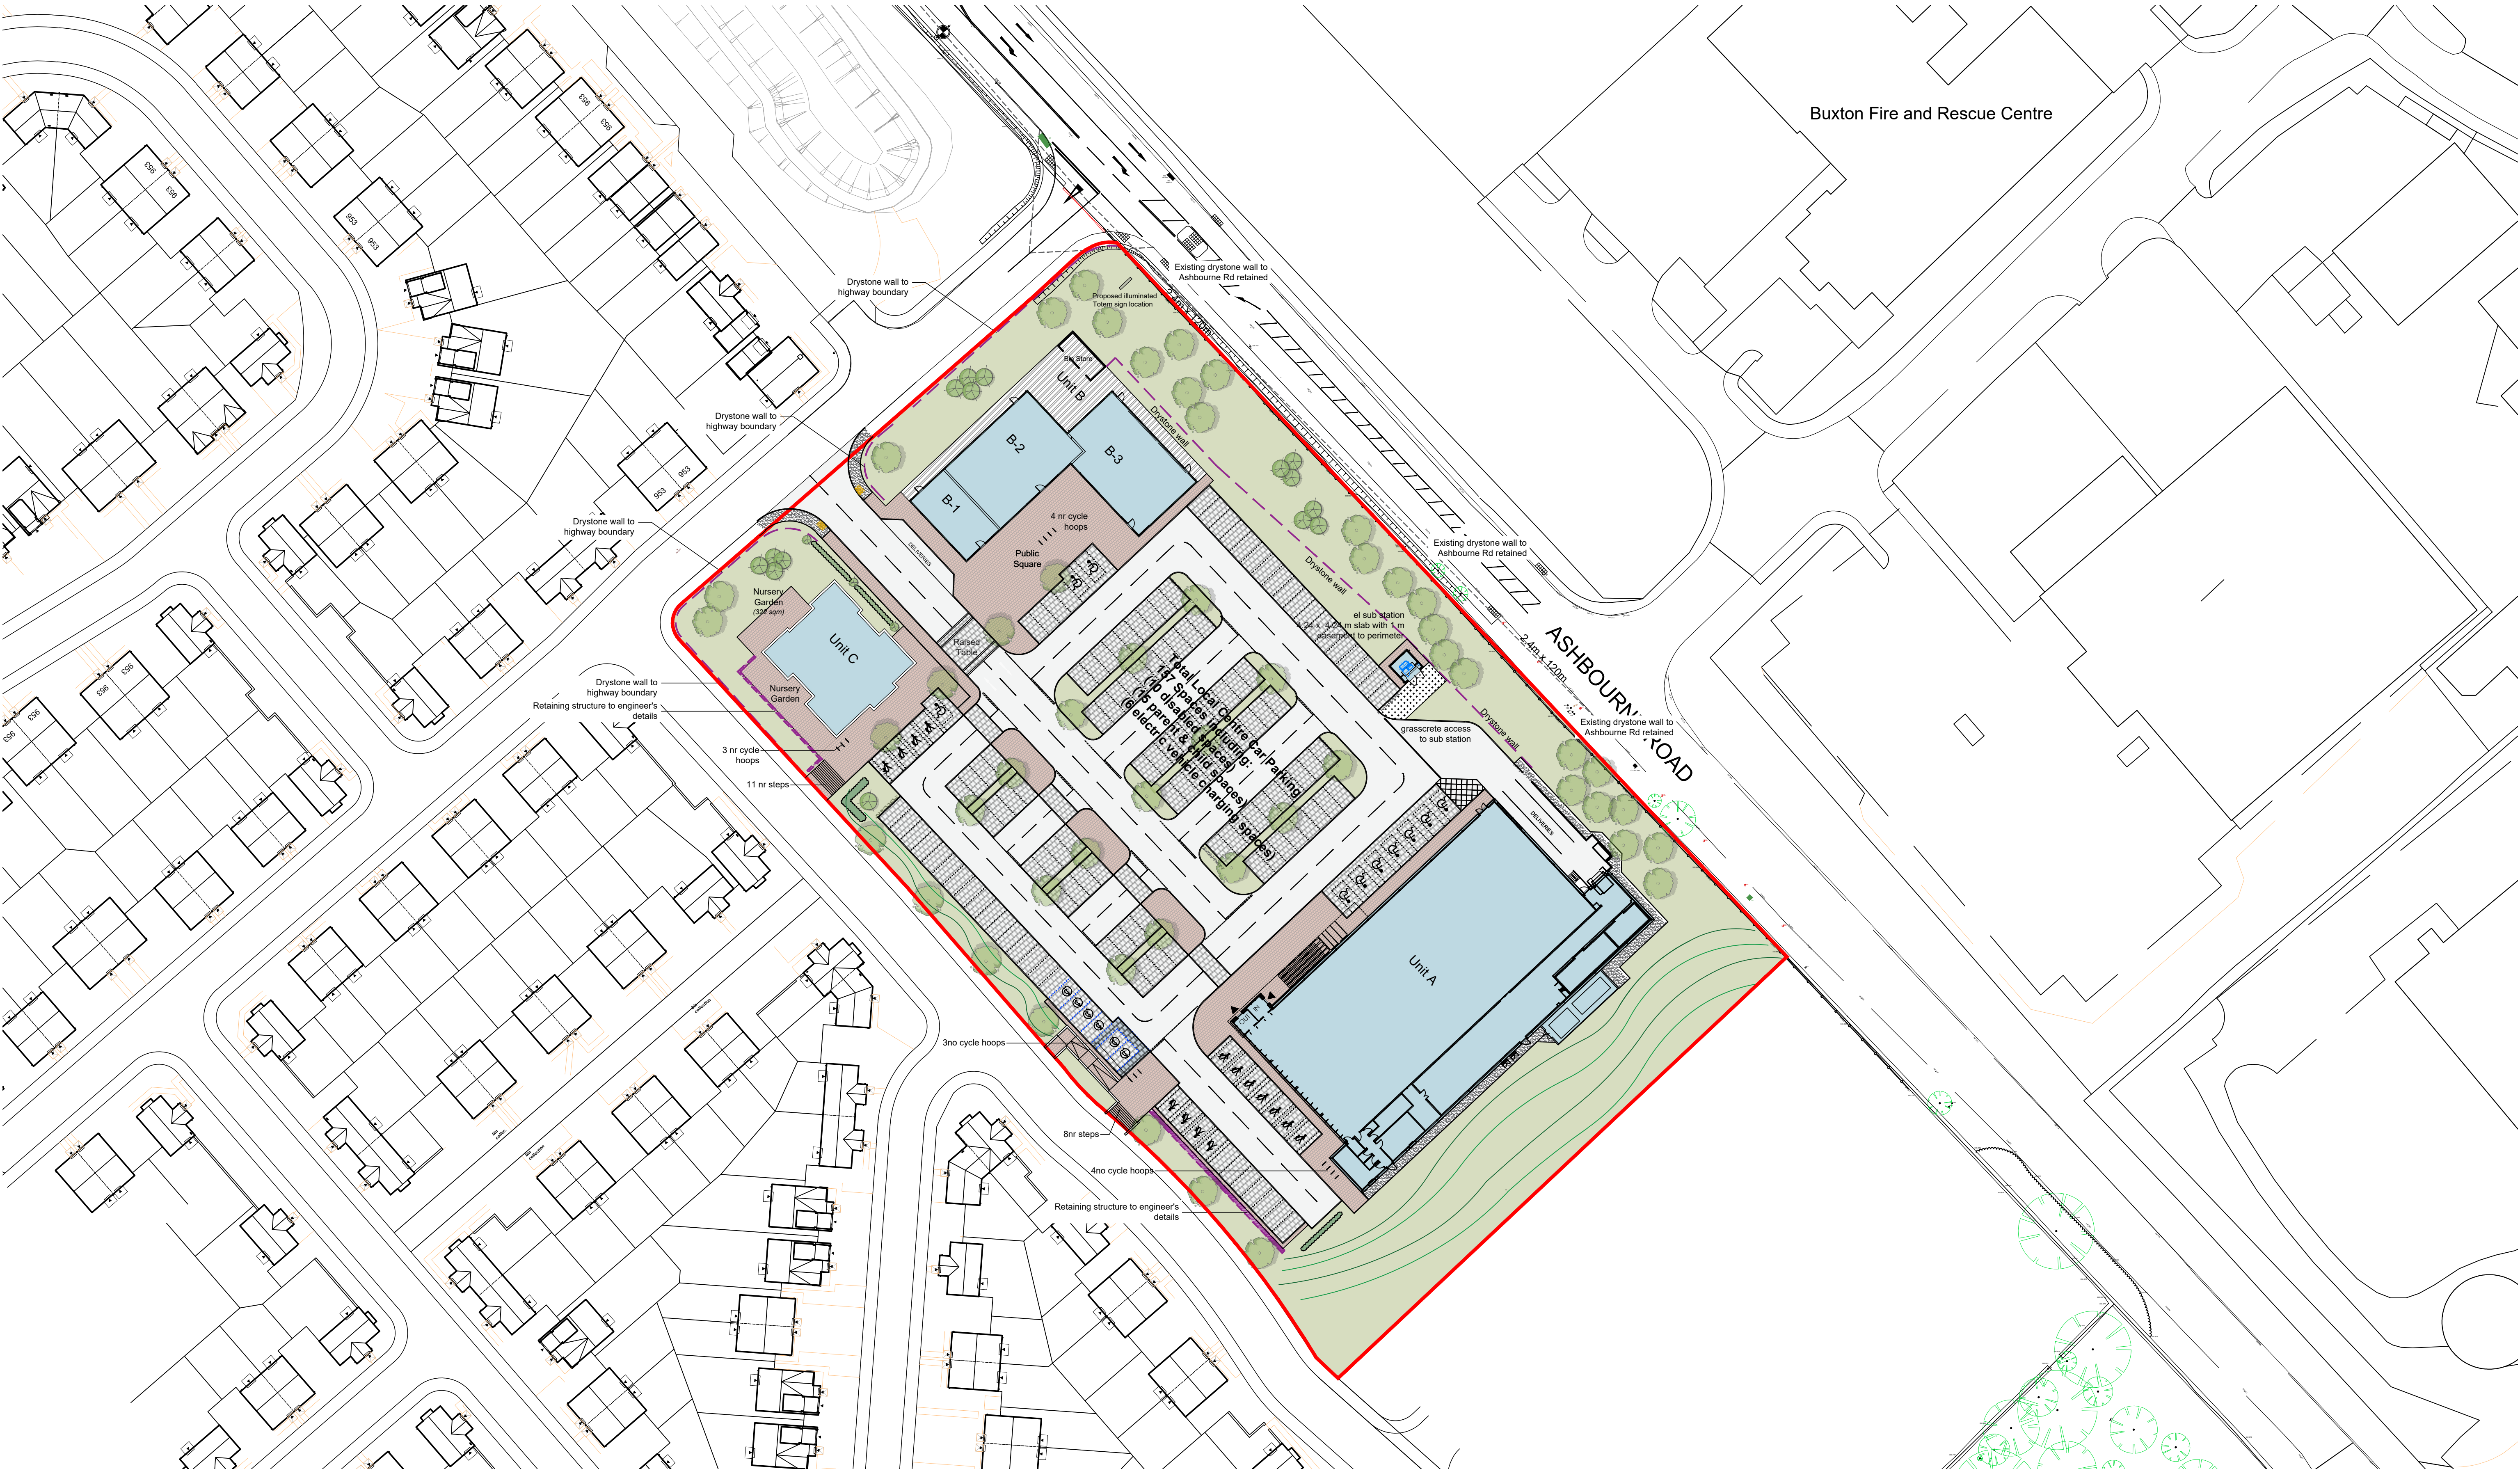

1

Proposed Site Plan

1:500

 

The copyright of this drawing is vested with Corstorphine & Wright Ltd and must not be copied or reproduced without the consent of the company.

P	Kerbs updated in accordance with Aldi architect's comments	25.01.22	IH	CC
N	Stone walling increased to nursery boundary; red line omitted to show boundary treatments	20.01.22	IH	CC
M	Stone walling amended	13.01.22	IH	CC
L	Nursery garden amended	24.09.21	WH	AA
K	Nursery garden defined	24.09.21	WH	Z
J	Nursery drop-off spaces amended	20.09.21	WH	Y
H	Gabion wall shown to nursery; parking bays amended	21.07.21	WH	X
G	Paving removed from parking bays	14.07.21	WH	W
F	Disclaimer added	29.03.21	WH	V
E	Totem sign location added	16.03.21	WH	U
D	Nursery footprint revised	15.03.21	WH	T
C	Nursery footprint amended; cycle parking added	02.03.21	WH	S
B	Red line boundary amended for planning application	01.03.20	WH	R
A	Red line boundary amended	16.12.20	WH	Q
Rev	Description	Date	Drw	Chk

AC	Block B footprint updated	18.07.23	IH	CC
AB	Paving shown around sub-station	24.05.23	IH	CC
AA	Bollards removed	15.05.23	IH	CC
Z	Drystone wall amended	07.02.23	IH	CC
Y	Sub-station repositioned	25.01.23	IH	CC
X	Previous configuration removed	17.10.22	IH	CC
W	Unit B Floor plan reconfigured	14.10.22	IH	CC
V	Sub-station size clarified	26.09.22	IH	CC
U	Red line updated	27.07.22	IH	CC
T	Unit B (retail block) amended	09.05.22	IH	CC
S	Fence to nursery removed; buildings renamed	22.04.22	IH	CC
R	Retaining wall nearest foodstore moved to suit engineer's comments	10.02.22	IH	CC
Q	Paving updated; nursery fence amended	01.02.22	IH	CC
Rev	Description	Date	Drw	Chk

Client
HDD

Project
New Local Centre
Foxlow, Buxton

Drawing Title
Proposed Site Plan

Drawing Status
Planning

Corstorphine & Wright

Tamworth Studio
5 Aldergate, Tamworth, B79 7DJ
01827 671 23
corstorphine-wright.com

Drawing No.
1240-110

Drawn
IH

Checked
SW

Paper Size
A1

Scale
1:500

Revision
AC

Date
Nov 20