


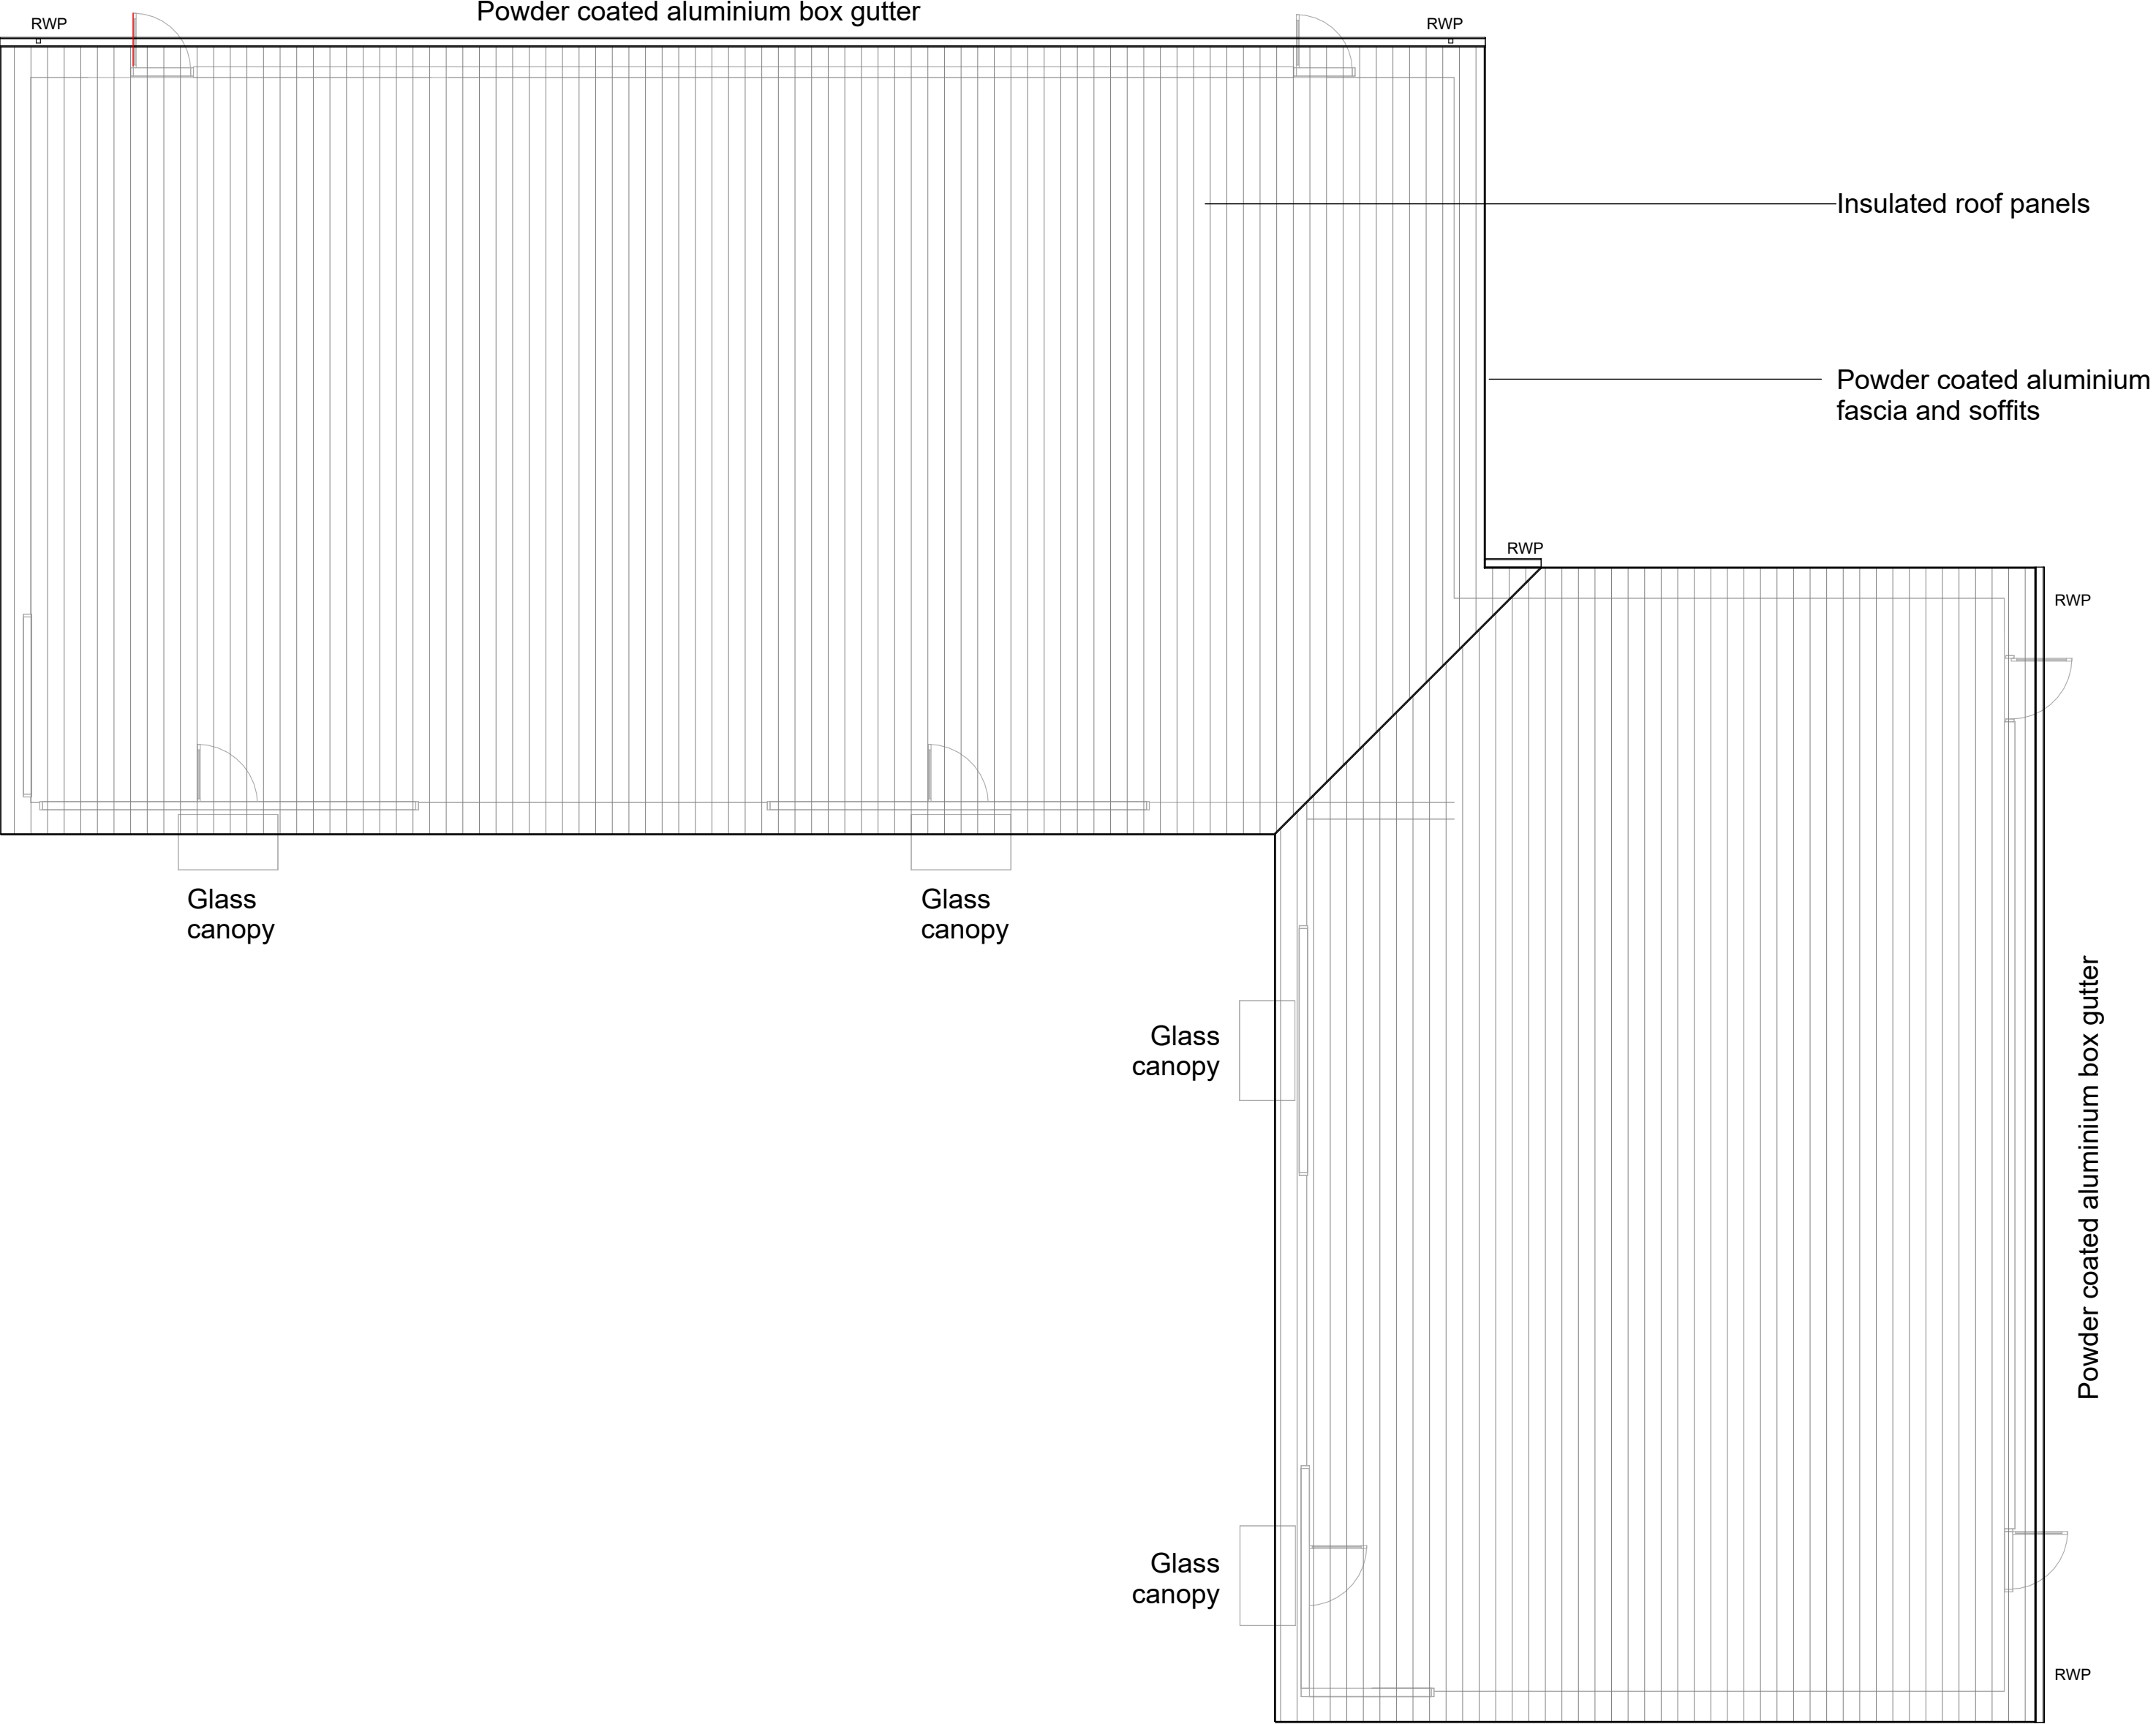

1 RF - Roof Plan
1 : 100

The copyright of this drawing is vested with Corstorphine & Wright Ltd and must not be copied or reproduced without the consent of the company.					Client: HDD				Corstorphine & Wright Tamworth Studio 5 Aldergate, Tamworth, B79 7DJ 01827 671 23 corstorphine-wright.com					
					Project: New Mixed Use Development Foxlow, Buxton									
					Drawing Title: Roof Plan				Drawing No. 1240-223				Revision P-01	
					Drawing Status: PLANNING				Drawn IH	Checked CC	Paper Size A2	Scale 1 : 100	Date 28.06.23	
			P-01 Updated in accordance with client's requirements				17.07.23	NM	IH					
		P-00 Initial issue				30.06.23	IH	CC						
Rev.		Description				Date	Drw.	Chk.						