


- Toughened glass canopies above entrance doors
- Powder coated fascia, gutters and rainwater pipes
- Through colour render
- Insulated cladding panels
- Powder coated aluminium frame shop front

2 South East Elevation
1 : 100

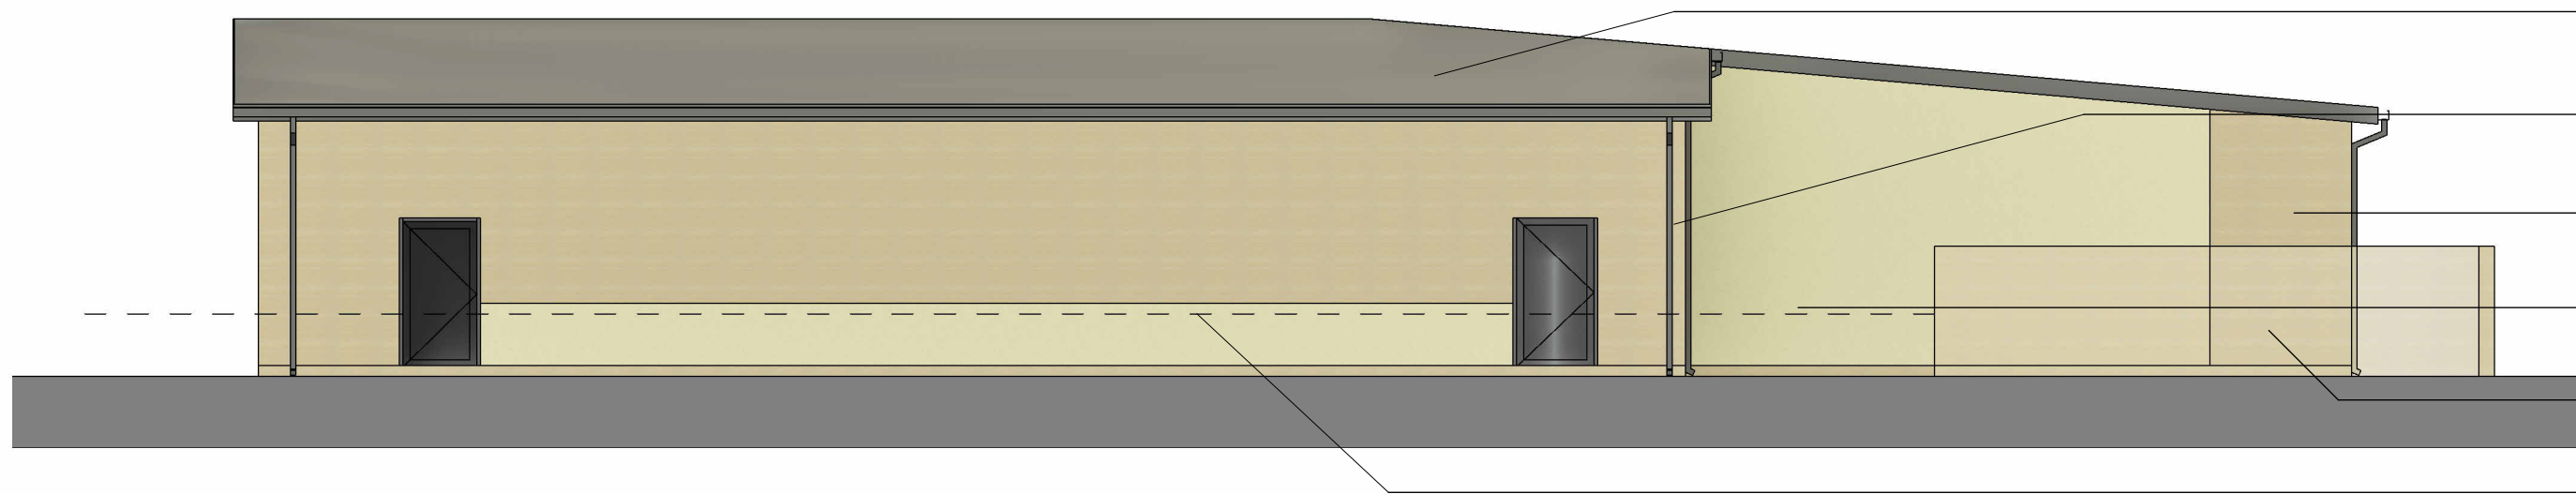

- Insulated roof panels
- Powder coated fascia, gutters and rainwater pipes
- Reconstituted stonework
- Through colour render
- Bin Store
- Line of new drystone wall

1 North East Elevation
1 : 100




- Insulated roof panels
- Powder coated fascia, gutters and rainwater pipes
- Powder coated steel doors
- Through colour render

3 North West Elevation
1 : 100




- Insulated cladding panels
- Reconstituted stonework
- Toughened glass canopies above entrance doors
- Through coloured render
- Powder coated aluminium framed shop fronts


4 South West Elevation
1 : 100

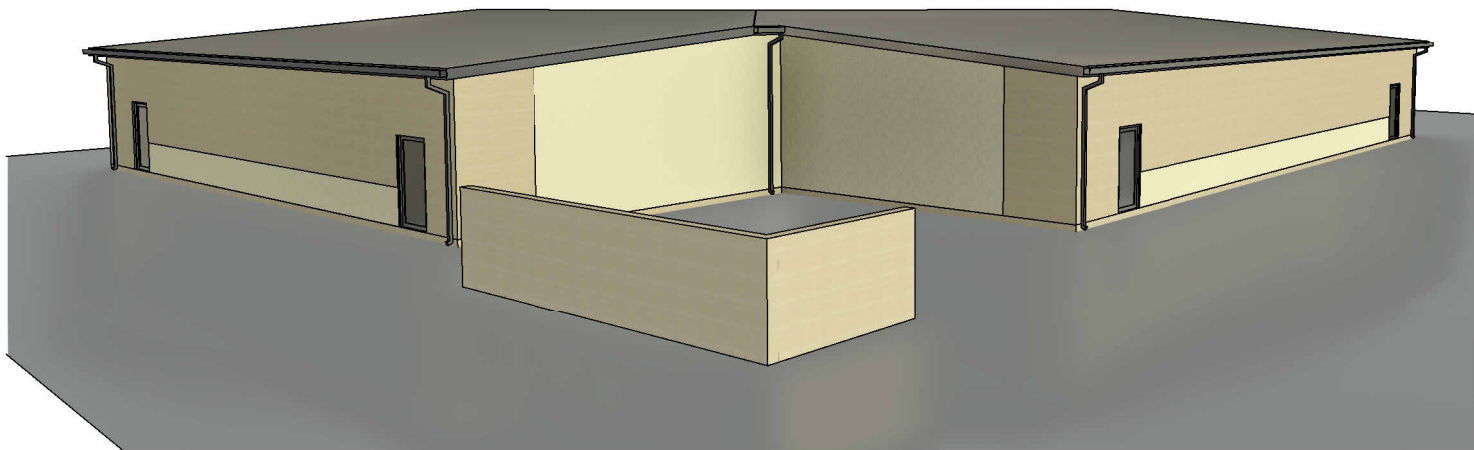

5 3D View 1

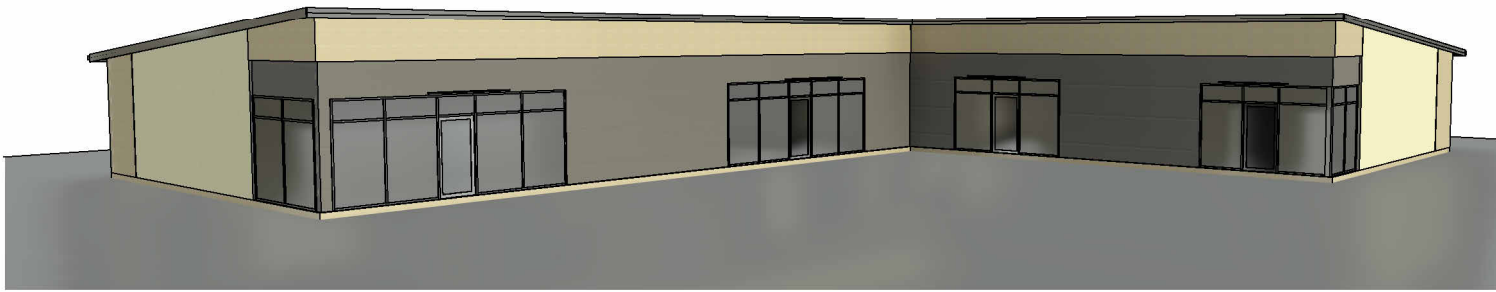

6 3D View 2

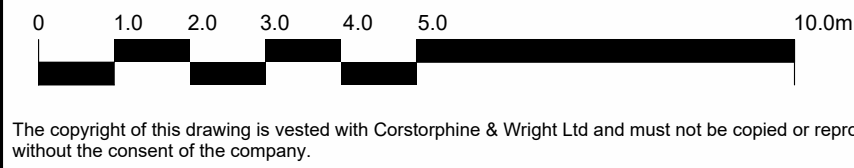

The copyright of this drawing is vested with Corstorphine & Wright Ltd and must not be copied or reproduced without the consent of the company.

P-02	Additional door and potential partition line shown to Unit B-3
P-01	Updated in accordance with client's requirements
P-00	Initial issue
Rev.	Description

25.07.23	IH	CC
17.07.23	NM	IH
28.06.23	JW	IH
Date	Draw.	Chk.

Client:
HDD

Project:
New Mixed Use Development
Foxlow, Buxton
Drawing Title:
Proposed Elevations

Drawing Status:
PLANNING

Corstorphine & Wright

Tamworth Studio
5 Aldergate, Tamworth, B79 7DJ
01827 871 23
corstorphine-wright.com

Drawing No. 1240-321				Revision P-02
Drawn JW	Checked IH	Paper Size A1	Scale 1 : 100	Date 28.06.23