


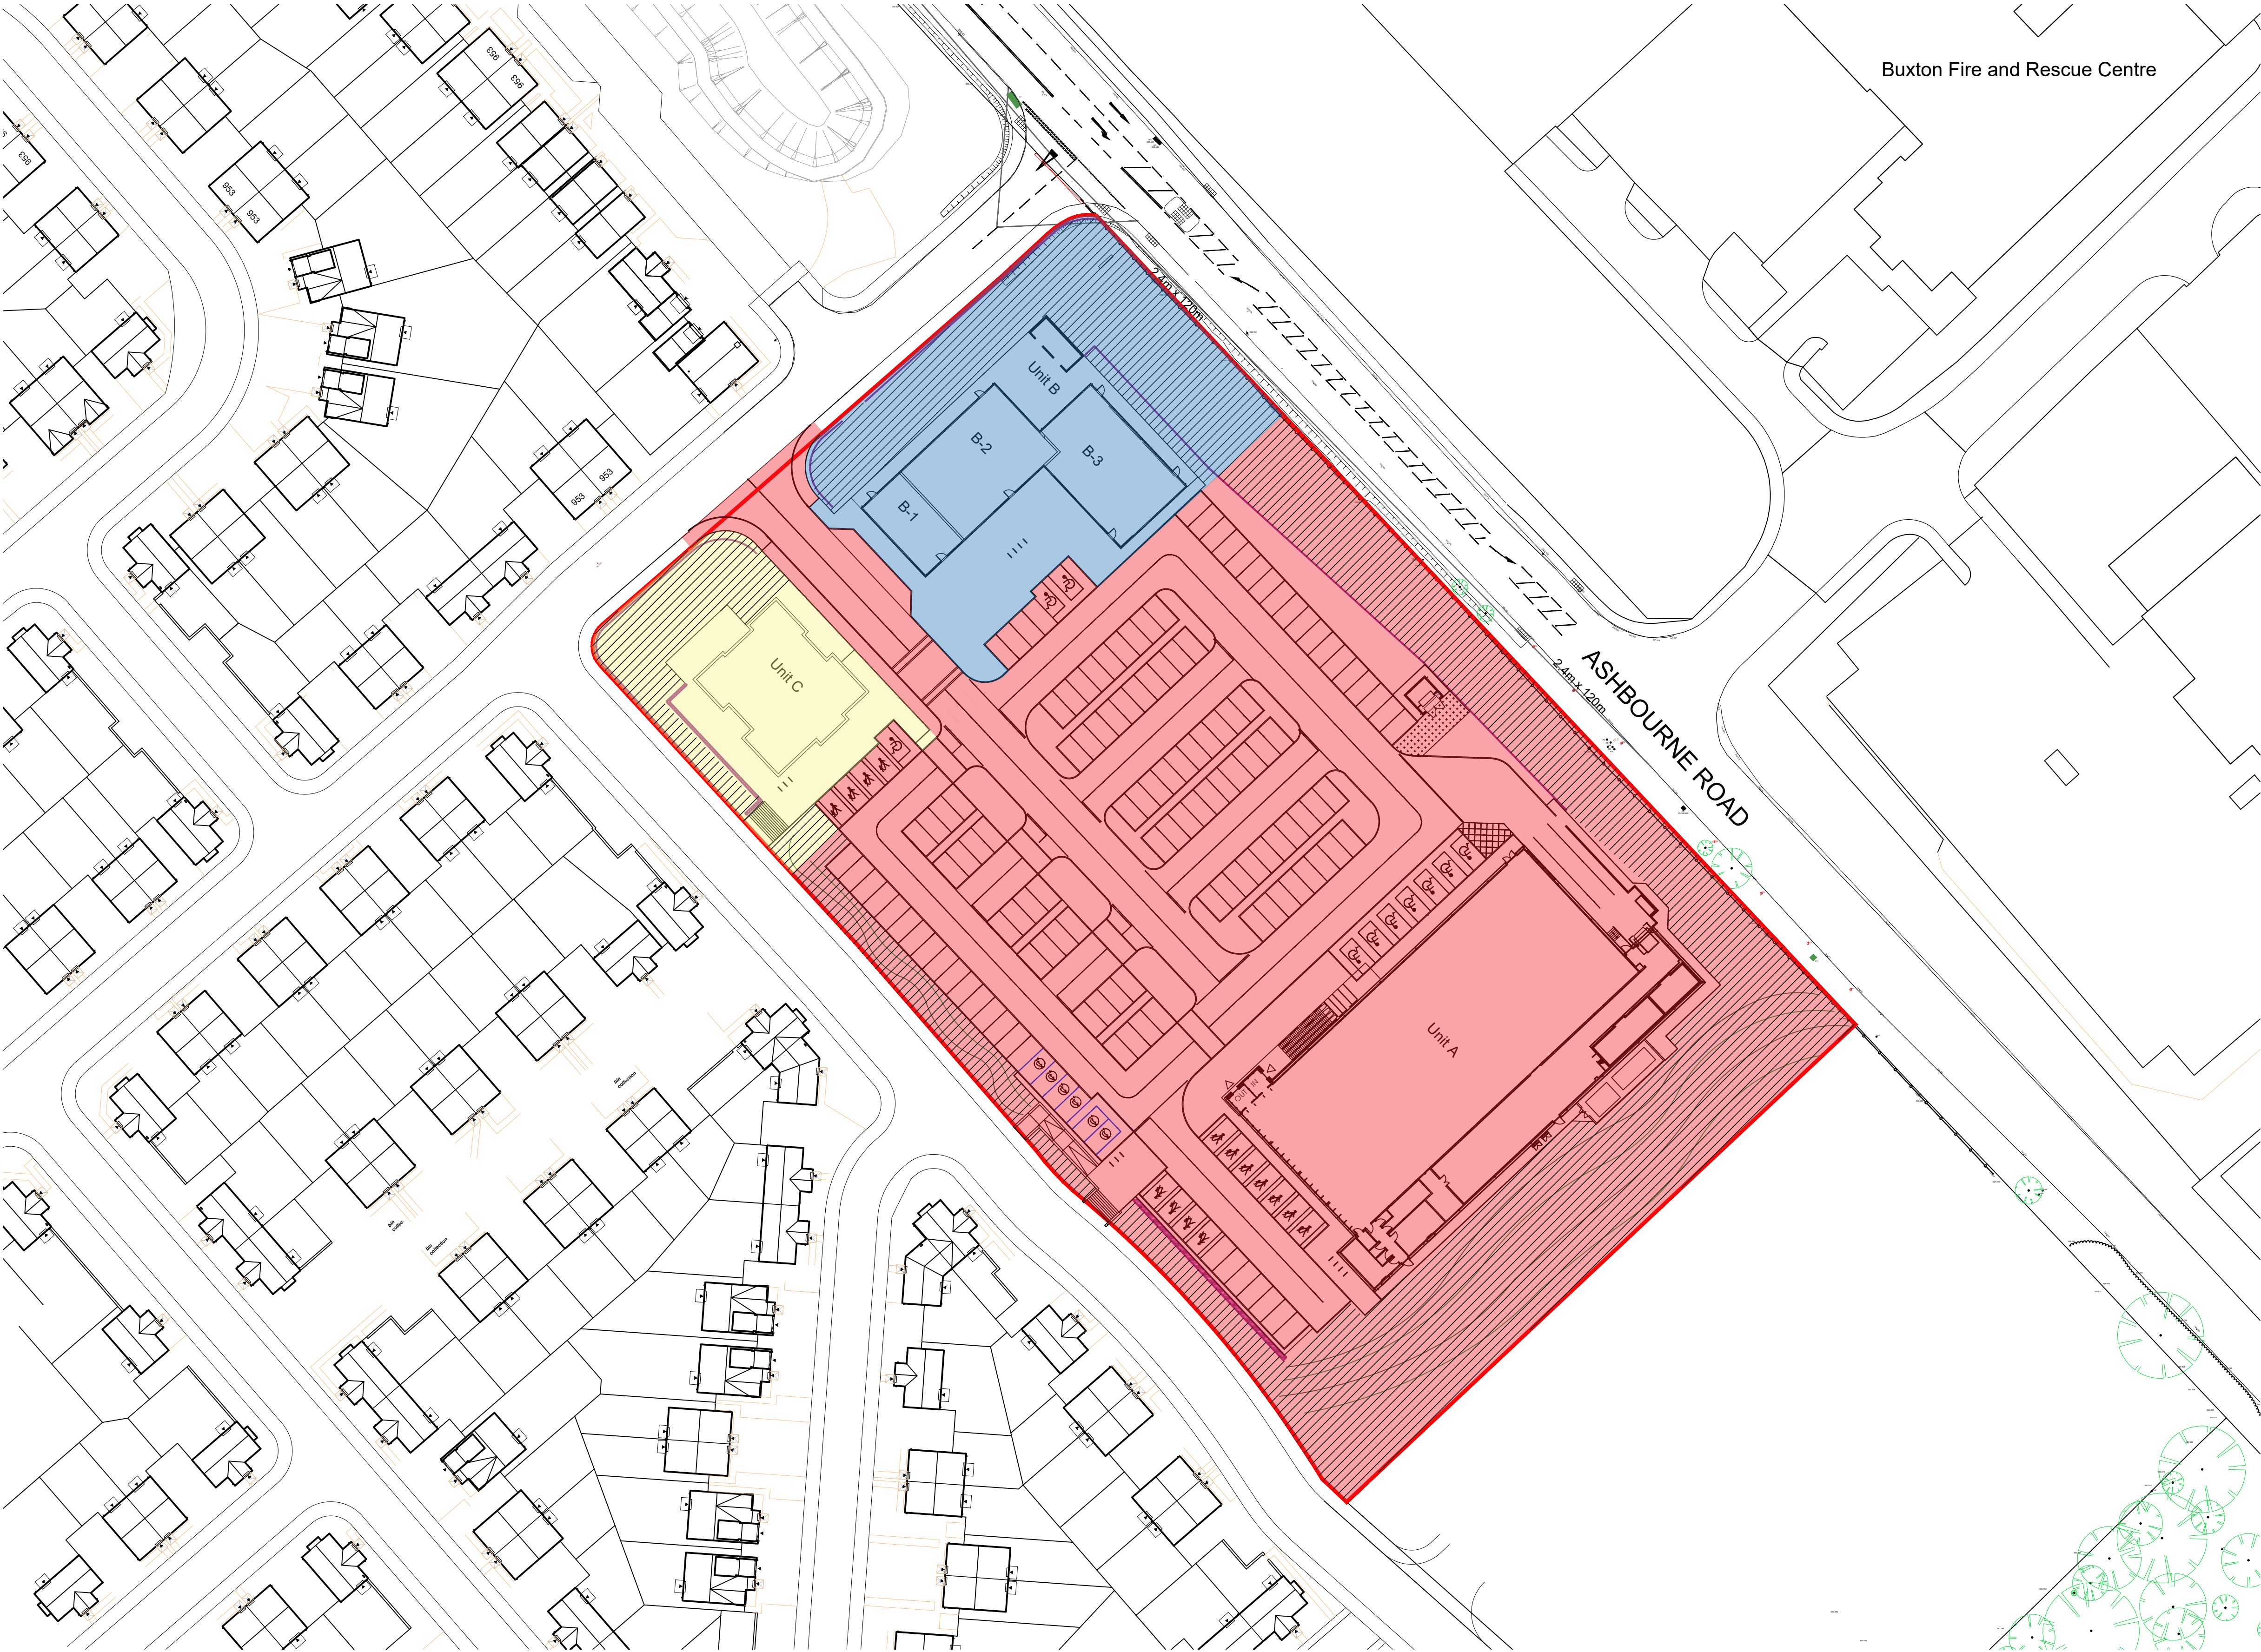

- Key:
- Foodstore (Aldi) Phase
 - Retail / Commercial Parade Phase
 - Nursery Phase
 - Foodstore (Aldi) Landscaping
 - Retail / Commercial Landscaping
 - Nursery Landscaping

1 Site Plan
1:500

NORTH 050.0m 05.010.015.020.025.050.0 The copyright of this drawing is vested with Corstorphine & Wright Ltd and must not be copied or reproduced without the consent of the company.		08Block B Updated; issued for planning19.07.23IHCC 07Block B updated30.06.23IHCC 06Amended to suit foodstore works14.04.23IHCC 05Amended sub-station position shown14.03.23IHCC 04Aldi landscaping increased14.04.22IHCC 03Aldi landscaping areas added14.04.22IHCC 02Nursery landscaping area increased14.04.22IHCC 01Nursery landscaping area increased14.04.22IHCC RevDescriptionDateDrwChk	Client HDD Project Mixed Use Development Foxlow, Buxton Drawing Title Phasing Plan with Landscaping Drawing Status PLANNING		Corstorphine & Wright Tamworth Studio 5 Aldergate, Tamworth, B79 7DJ 01827 671 23 corstorphine-wright.com Drawing No. 1240-733 Revision 08 Drawn IH Checked SW Paper Size A1 Scale 1:500 Date 12.04.22
--	--	--	---	--	--