


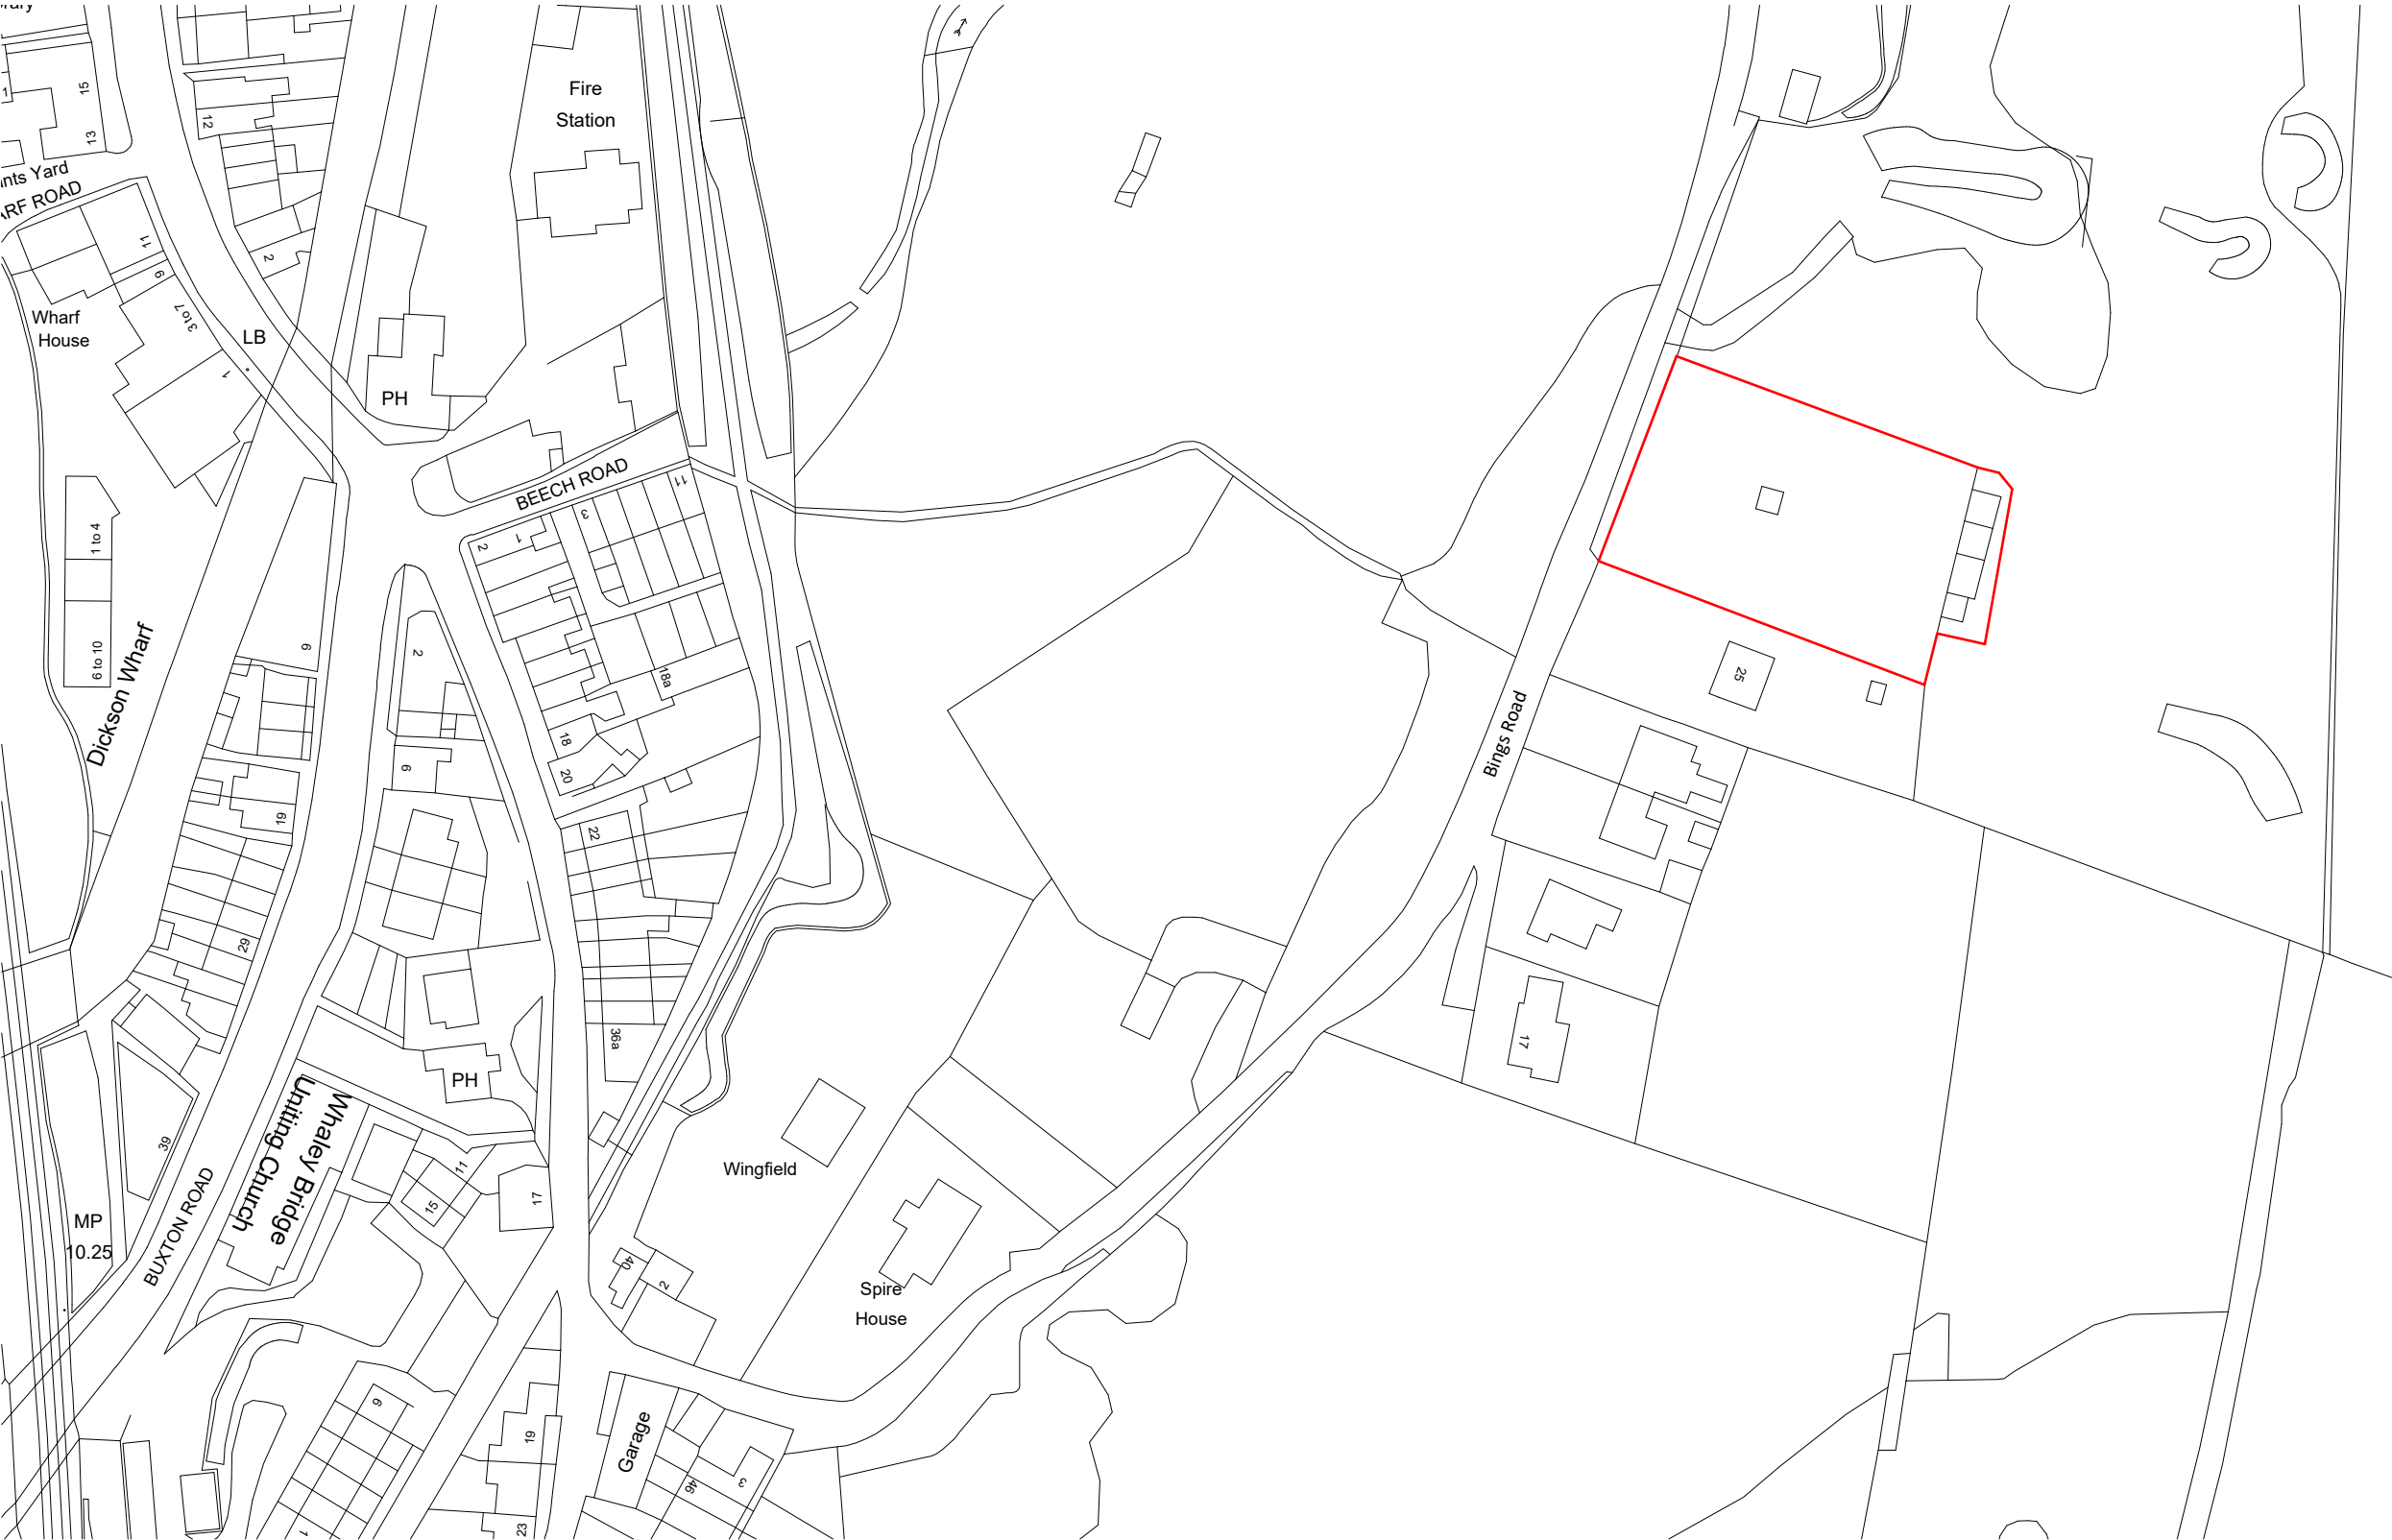

Site Location Plan
1 : 1250


Responsibility is not accepted for errors made by others in scaling from this drawing.
All construction information should be taken from figured dimensions only.

GENERAL NOTES

- All dimensions indicative as surveyed on site.
- Contractor to verify site dimensions, ownership boundary and services before commencing works.

DRAWING KEY

Site Boundary

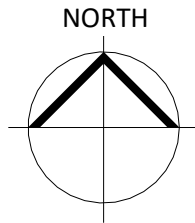

S4	PL02	28/07/23	Stage 3 Drawing Issue - Hardstanding area increased to provide vehicle turning
S4	PL01	17/05/23	Stage 3 Drawing Issue
STATUS	REV	DATE	DESCRIPTION

CLIENT	REVISED BY
Client Name	PS
	CHECKED BY
	SH
	ORIGINATOR NO
	00001

CONSULTANT
studio pesa
www.studiopesa.co.uk © studio pesa LLP 2021

PROJECT
25 Bings Road
Whaley Bridge

DRAWING TITLE
Site Location Plan

SUITABILITY STATUS
S4 : Suitable for stage approval As indicated@A3

DRAWING USAGE: **EXISTING**

PROJECT - ORIGINATOR - VOLUME - LEVEL - TYPE - ROLE - NUMBER	STATUS_REVISION_CLASS
012345-SP-XX-XX-DR-A-10001	S4_PL02_XXXX



Existing Site Plan
1 : 200


Responsibility is not accepted for errors made by others in scaling from this drawing.
All construction information should be taken from figured dimensions only.

GENERAL NOTES

- All dimensions indicative as surveyed on site.
- Contractor to verify site dimensions, ownership boundary and services before commencing works.

DRAWING KEY

— Site Boundary

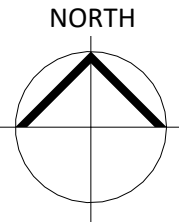


S4	PL02	28/0723	Stage 3 Drawing Issue - Hardstanding area increased to provide vehicle turning
S4	PL01	17/05/23	Stage 3 Drawing Issue
STATUS	REV	DATE	DESCRIPTION
CLIENT			REVISED BY PS
Client Name			CHECKED BY SH
			ORIGINATOR NO 00001

CONSULTANT
studio pesa
www.studiopesa.co.uk © studio pesa LLP 2021
PROJECT
25 Bings Road
Whaley Bridge

DRAWING TITLE
Existing Site Plan

STATUS CODE	SCALE
S4 : Suitable for stage approval	As indicated@A1
DRAWING USAGE: <i>EXISTING</i>	
PROJECT - ORIGINATOR - VOLUME - LEVEL - TYPE - ROLE - NUMBER	STATUS _ REVISION _ CLASS.
012345-SP-XX-XX-DR-A-10002	S4_PL02_XXXX

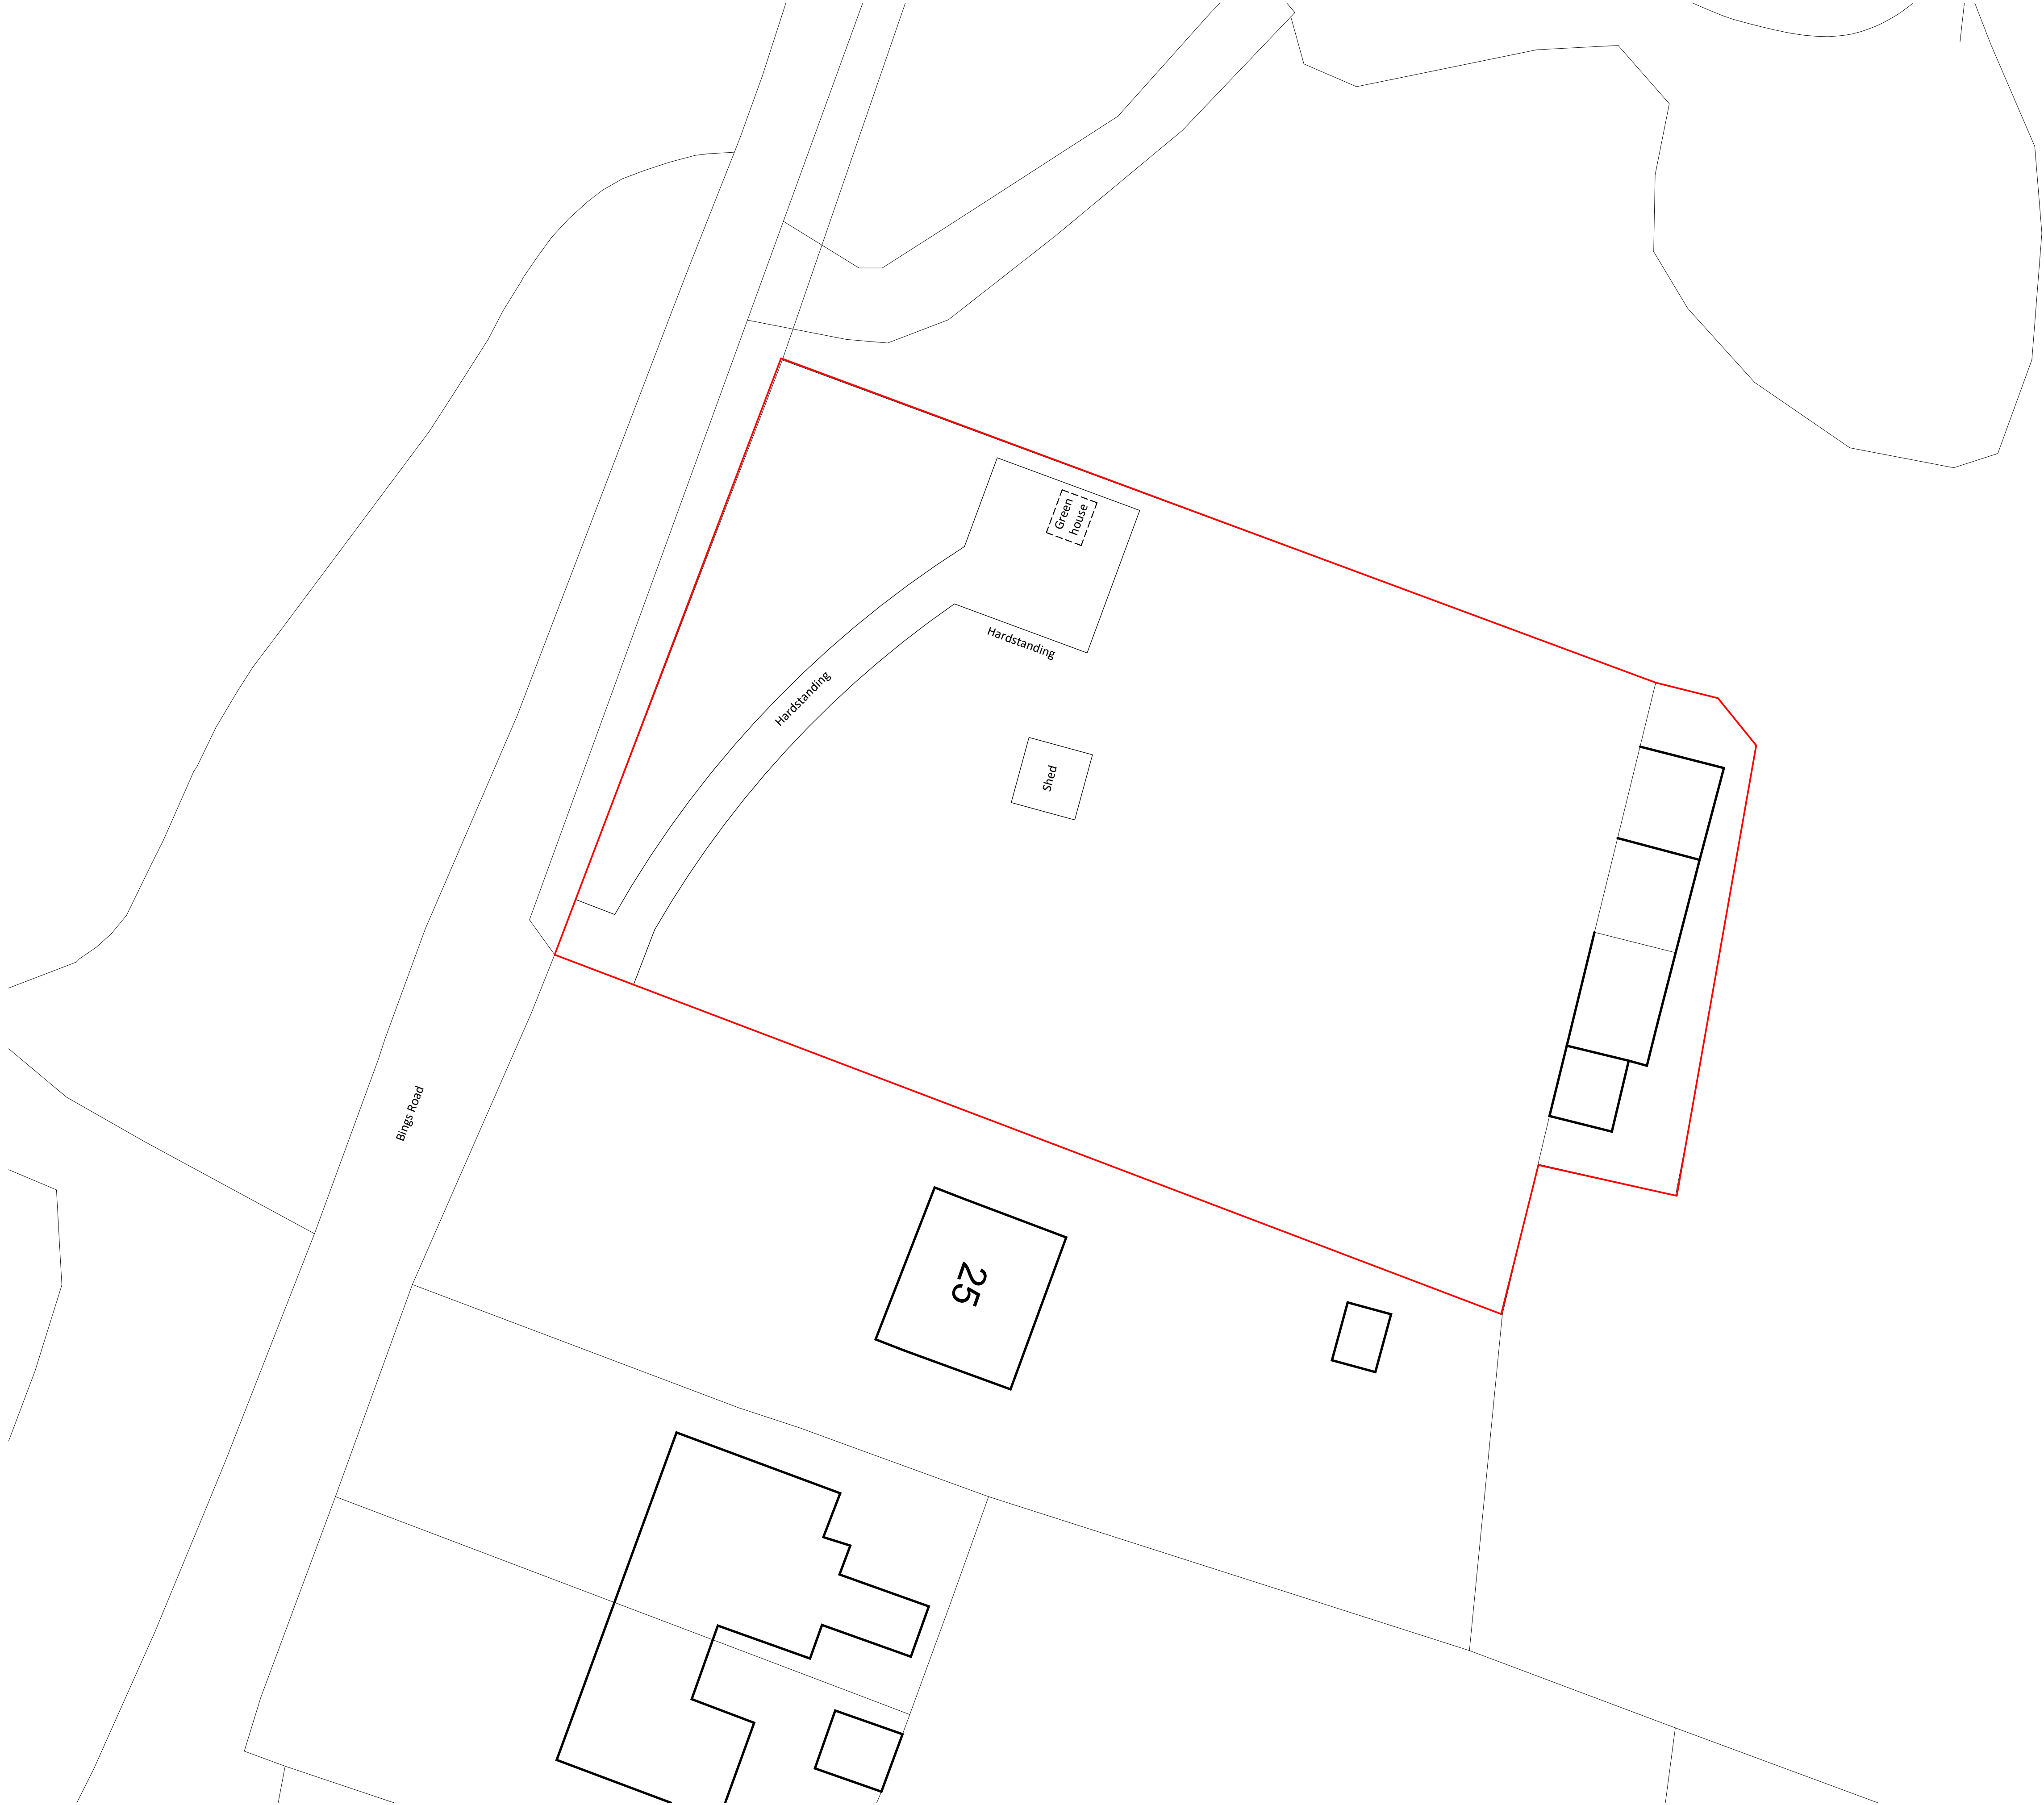

Proposed Site Plan
1 : 200


Responsibility is not accepted for errors made by others in scaling from this drawing.
All construction information should be taken from figured dimensions only.

GENERAL NOTES

- All dimensions indicative as surveyed on site.
- Contractor to verify site dimensions, ownership boundary and services before commencing works.

DRAWING KEY

— Site Boundary

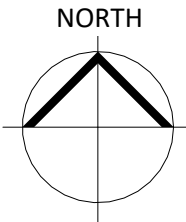

S4	PL02	28/0723	Stage 3 Drawing Issue - Hardstanding area increased to provide vehicle turning
S4	PL01	17/05/23	Stage 3 Drawing Issue
STATUS	REV	DATE	DESCRIPTION
CLIENT			REVISED BY PS
Client Name			CHECKED BY SH
			ORIGINATOR NO 00001

CONSULTANT
studio pesa
www.studiopesa.co.uk © studio pesa LLP 2021
PROJECT
25 Bings Road
Whaley Bridge

DRAWING TITLE
Proposed Site Plan

STATUS CODE	SCALE
S4 : Suitable for stage approval	As indicated@A1
DRAWING USAGE: PROPOSED	
PROJECT - ORIGINATOR - VOLUME - LEVEL - TYPE - ROLE - NUMBER	STATUS _ REVISION _ CLASS
012345-SP-XX-XX-DR-A-10100	S4_PL02_XXXX



Proposed GA Plan
1 : 100


Responsibility is not accepted for errors made by others in scaling from this drawing.
All construction information should be taken from figured dimensions only.

GENERAL NOTES

- All dimensions indicative as surveyed on site.
- Contractor to verify site dimensions, ownership boundary and services before commencing works.

DRAWING KEY

— Site Boundary

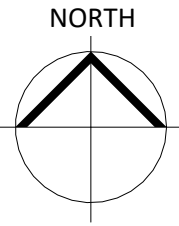

S4	PL02	28/0723	Stage 3 Drawing Issue - Hardstanding area increased to provide vehicle turning
S4	PL01	17/05/23	Stage 3 Drawing Issue
STATUS	REV	DATE	DESCRIPTION
CLIENT			REVISED BY PS
Client Name			CHECKED BY SH
			ORIGINATOR NO 00001

CONSULTANT
studio pesa
www.studiopesa.co.uk © studio pesa LLP 2021
PROJECT
25 Bings Road
Whaley Bridge

DRAWING TITLE
Proposed General Arrangement Plan

STATUS CODE	SCALE
S4 : Suitable for stage approval	1 : 100@A1
DRAWING USAGE: PROPOSED	
PROJECT - ORIGINATOR - VOLUME - LEVEL - TYPE - ROLE - NUMBER	STATUS _ REVISION _ CLASS.
012345-SP-XX-XX-DR-A-10200	S4_PL02_XXXX