




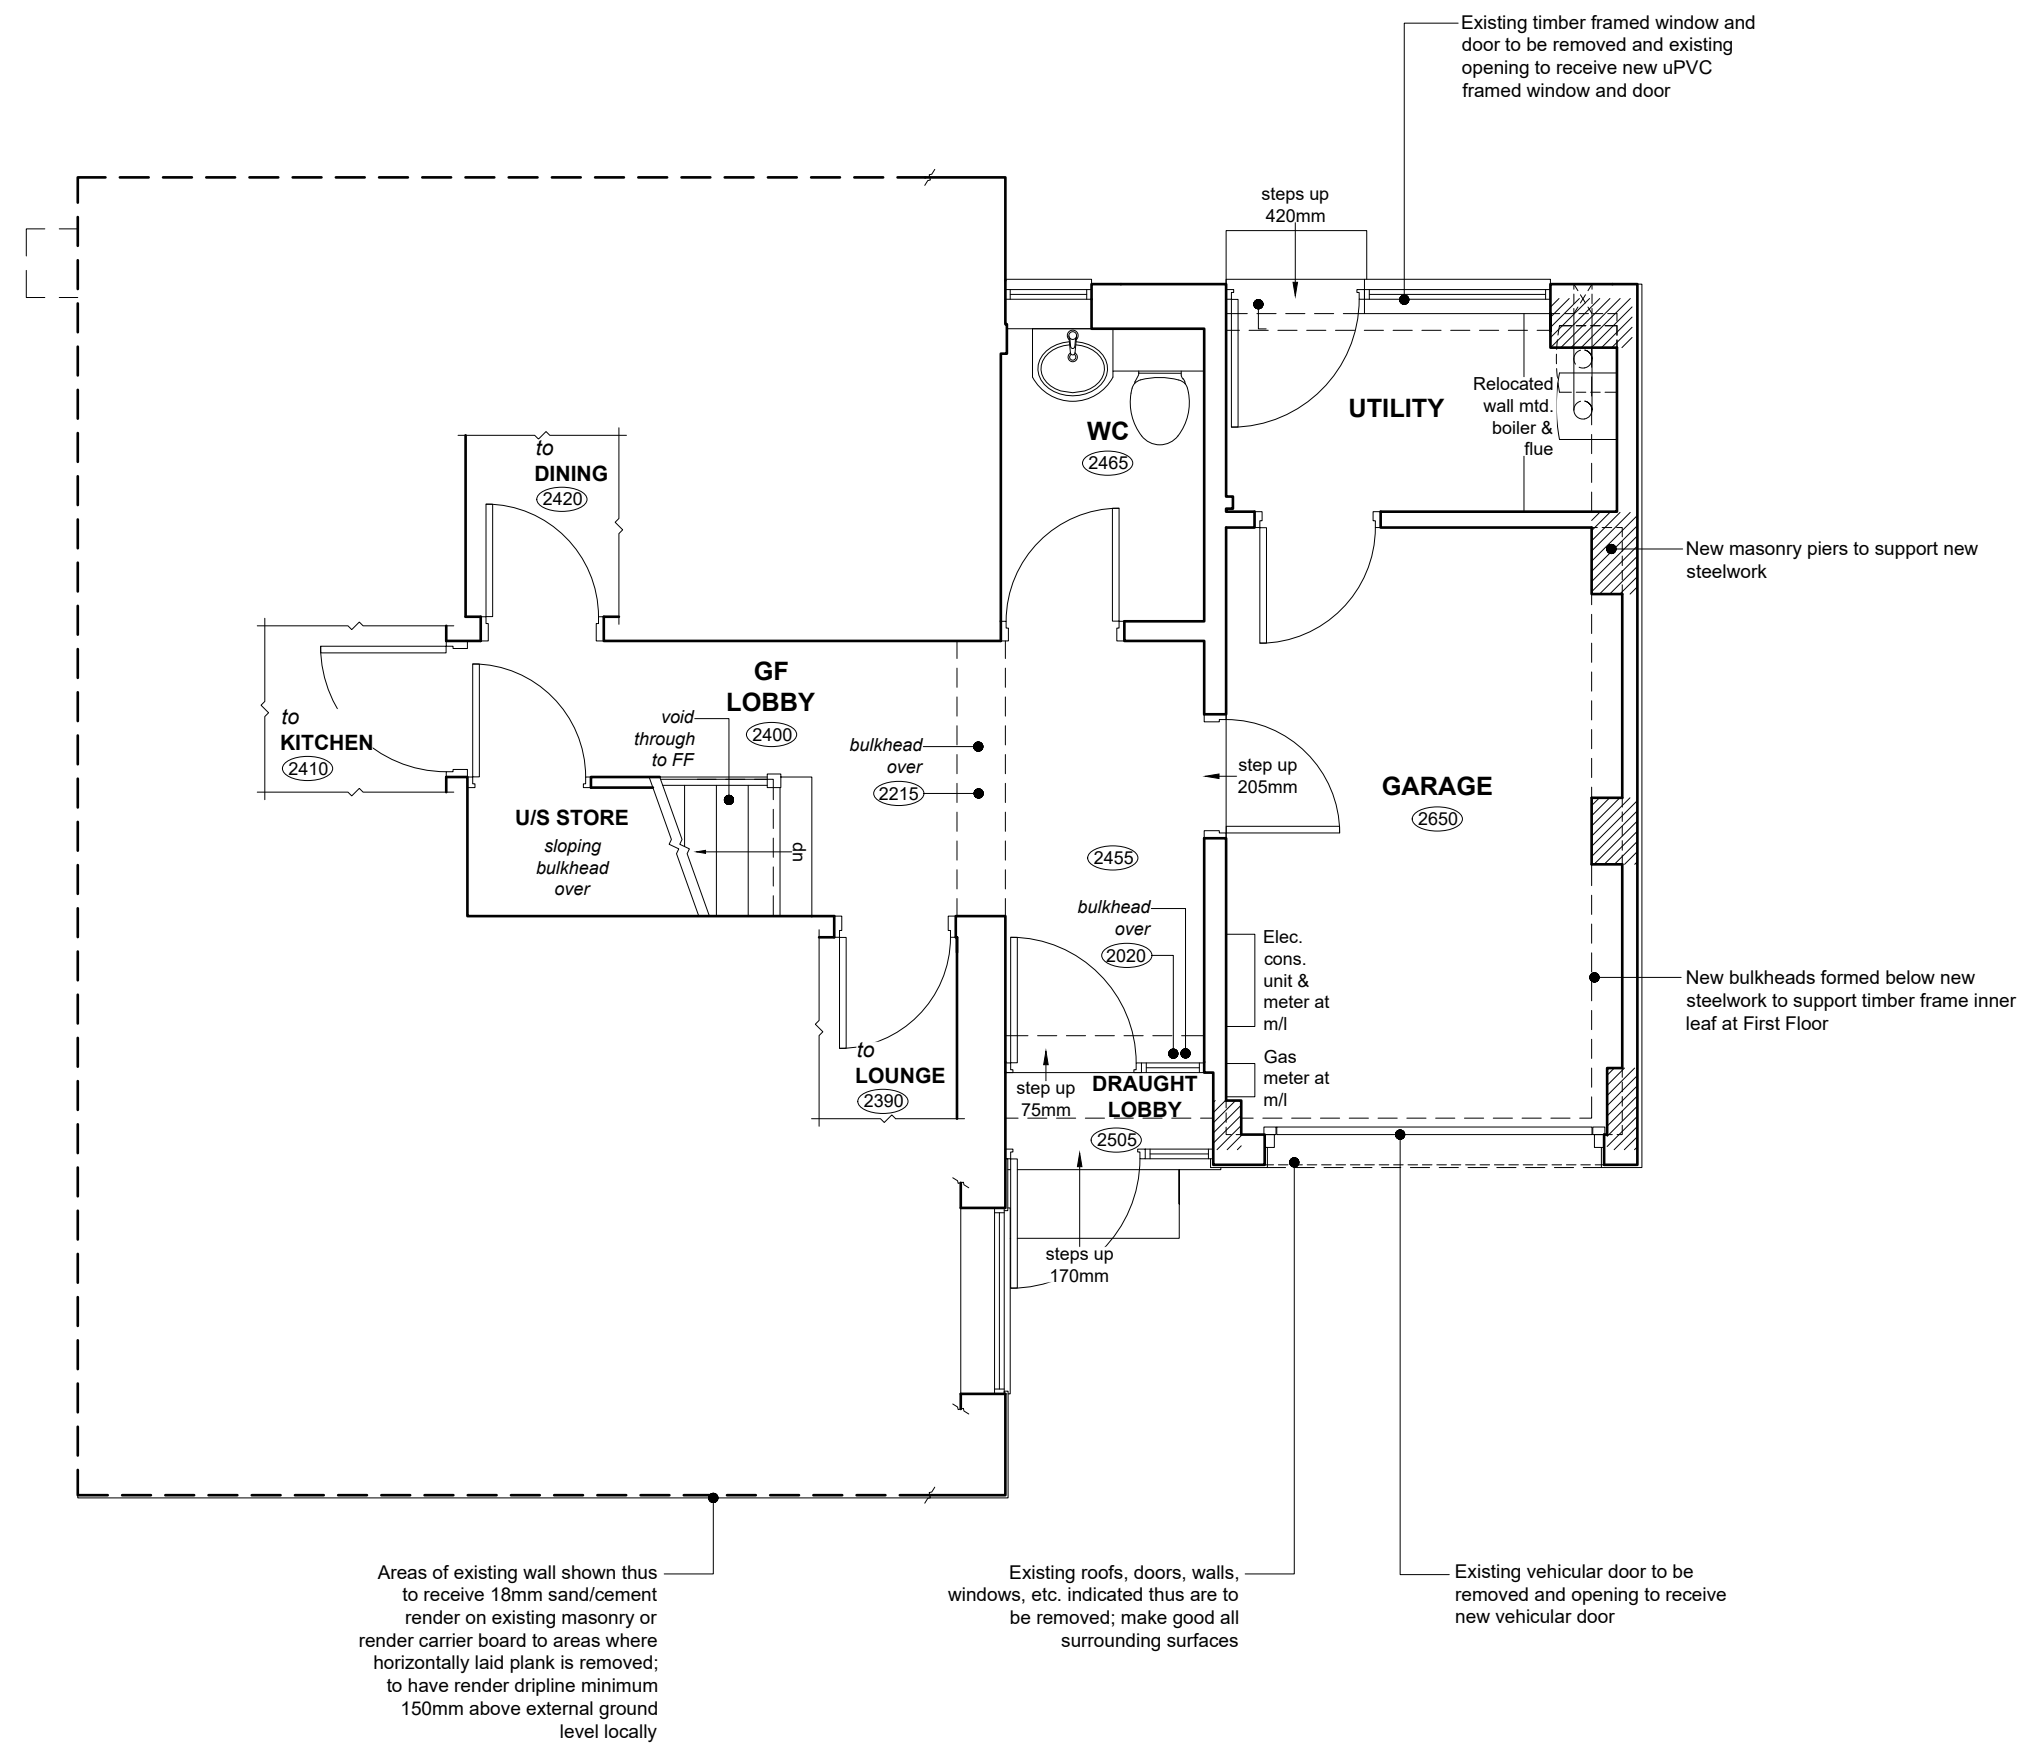


PROPOSED PART GROUND FLOOR PLAN

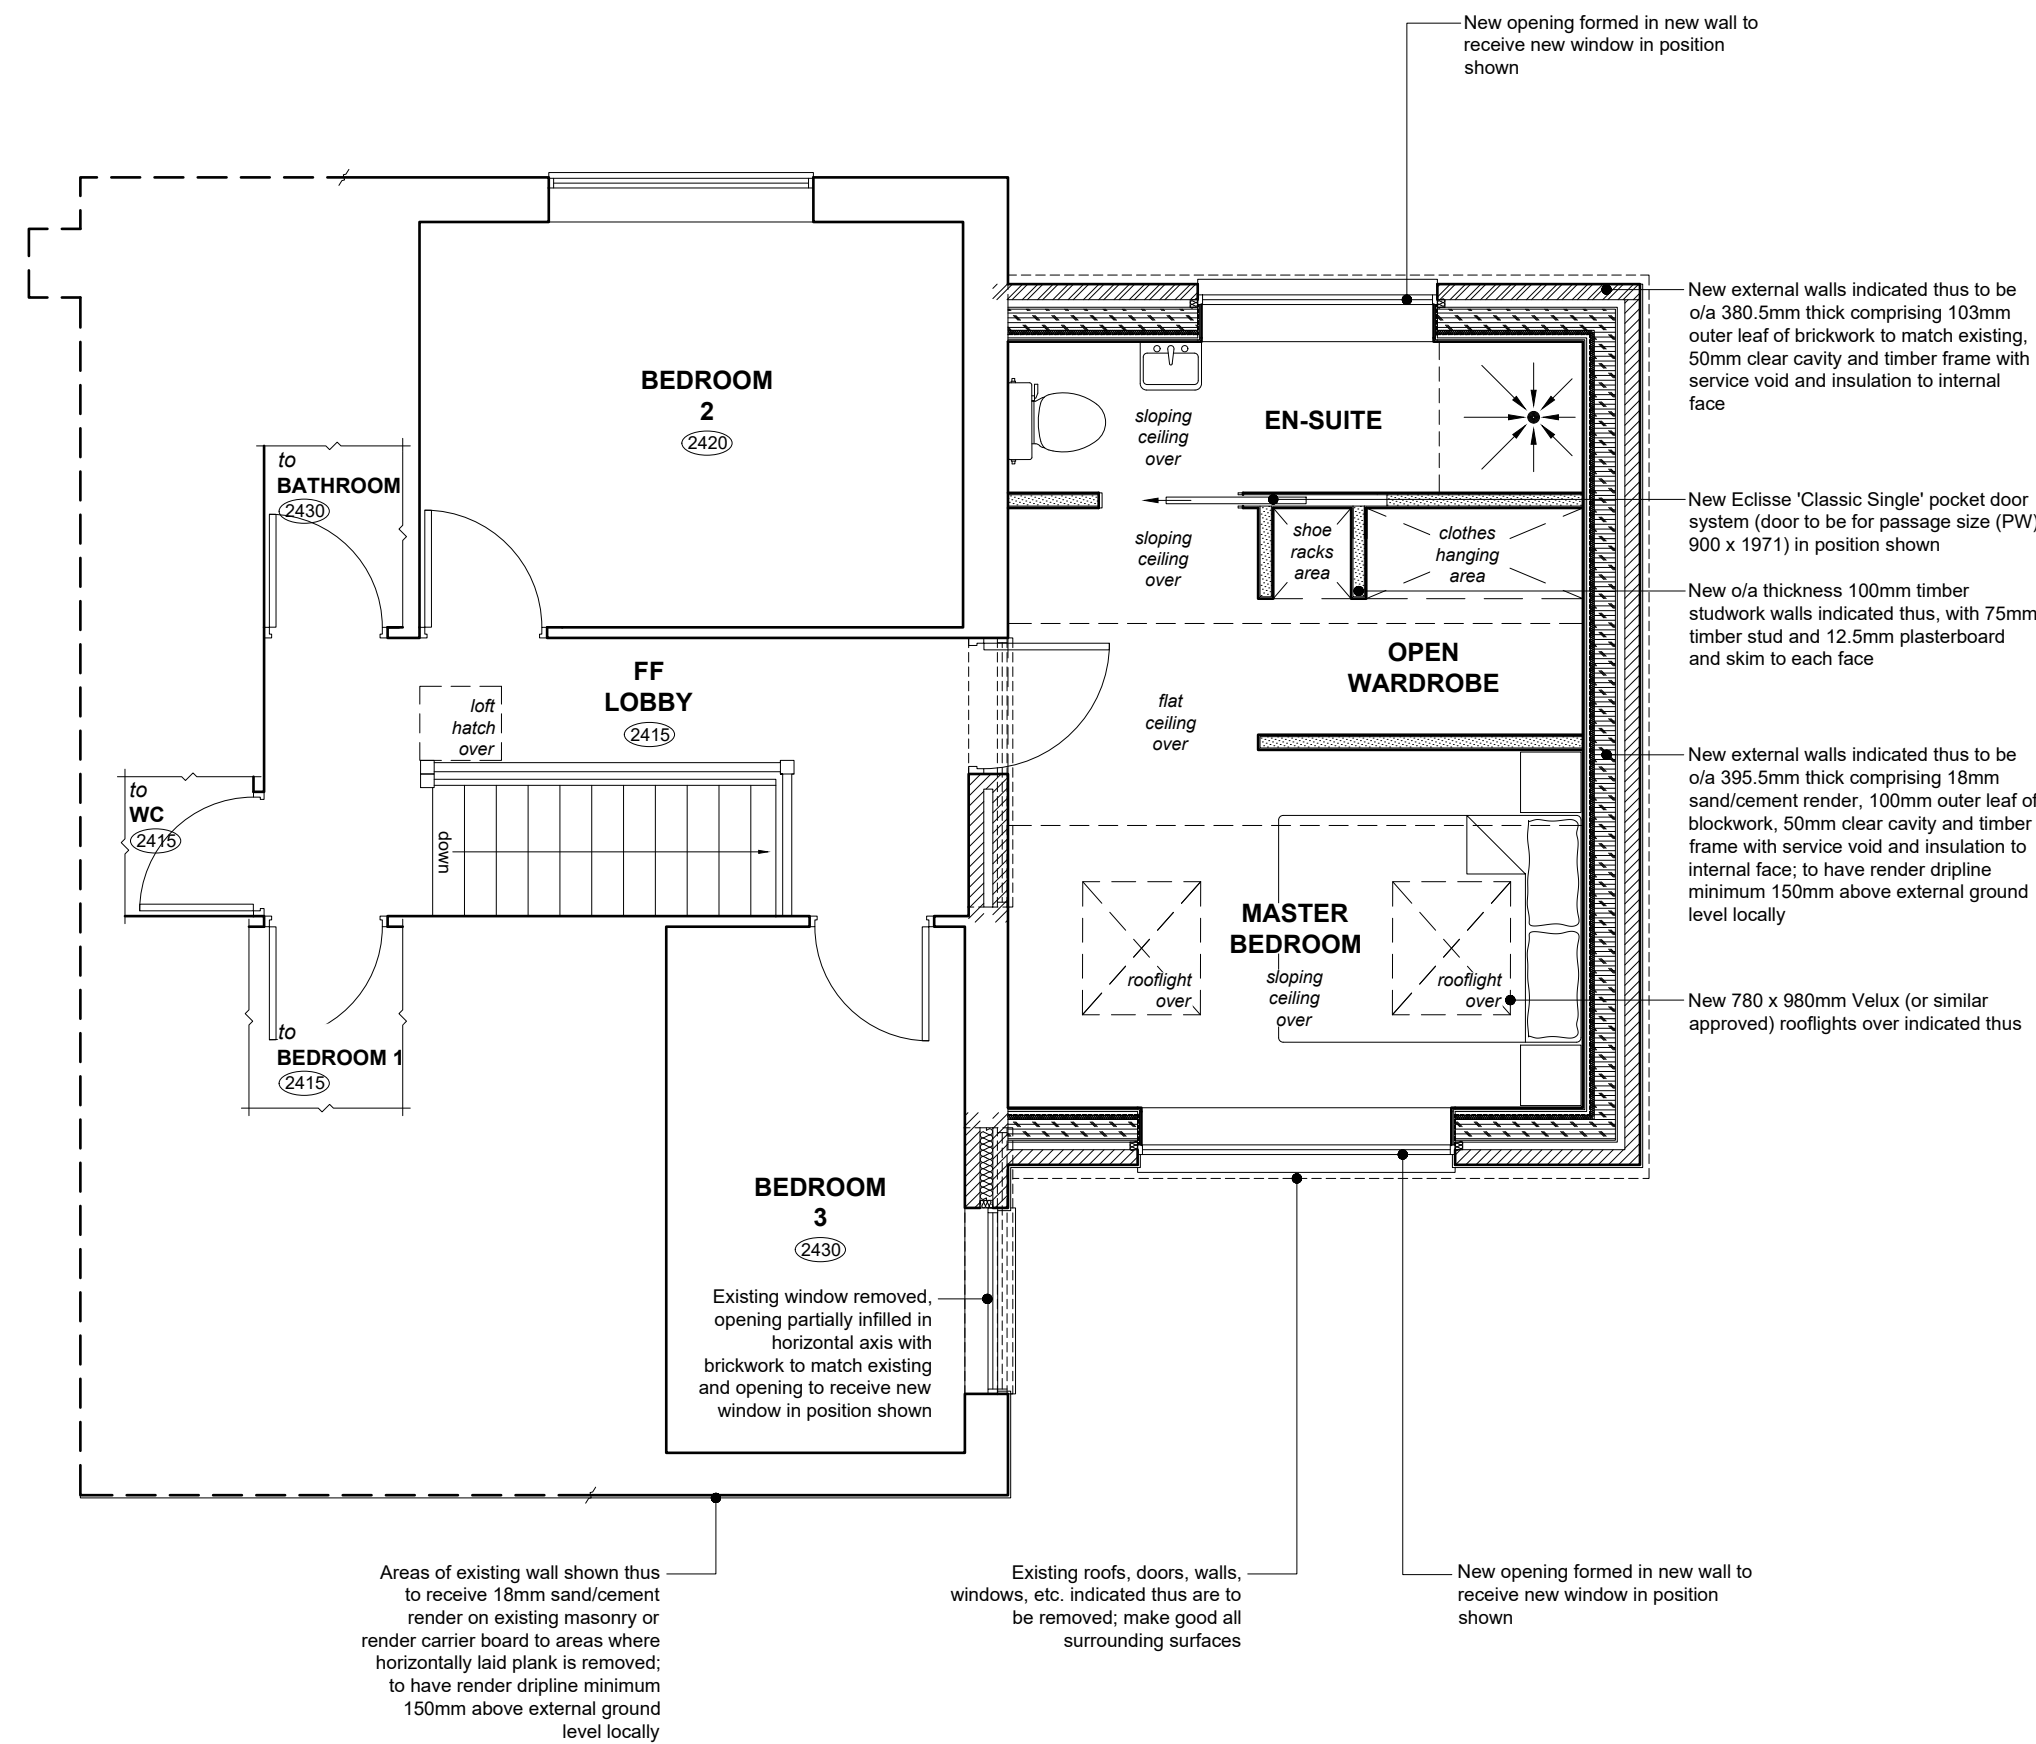

PROPOSED PART FIRST FLOOR PLAN

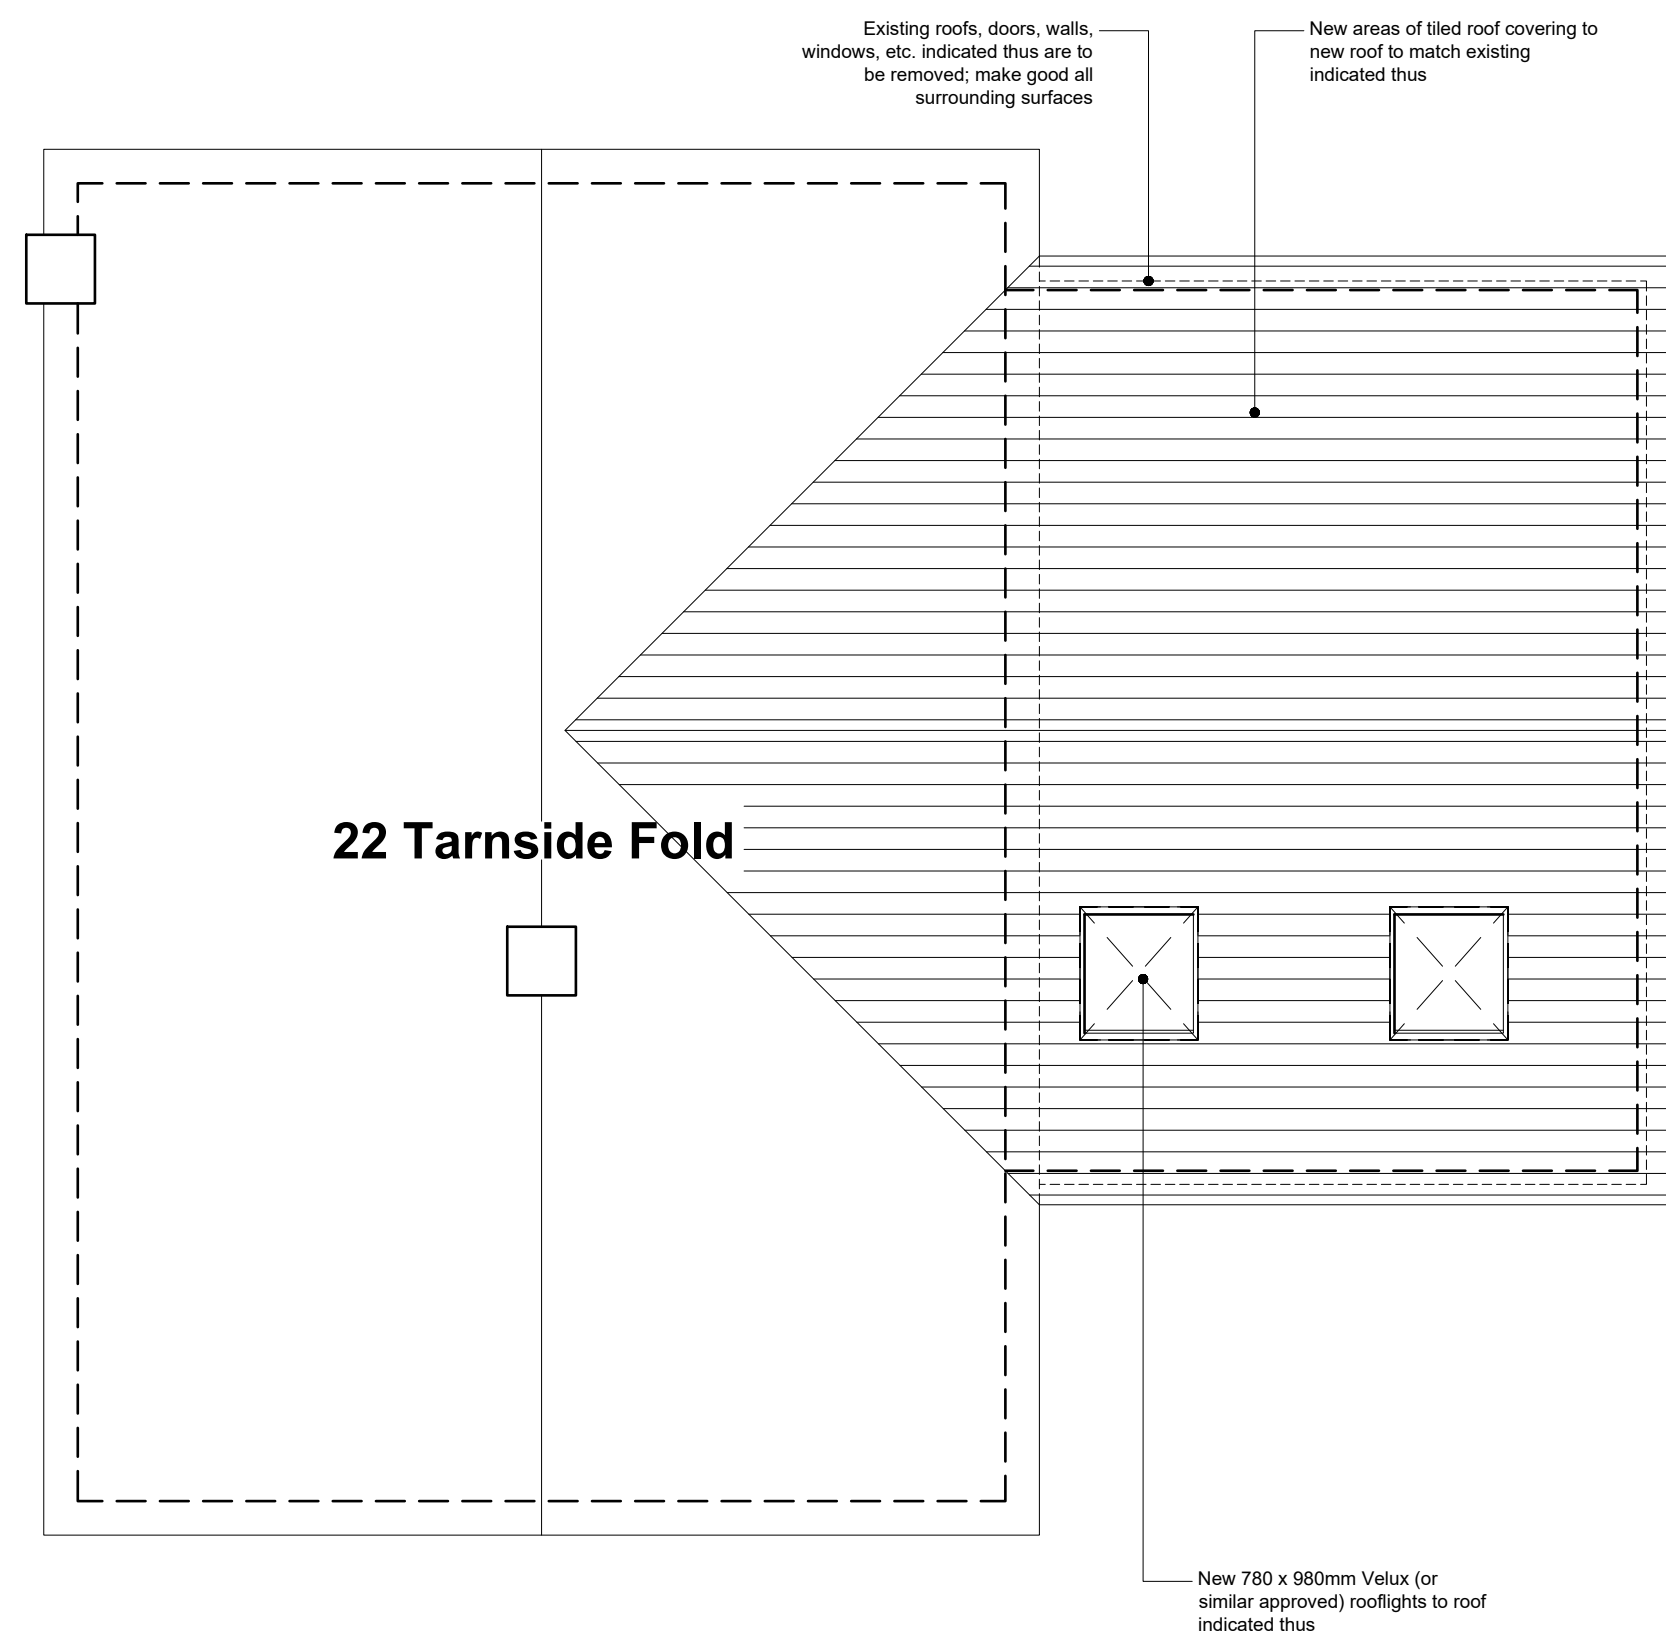

PROPOSED ROOF PLAN

 

NOTES

All dimensions are to be checked on site and any discrepancies referred to the designer prior to proceeding. All levels are to be confirmed on site prior to proceeding with the work. All discrepancies between information shown on the drawing and the information shown on the specification are to be referred to the designer prior to proceeding with the works. All component sizes and references to be checked prior to the ordering of materials. Positions of existing drain runs and associated installations to be confirmed prior to proceeding and drains checked as necessary. All relevant boundary positions to be checked prior to proceeding. Any on site design changes must be reported to the designer and agreed with the relevant authority prior to proceeding. Levels shown are related to an arbitrary datum and therefore not related to ordnance datum.

Revision	Date	Details
----------	------	---------

GRUNDY ARCHITECTURAL SERVICES LIMITED
30 PARK ROAD, HADFIELD, GLOSOP, DERBYSHIRE, SK12 2AH
TEL: 0773 581 982
EMAIL: GRUNDY@GLOSOPARCHITECTS.CO.UK

Project: Proposed Alterations & Extension at:
22 Tarnside Fold
Simmondley
Glossop
Derbyshire
SK13 6ND

Client: Mr. G. Ley

Drawing Title: PROPOSED PLANS

Drawn by: R.G. Date: 10th July 2023

Drawing No.: 2329.11 Scale: 1:50 @ A1

Revision: