


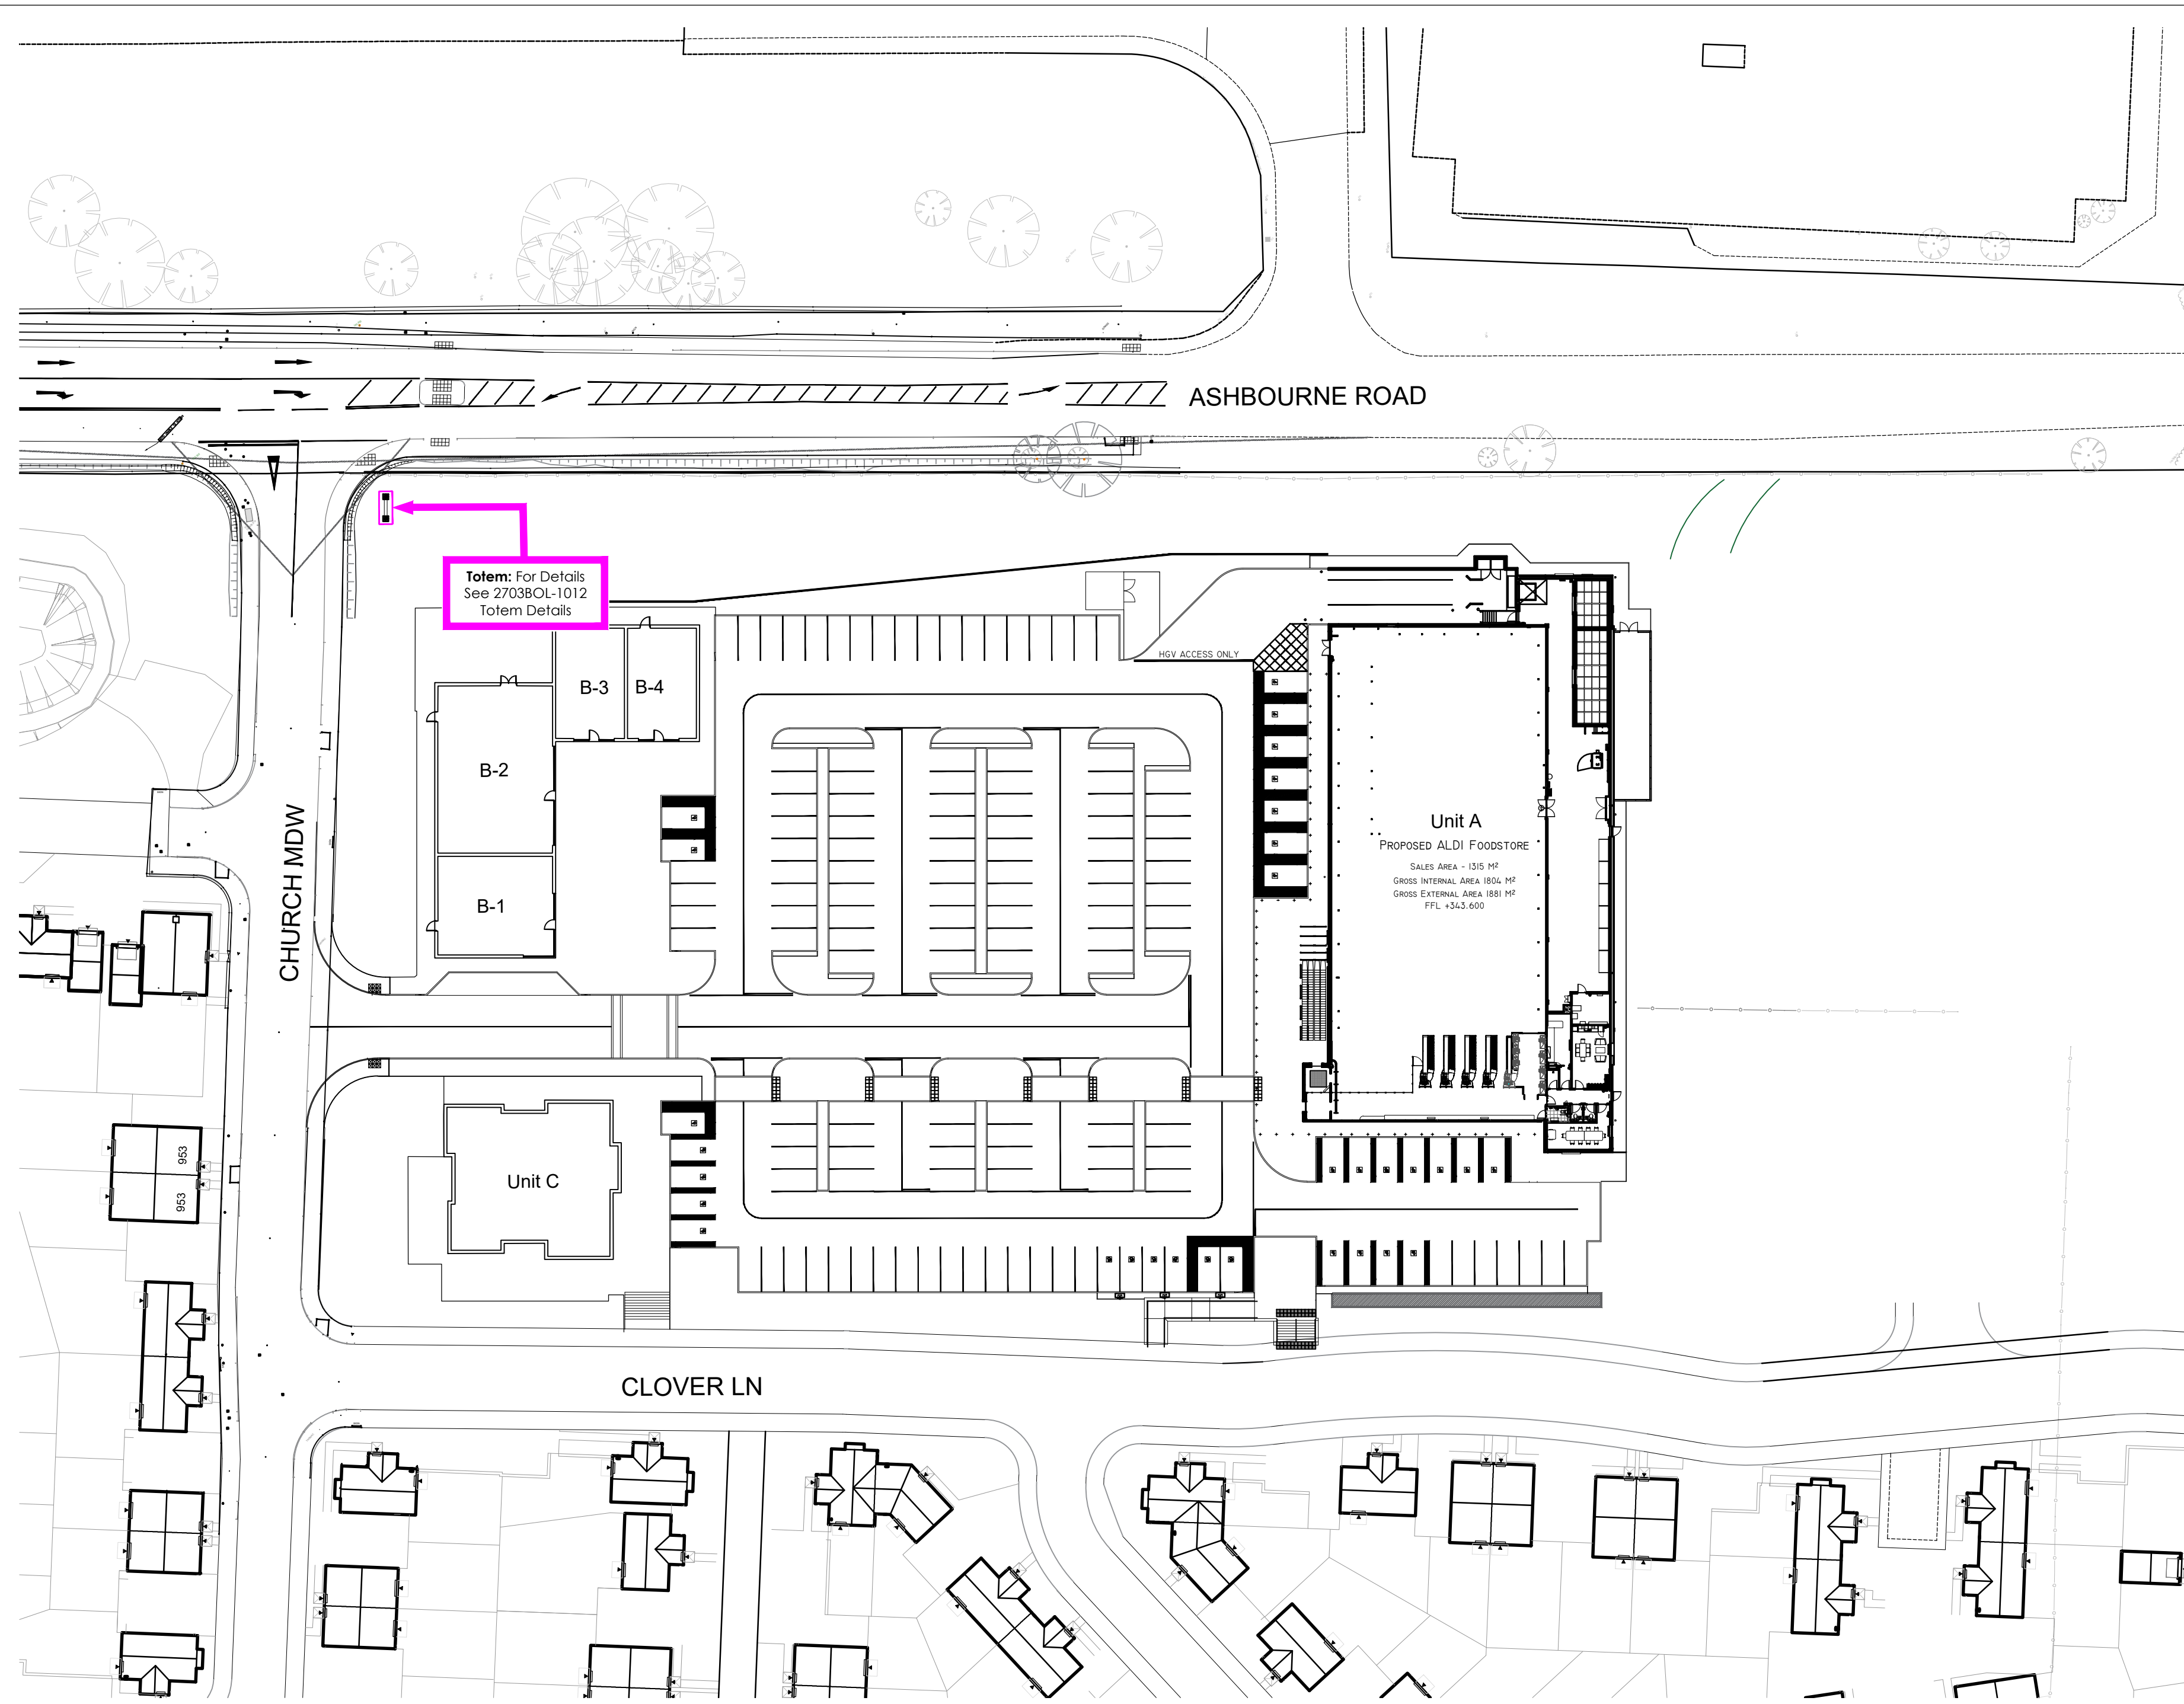

PROPOSED SITE PLAN
Scale 1:500 @ A2

0 5 10 15 20 25m
SCALE 1:500

Rev	Date	Description	Rev By	Chk'd By
Project Title		PROPOSED ALDI FOODSTORE FOXLOW FARM BUXTON		
Client		ALDI STORES LTD.		
Status		PLANNING (ADVERTISEMENT)		
Scale		Drawing Size A2		
Date	05/2023	Drawn By	CMB	Checked DJE
Drawing Title		Proposed Site Plan		
Job-Dwg No		2703BOL-1011		
☐ 2 St. Johns North, Wakefield, WF1 3QA t. 01924 291800 ☒ Carvers Warehouse, 77 Dale Street, Manchester, M1 2HG t. 0161 2388555 ☐ The Old Rectory, 79 High Street, Newport Pagnell, MK16 8AB t. 01908 211577 ☐ 101 London Road, Reading, RG1 5BY t. 0118 9507700 ☐ 10 Gees Court, St Christophers Place, London, W1U 1JJ t. 0207 4091215 ALDI THE HARRIS PARTNERSHIP ARCHITECTS www.harrispartnership.com				