


Rev	Date	Description	Rev By	Chk'd By
Project Title				
PROPOSED ALDI FOODSTORE				
FOXLOW FARM BUXTON				
Client				
ALDI STORES LTD.				
Status				
PLANNING (ADVERTISEMENT)				
Scale			Drawing Size	
1:500			A2	
Date	05/2023	Drawn By	CMB	Checked DJE
Drawing Title				
Proposed Site Plan				
Job-Dwg No				Rev
2703BOL-1001				-
☐ 2 St. Johns North, Wakefield, WF1 3QA t. 01924 291800				
☒ Carvers Warehouse, 77 Dale Street, Manchester, M1 2HG t. 0161 2388555				
☐ The Old Rectory, 79 High Street, Newport Pagnell, MK16 8AB t. 01908 211577				
☐ 101 London Road, Reading, RG1 5BY t. 0118 9507700				
☐ 10 Gees Court, St Christophers Place, London, W1U 1JJ t. 0207 4091215				

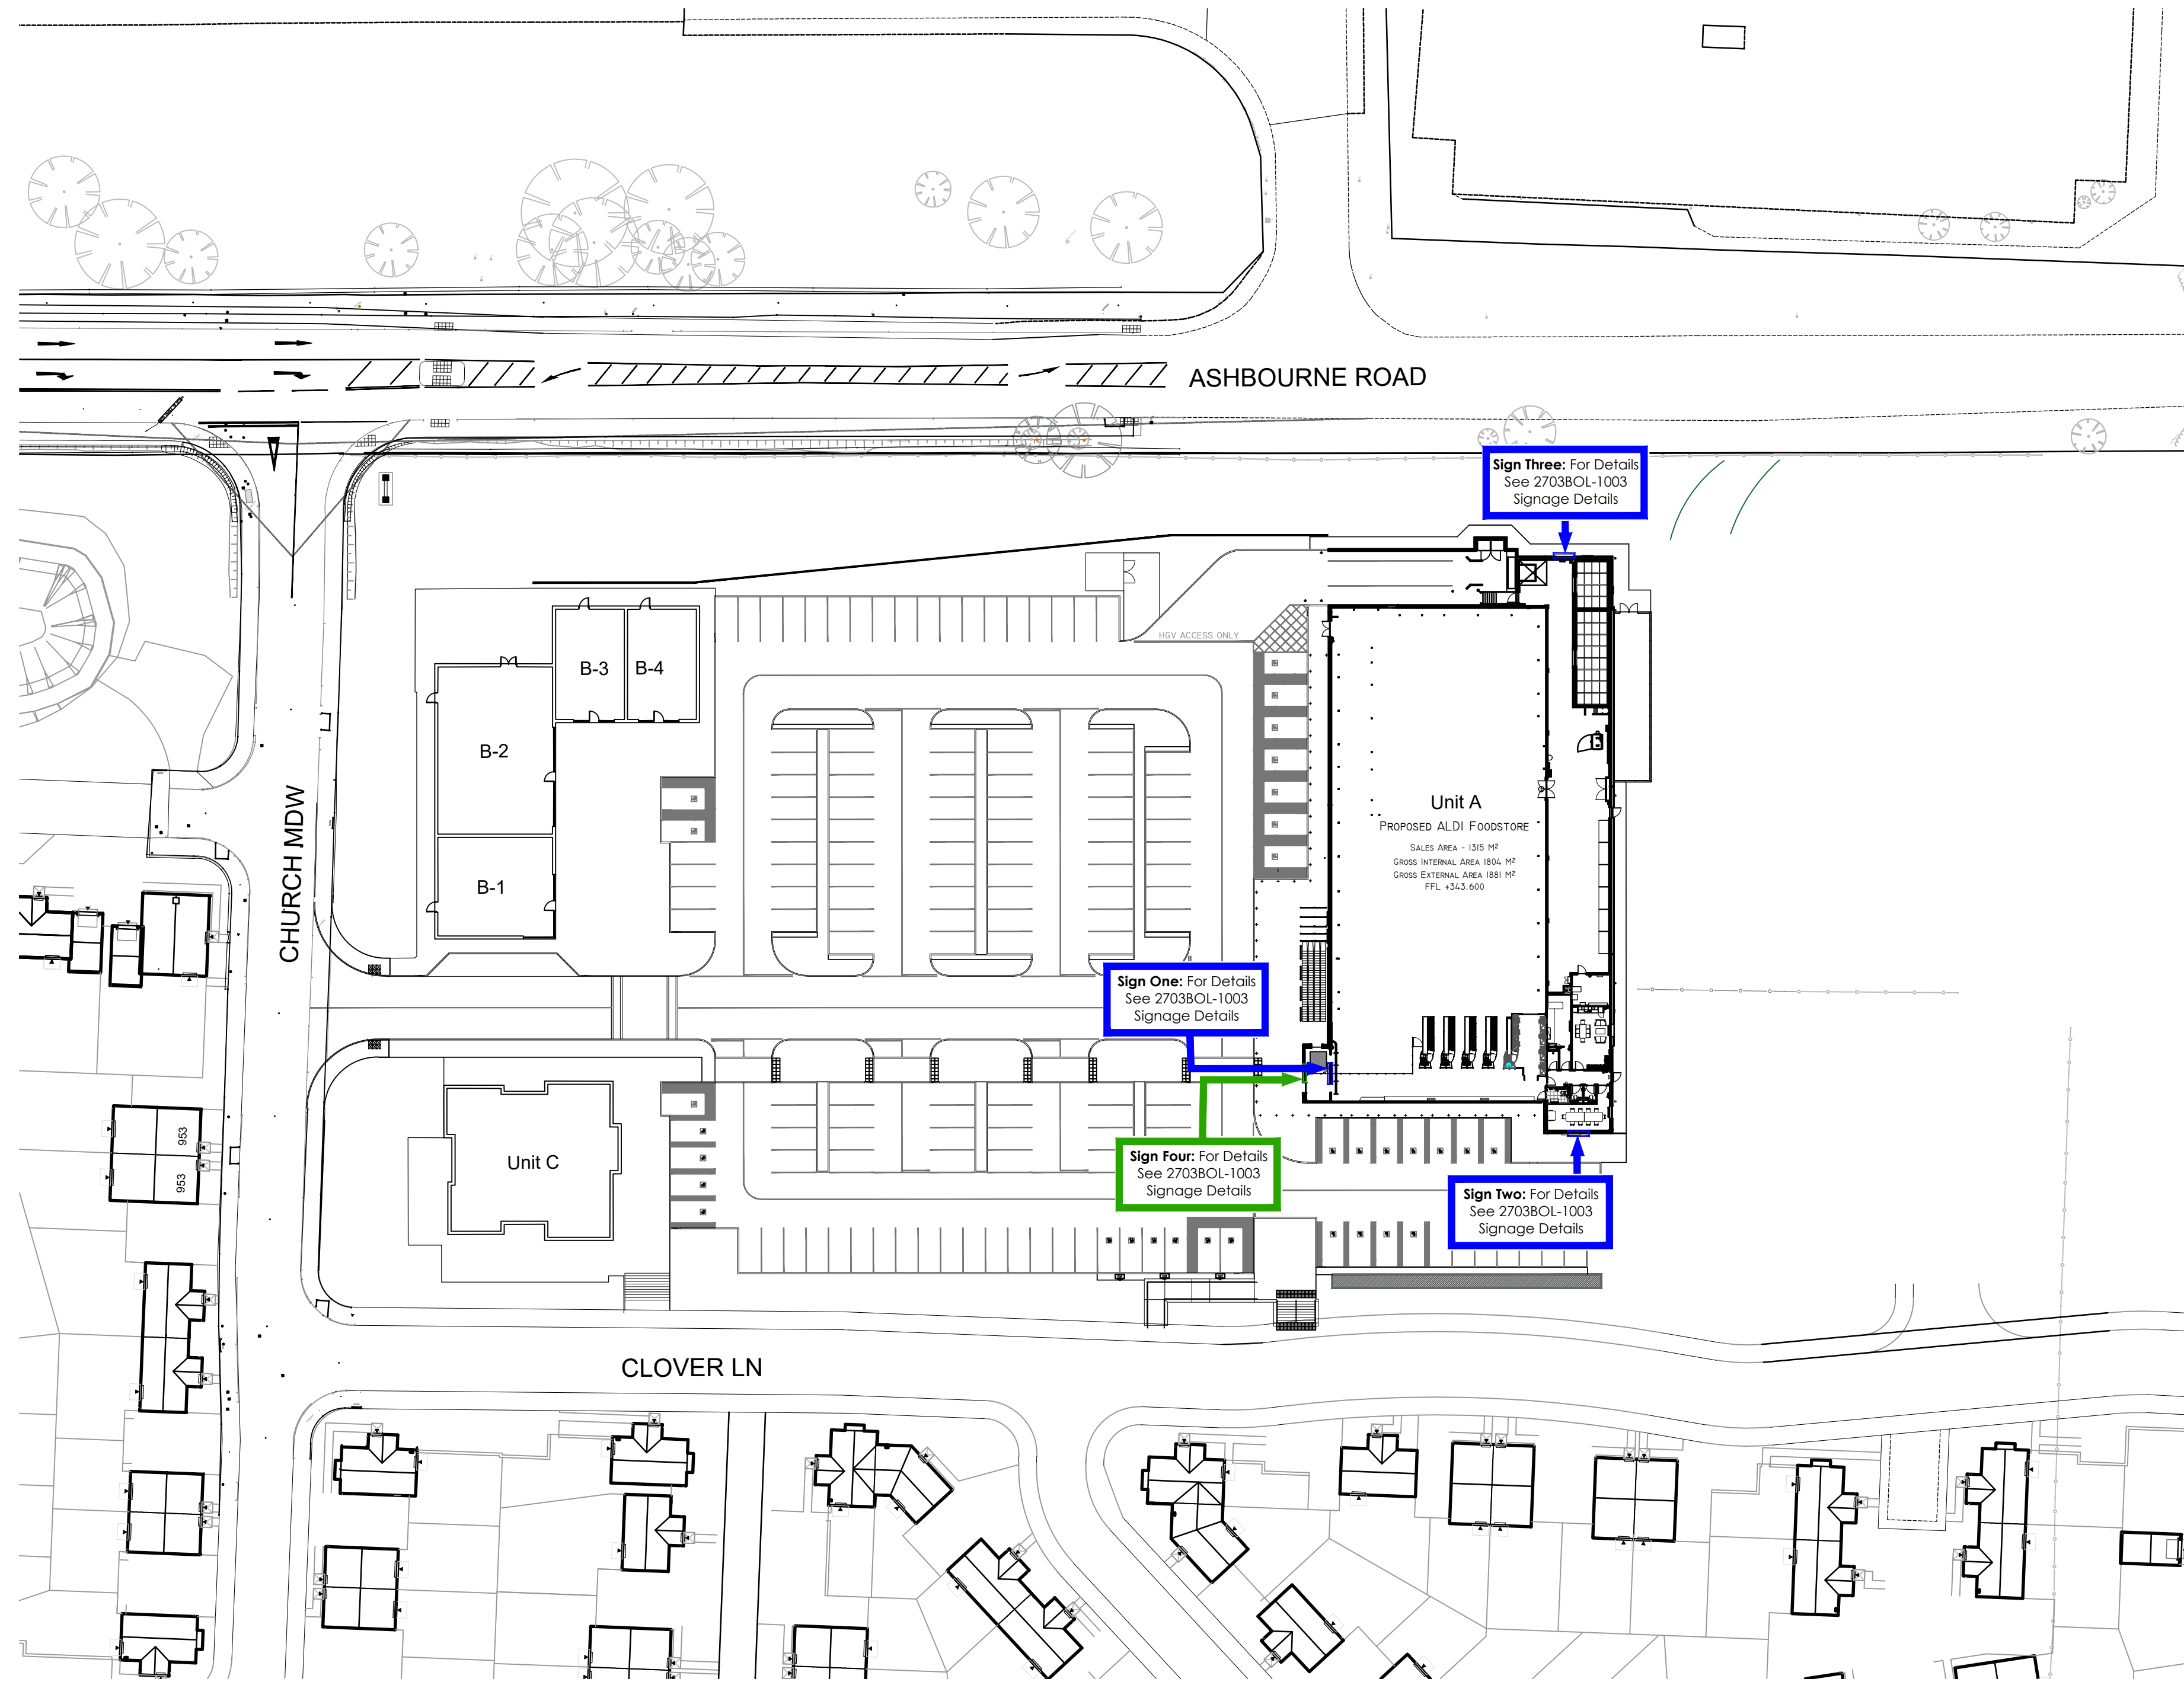