



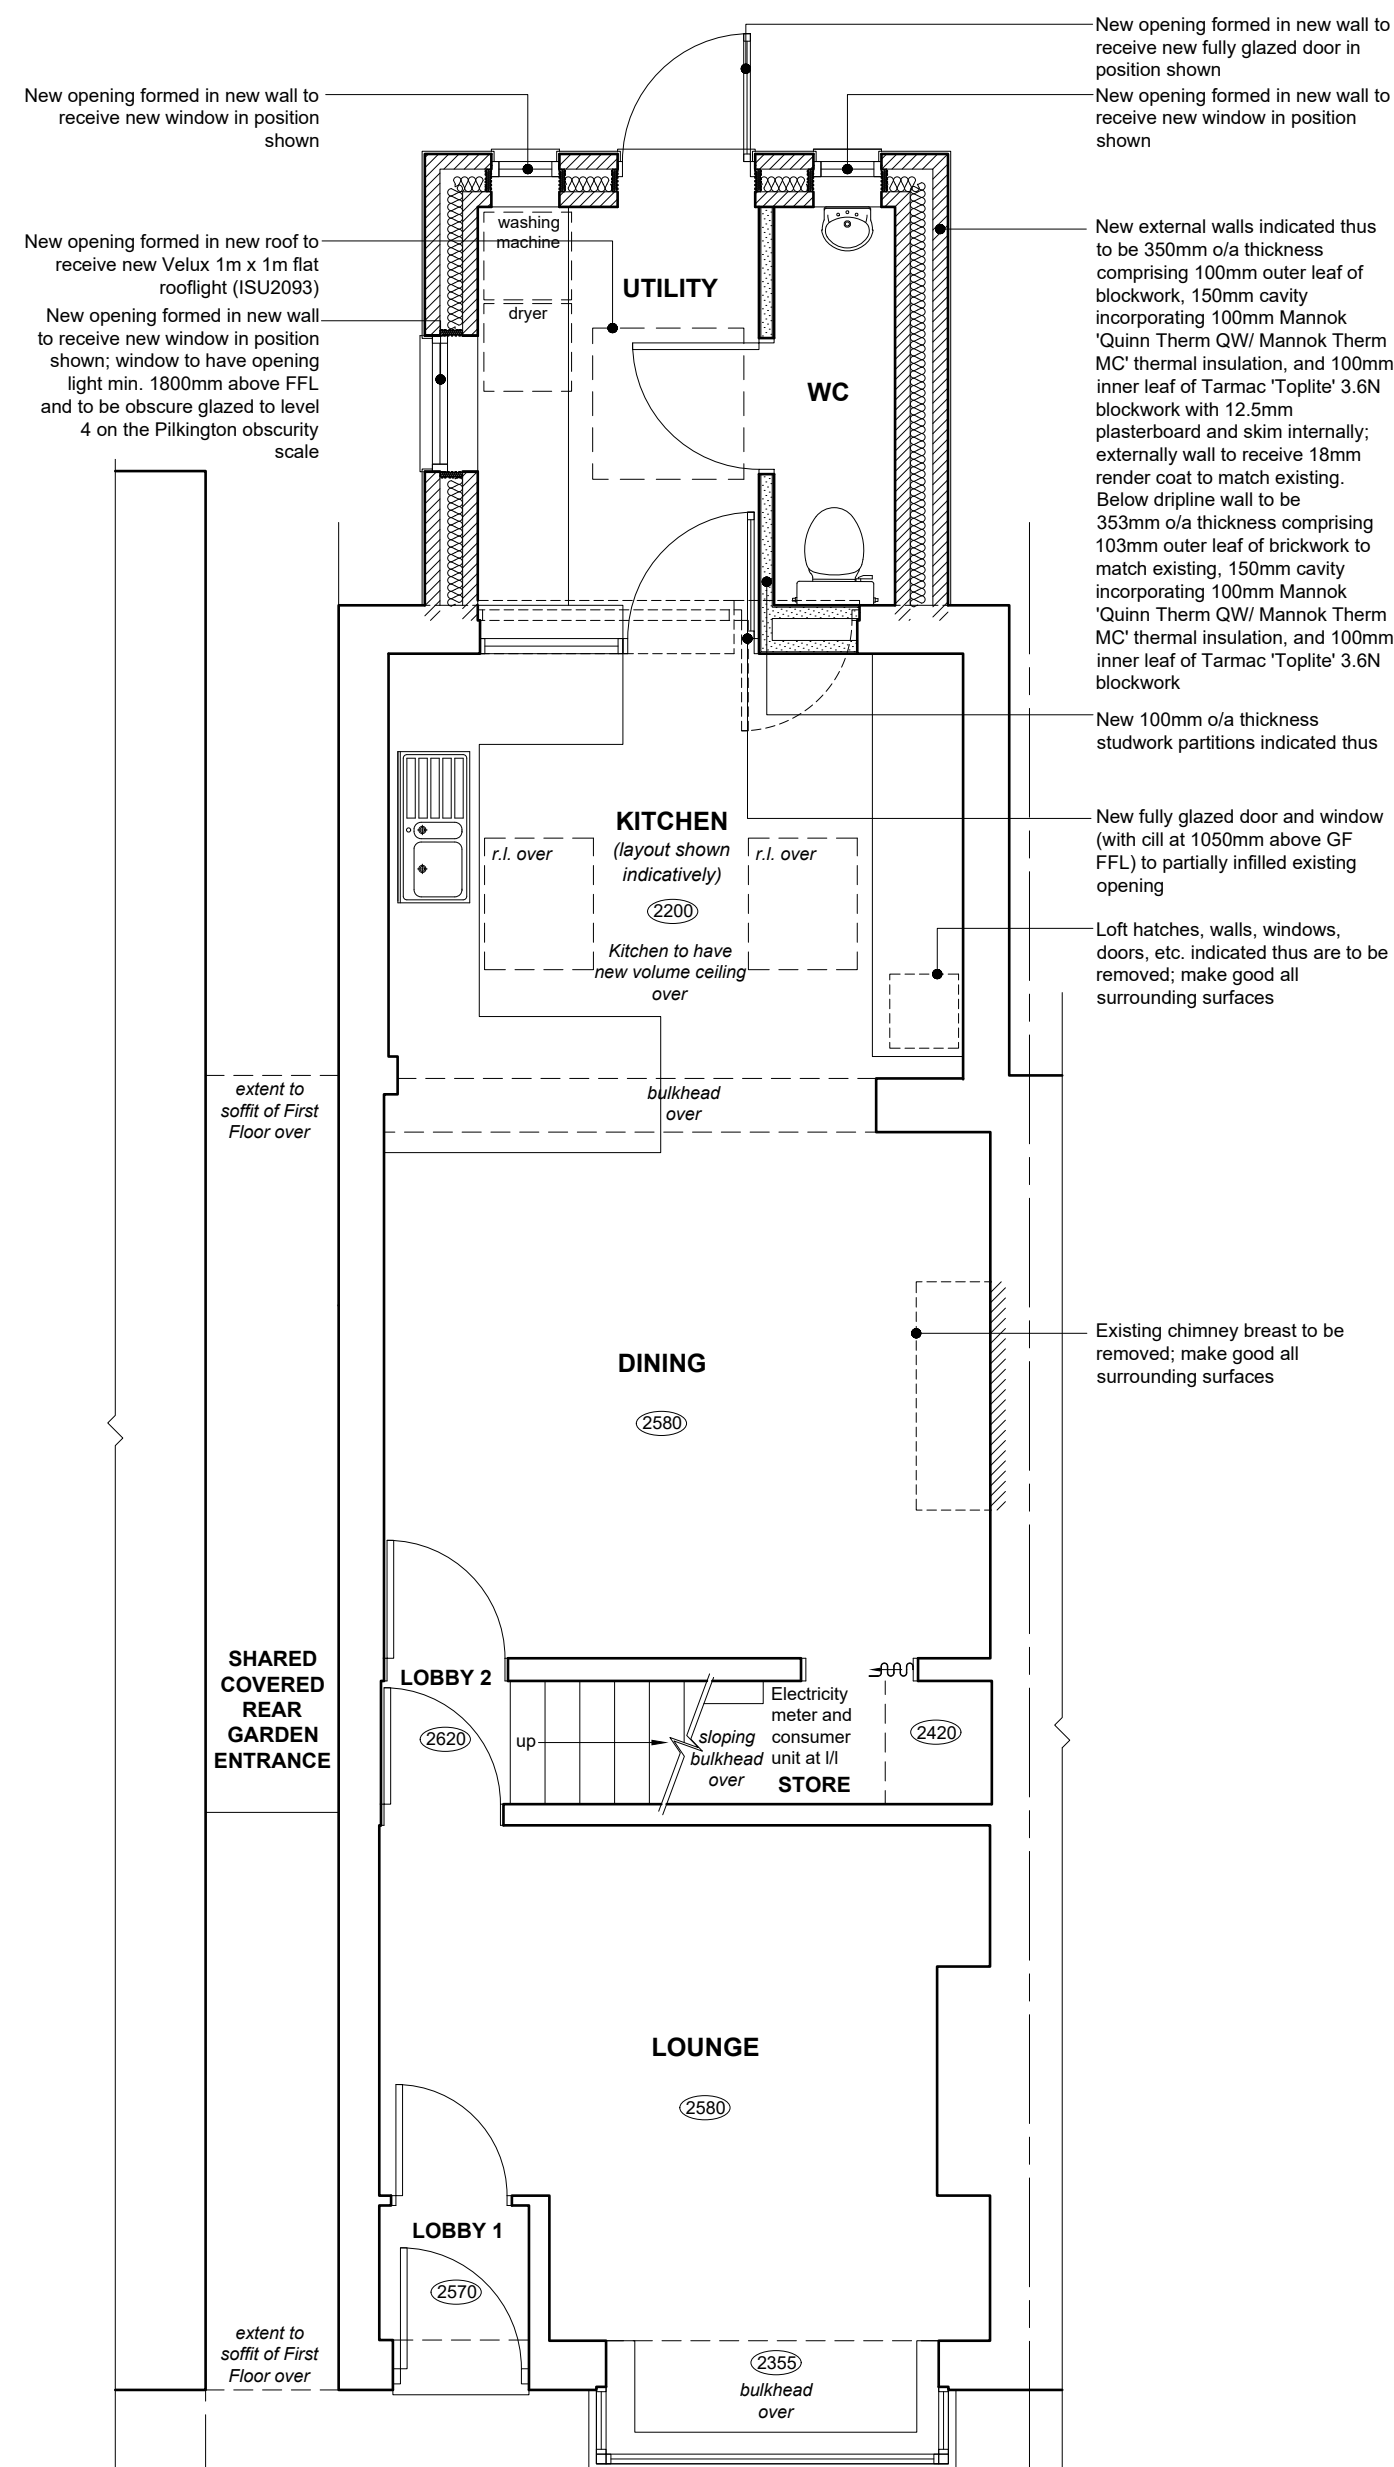

PROPOSED GROUND FLOOR PLAN

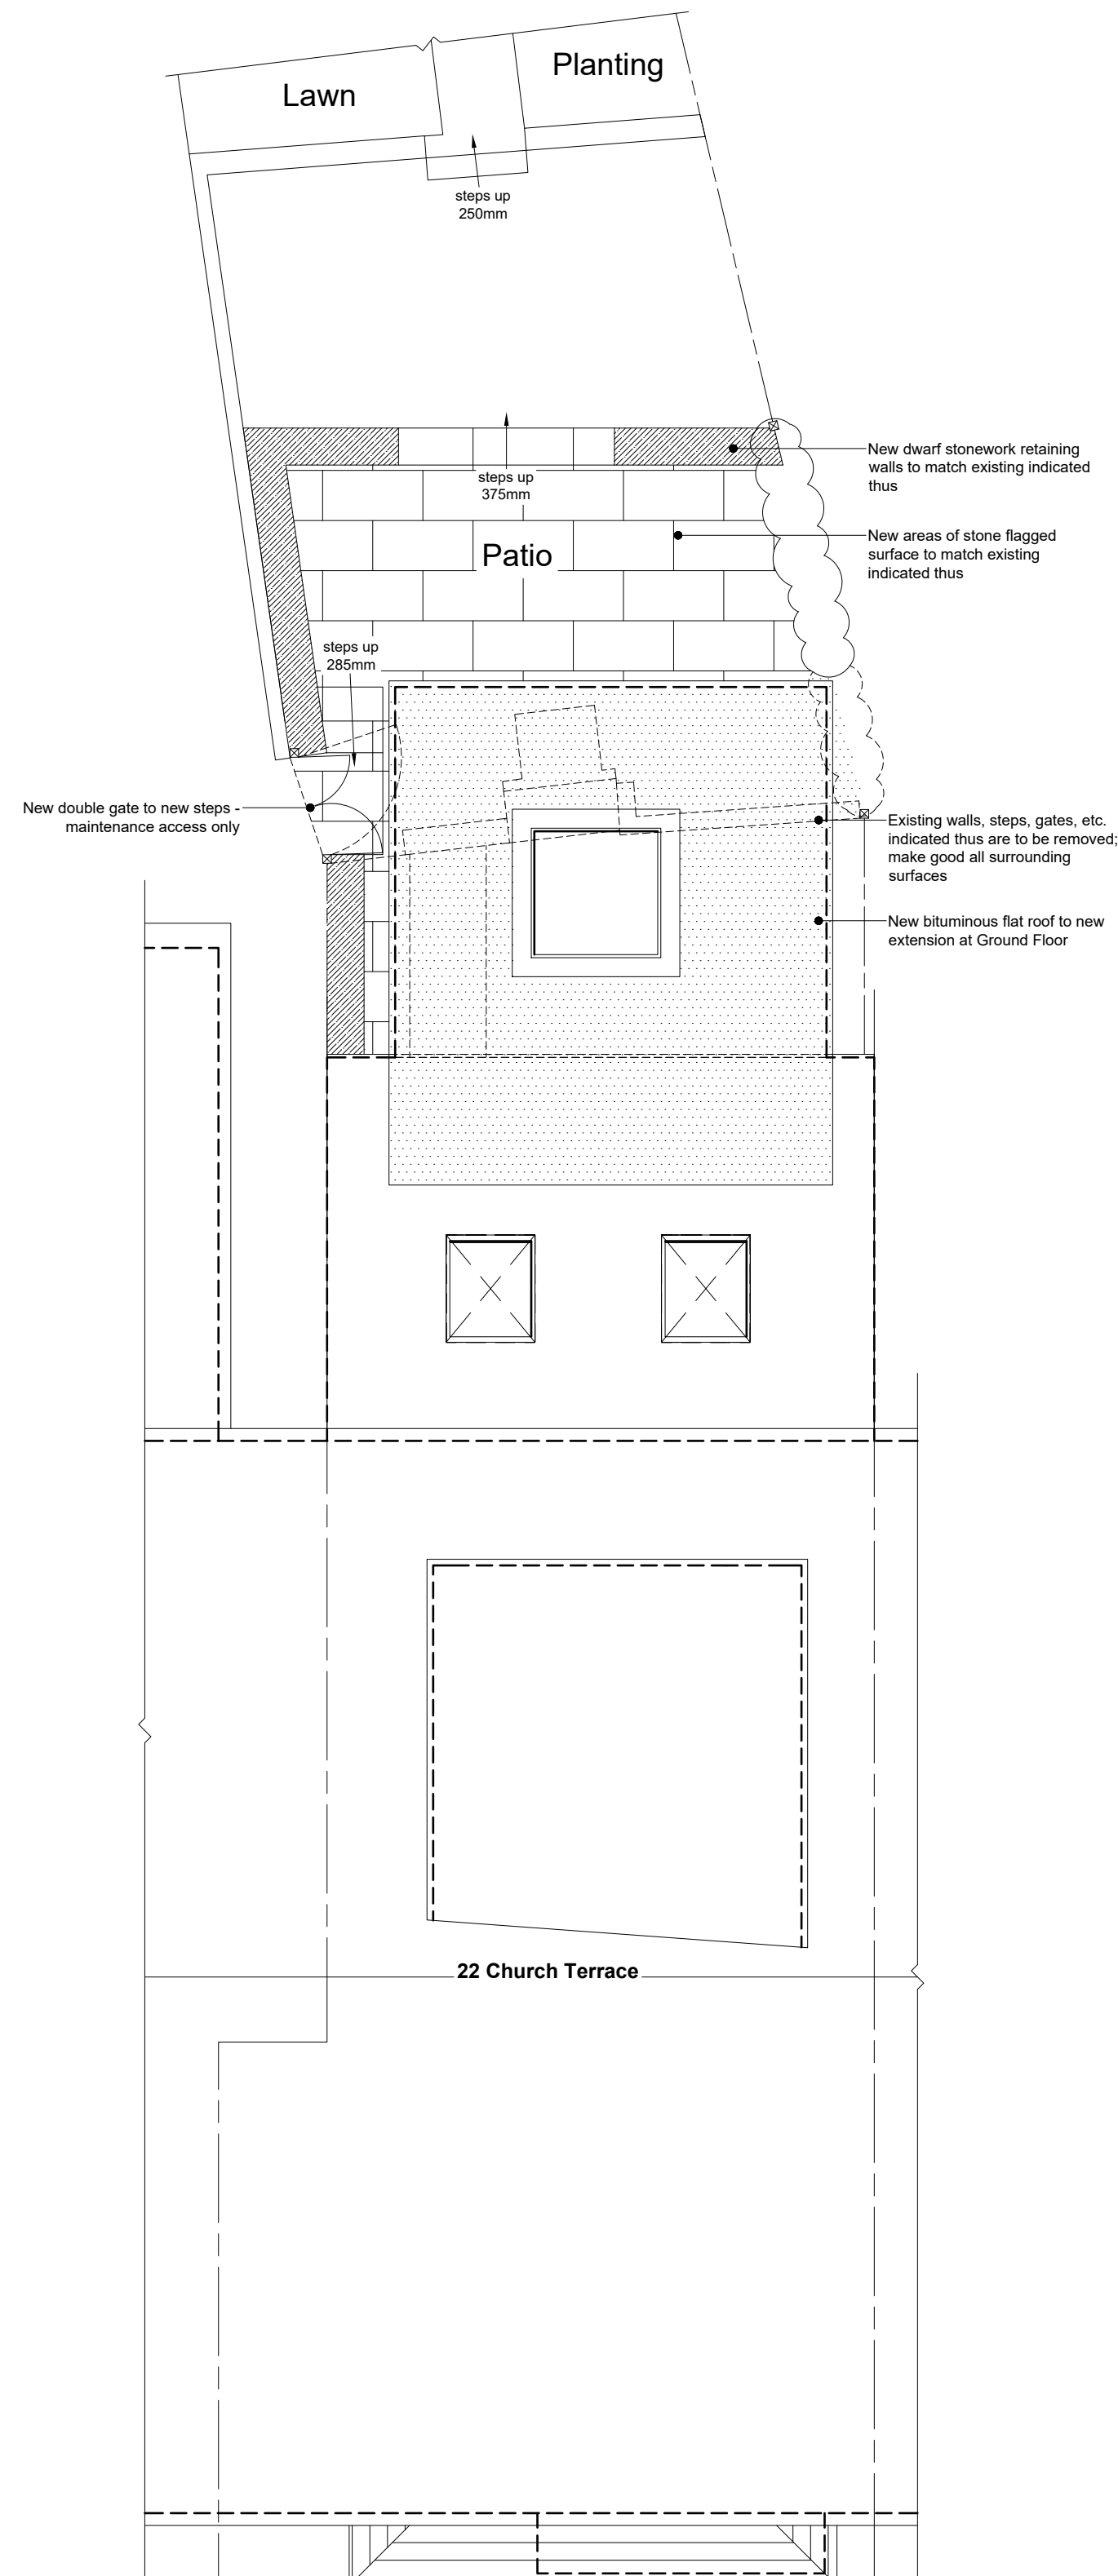

PROPOSED PART SITE PLAN

NOTES

All dimensions are to be checked on site and any discrepancies referred to the designer prior to proceeding. All levels are to be confirmed on site prior to proceeding with the work. All discrepancies between information shown on the drawing and the information shown on the specification are to be referred to the designer prior to proceeding with the works. All component sizes and references to be checked prior to the ordering of materials. Positions of existing drain runs and associated installations to be confirmed prior to proceeding and drains checked as necessary. All relevant boundary positions to be checked prior to proceeding. Any on site design changes must be reported to the designer and agreed with the relevant authority prior to proceeding. Levels shown are related to an arbitrary datum and therefore not related to ordnance datum.

B	28.07.23	Amended with removal of roof plan in isolation as shown on site plan
A	17.07.23	Amended with extension reduced in area
Revision	Date	Details

ra Grundy		R.A. Grundy Architectural Services 21 PARK ROAD, HADFIELD, GLOSSOP, DERBYSHIRE SK10 2AH TEL: 0774 501 3862 E-MAIL: reg@grundy.co.uk	
Project:		Proposed Extension and Alterations at: 22 Church Terrace Glossop Derbyshire SK13 7EL	
Client:		Lynne Matthews	
Drawing Title:		PROPOSED PLANS	
Drawn by:		R.G.	Date: 15th July 2021
Drawing No.:		2128P.05	Scale: 1:50 @ A1
Revision:		8	

