


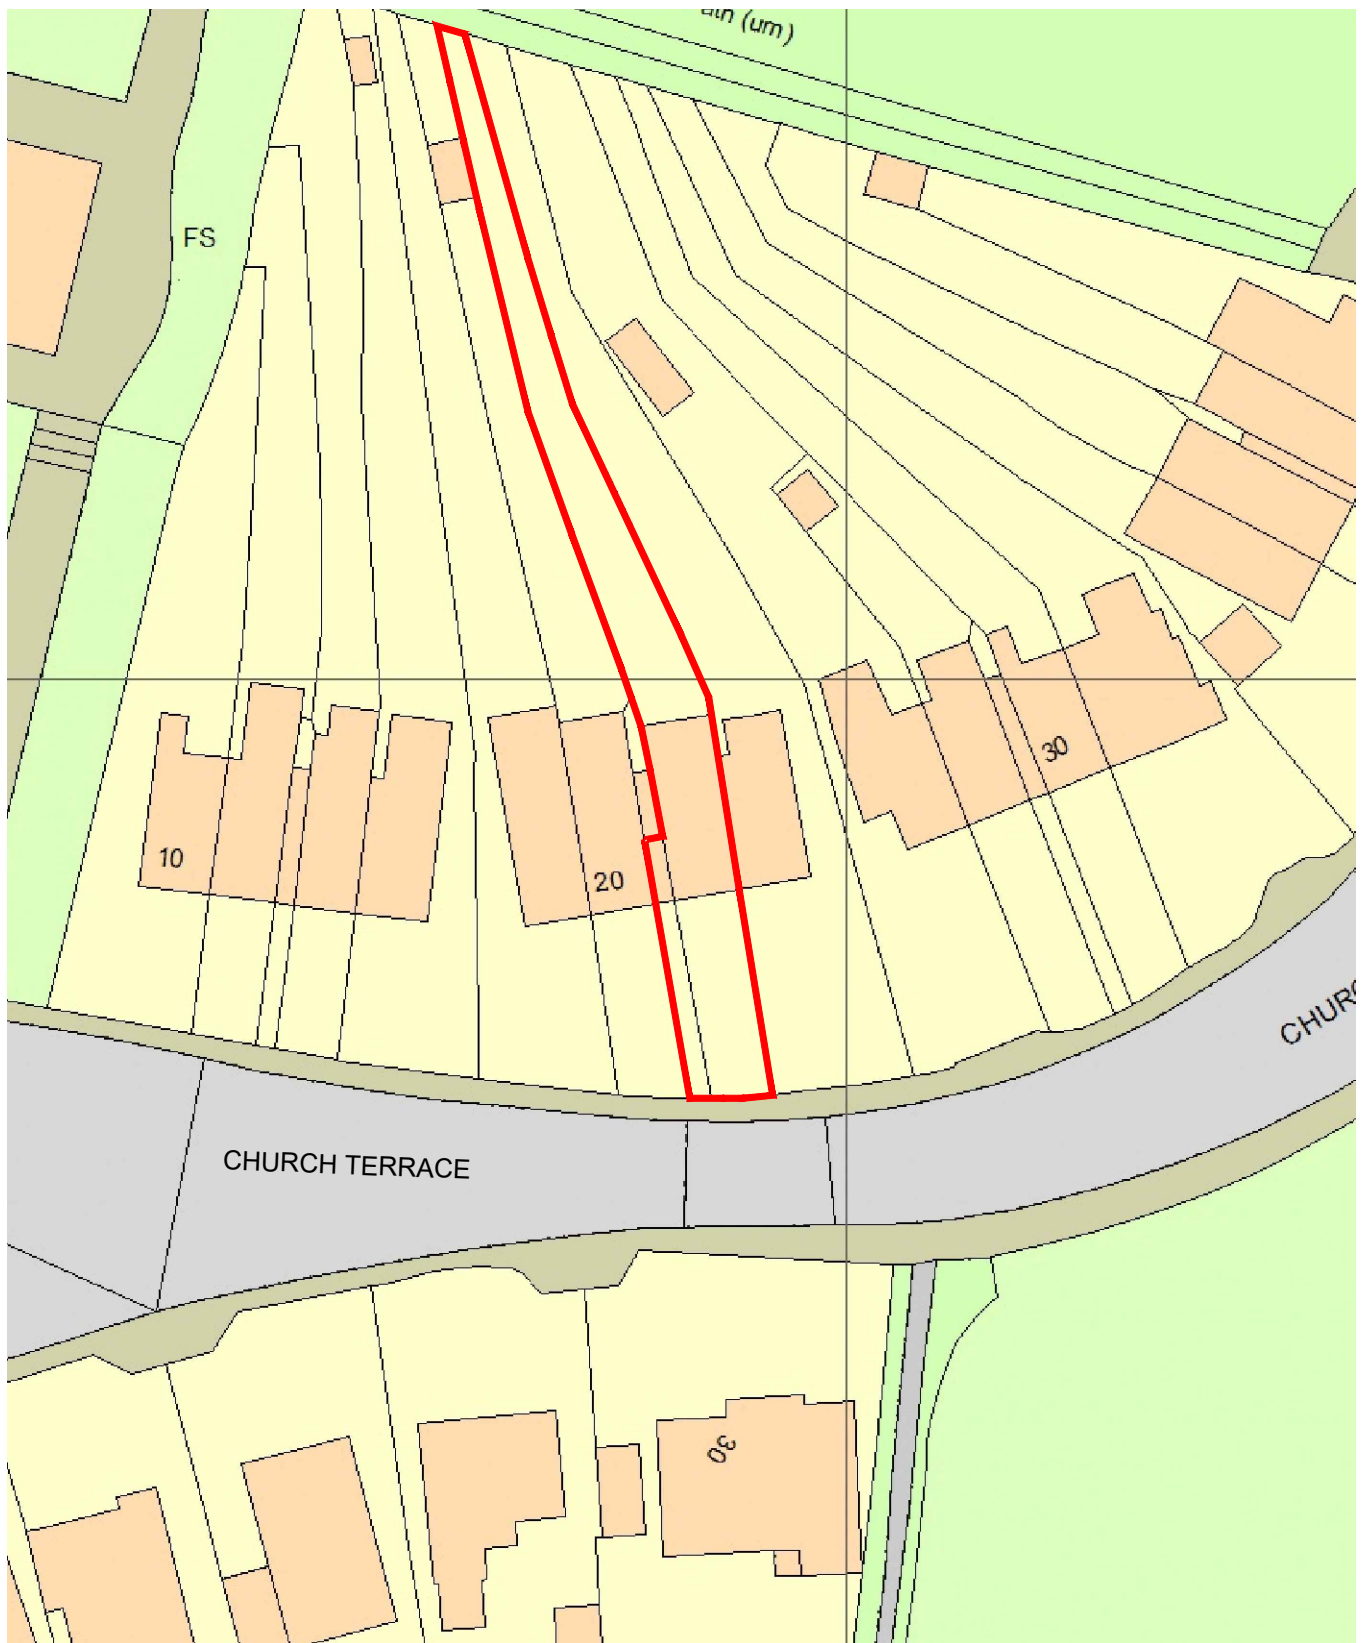

22 Church Terrace, Glossop
Existing Site Plan
Scale 1:500

