


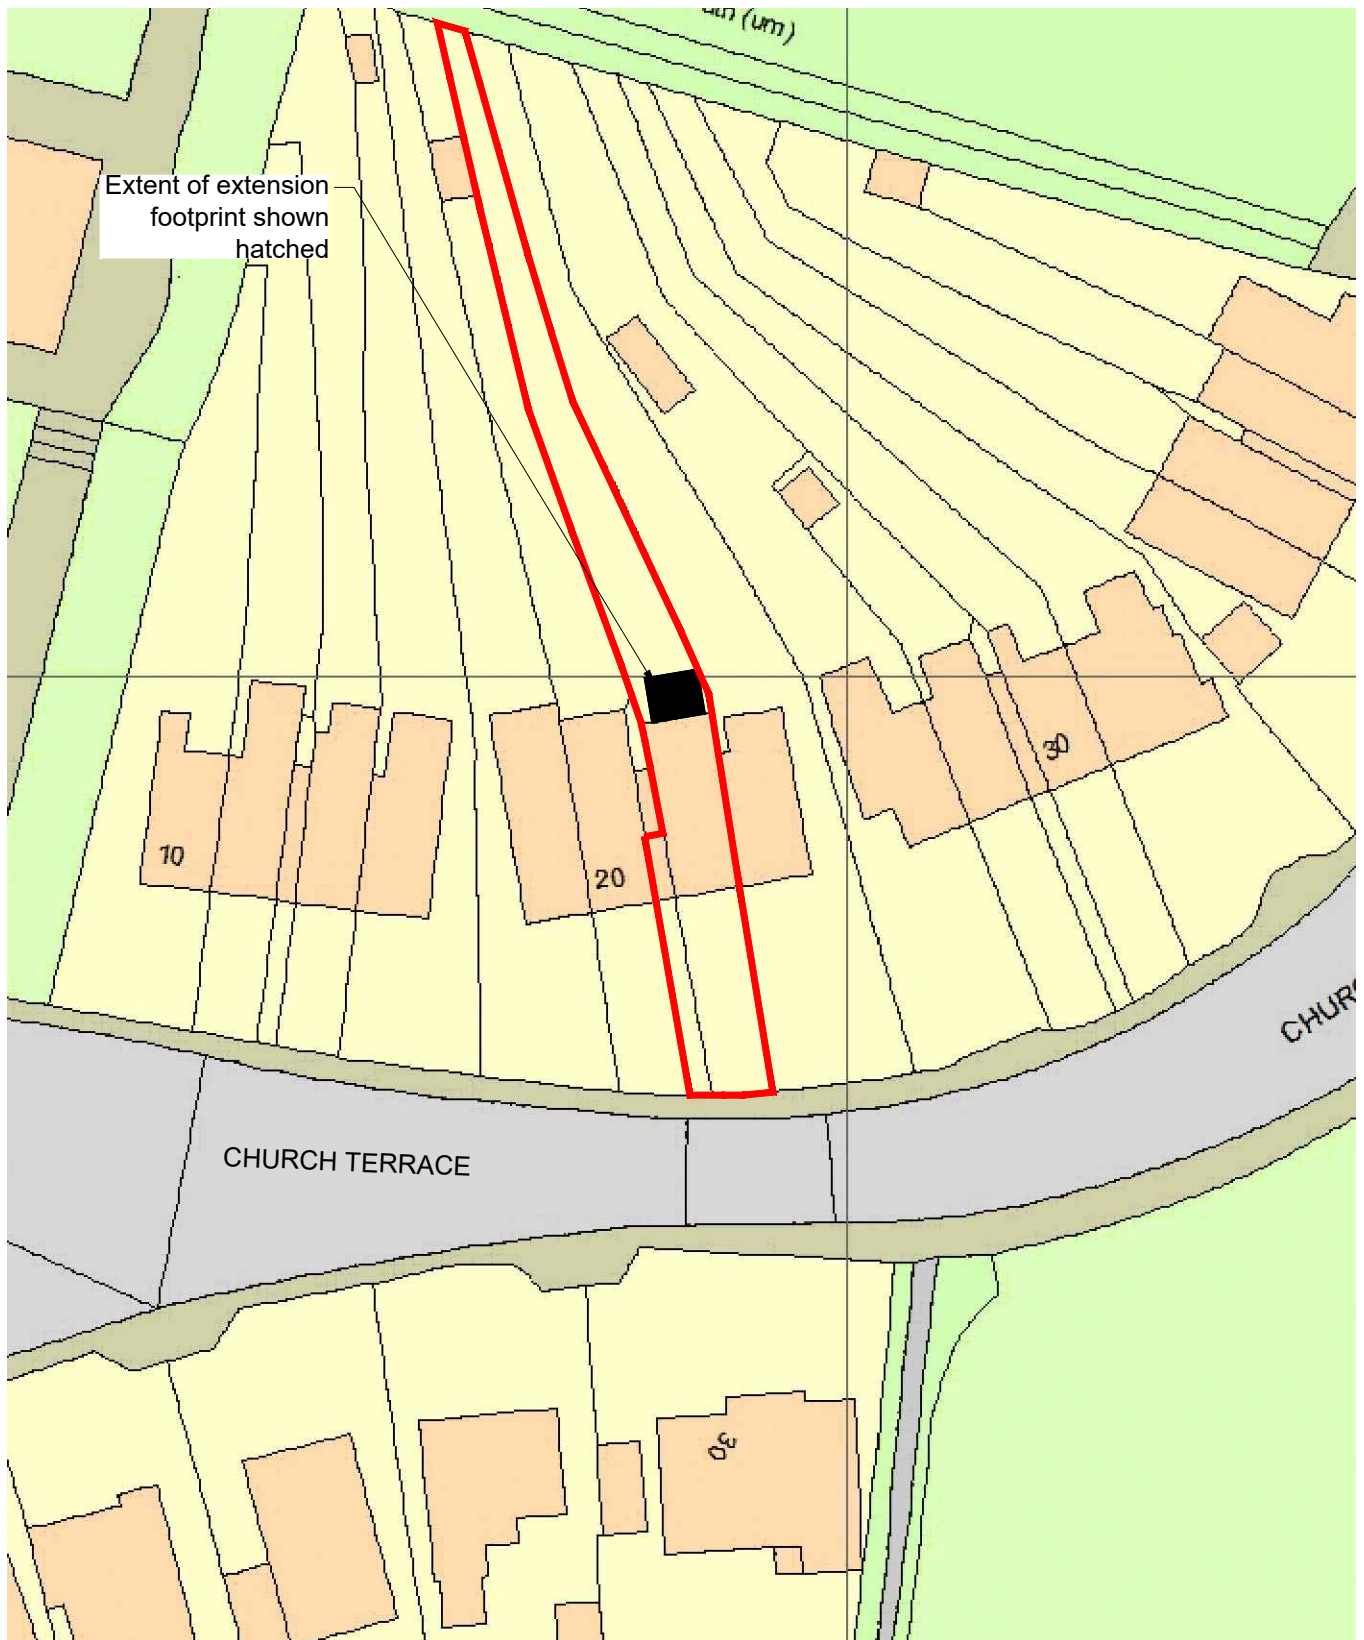

22 Church Terrace, Glossop
Proposed Site Plan
Scale 1:500

