



Rev:	Description:	Date:
A	Revised for Planning	Feb 2023
B	Revised for Planning	Jul 2023

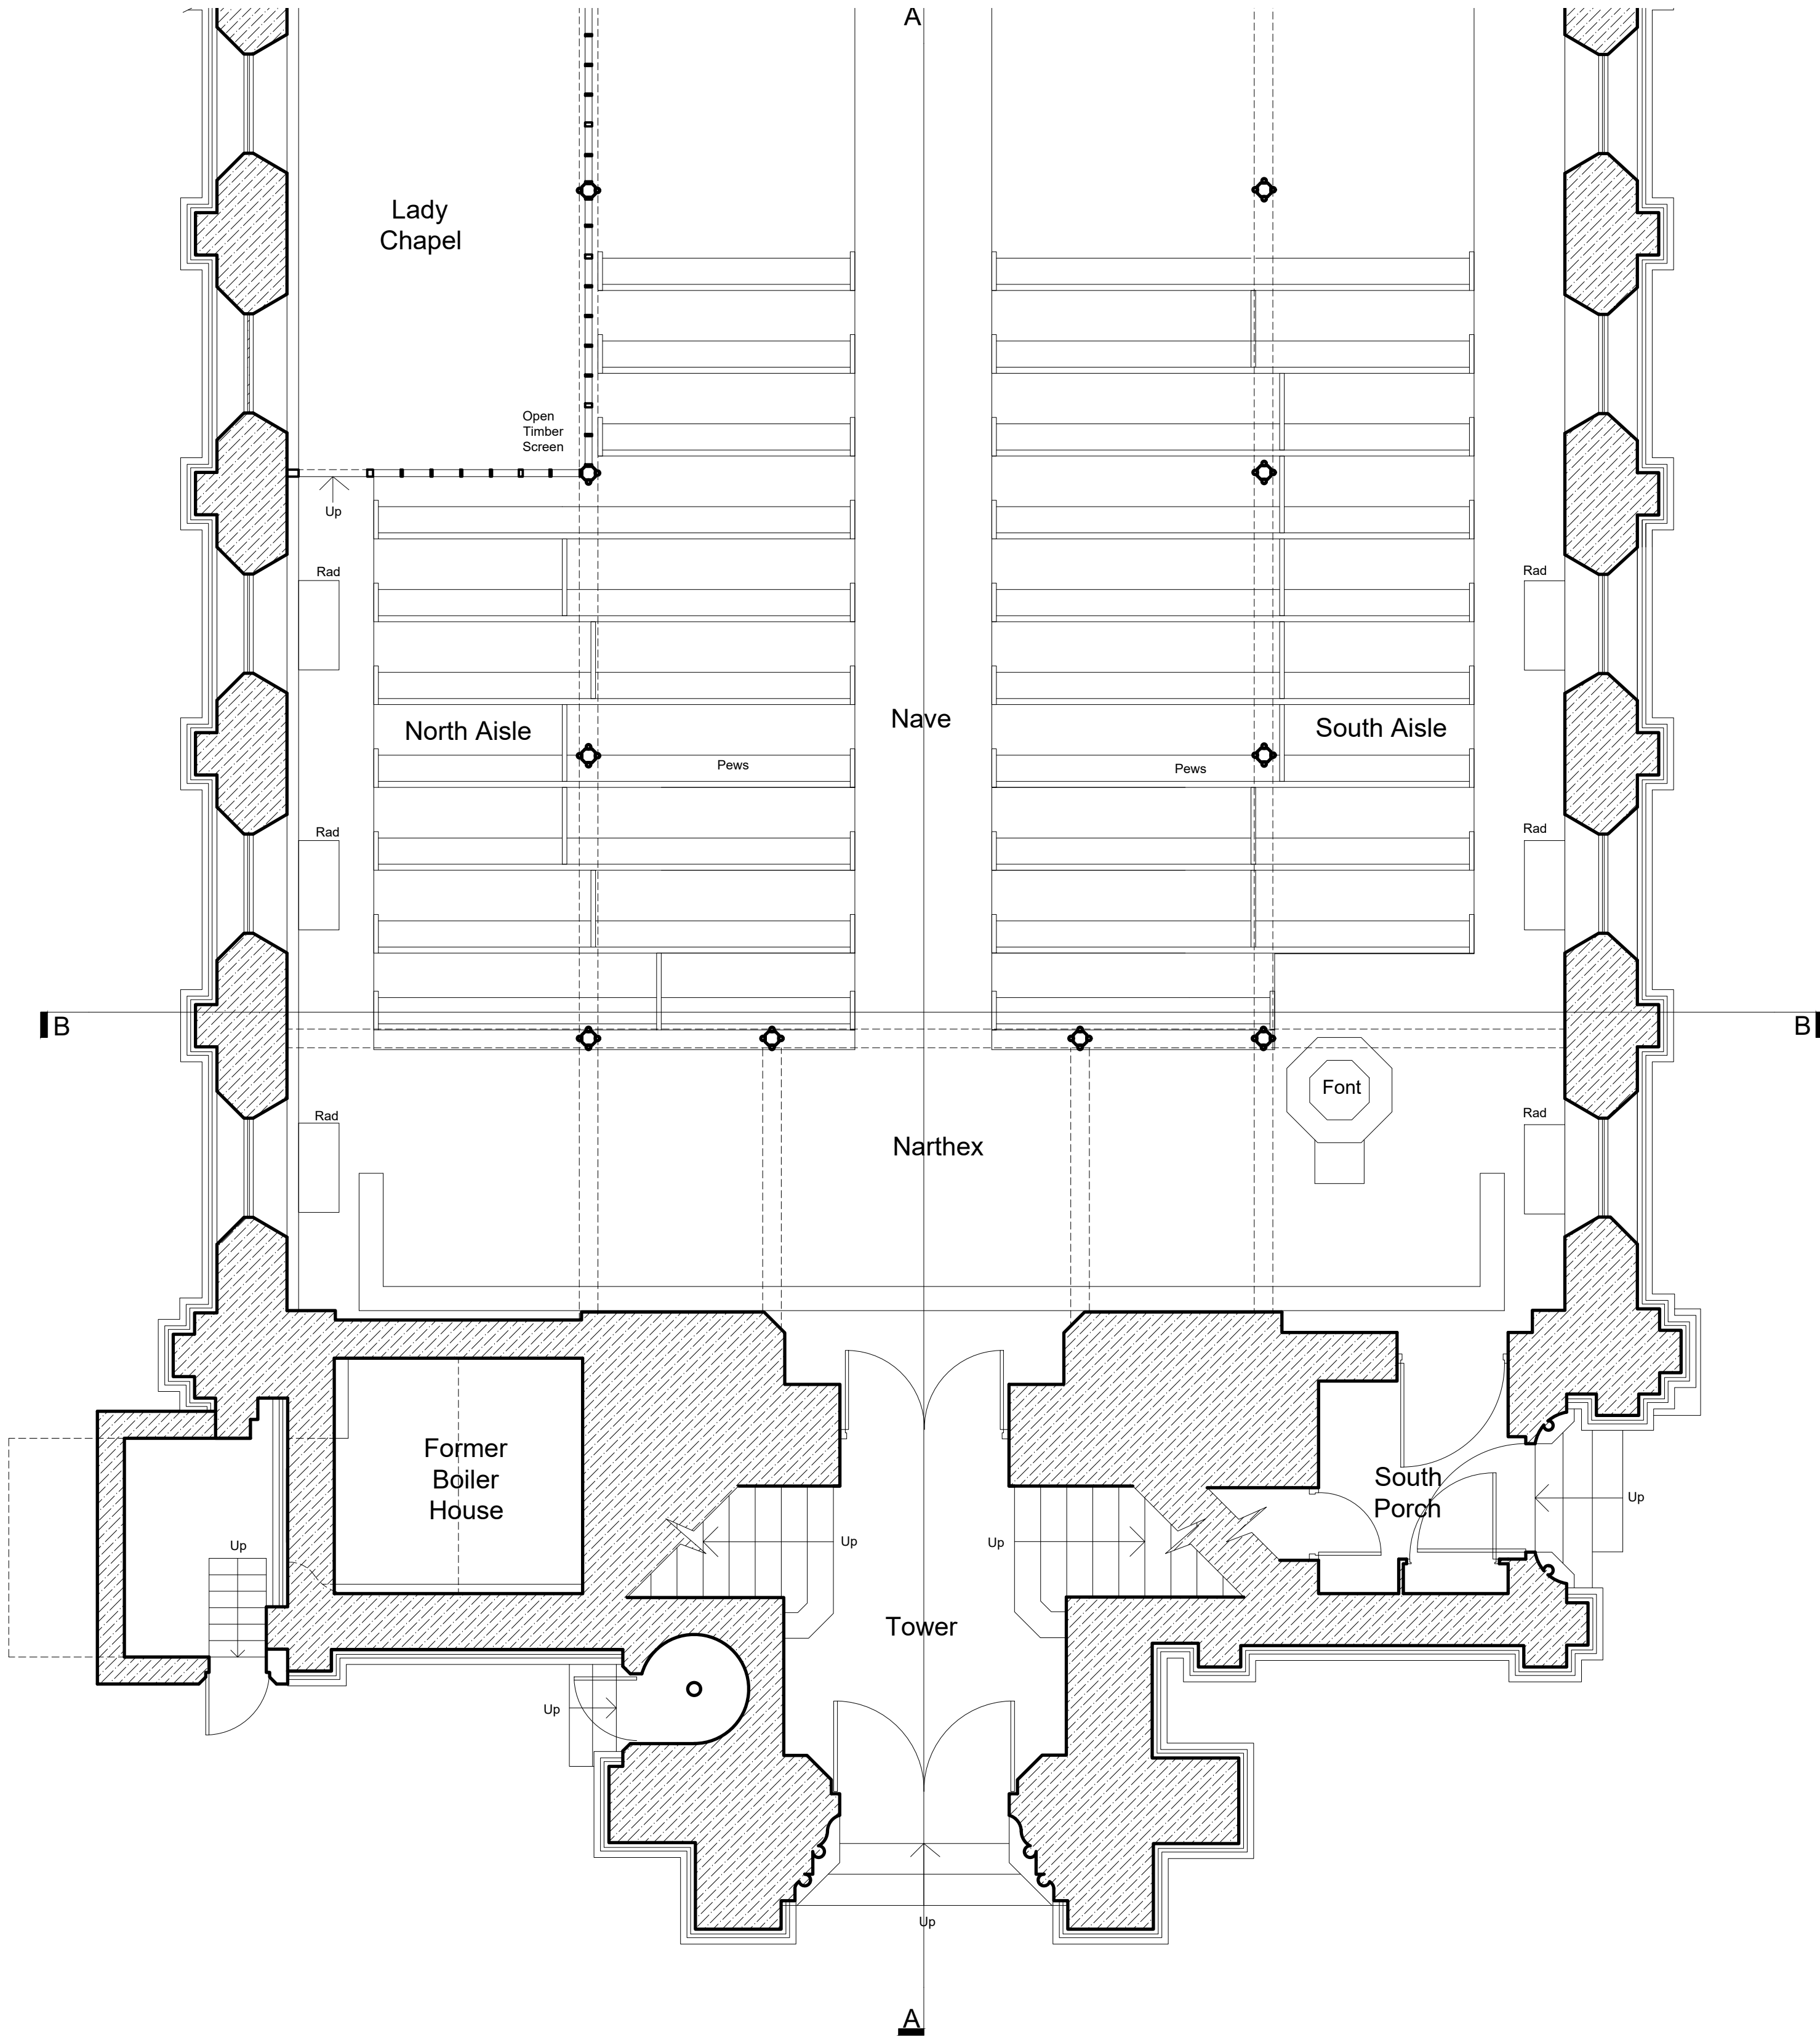

Mapping contents (c) Crown copyright and database rights 2018 Ordnance Survey 100035207

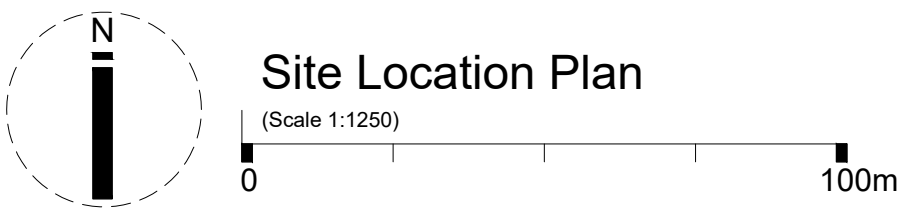

PLANNING DRAWING

Tom Crooks Architecture Ltd
The Dovecote, Hathersage Hall
Business Centre, Main Road
Hathersage, Hope Valley, S32 1BB

T: 01433 440 466 E: info@tomcrooksarchitecture.co.uk

Client:
PCC of St. George's Church, New Mills

Job Title:
Proposed Disabled Access & W/c Facilities
at St. George's Church, New Mills

Drawing Title:
Ground Floor Plan as Existing & Site
Location Plan

Scale: 1:50 @ A1 Drawn By: TJC Date: Jan 2019

Job No: NMSG02 Drawing No: E/01 Revision No: A