


Rev:	Description:	Date:
A	Revised for Planning	Feb 2023
B	Revised for Planning	Jul 2023

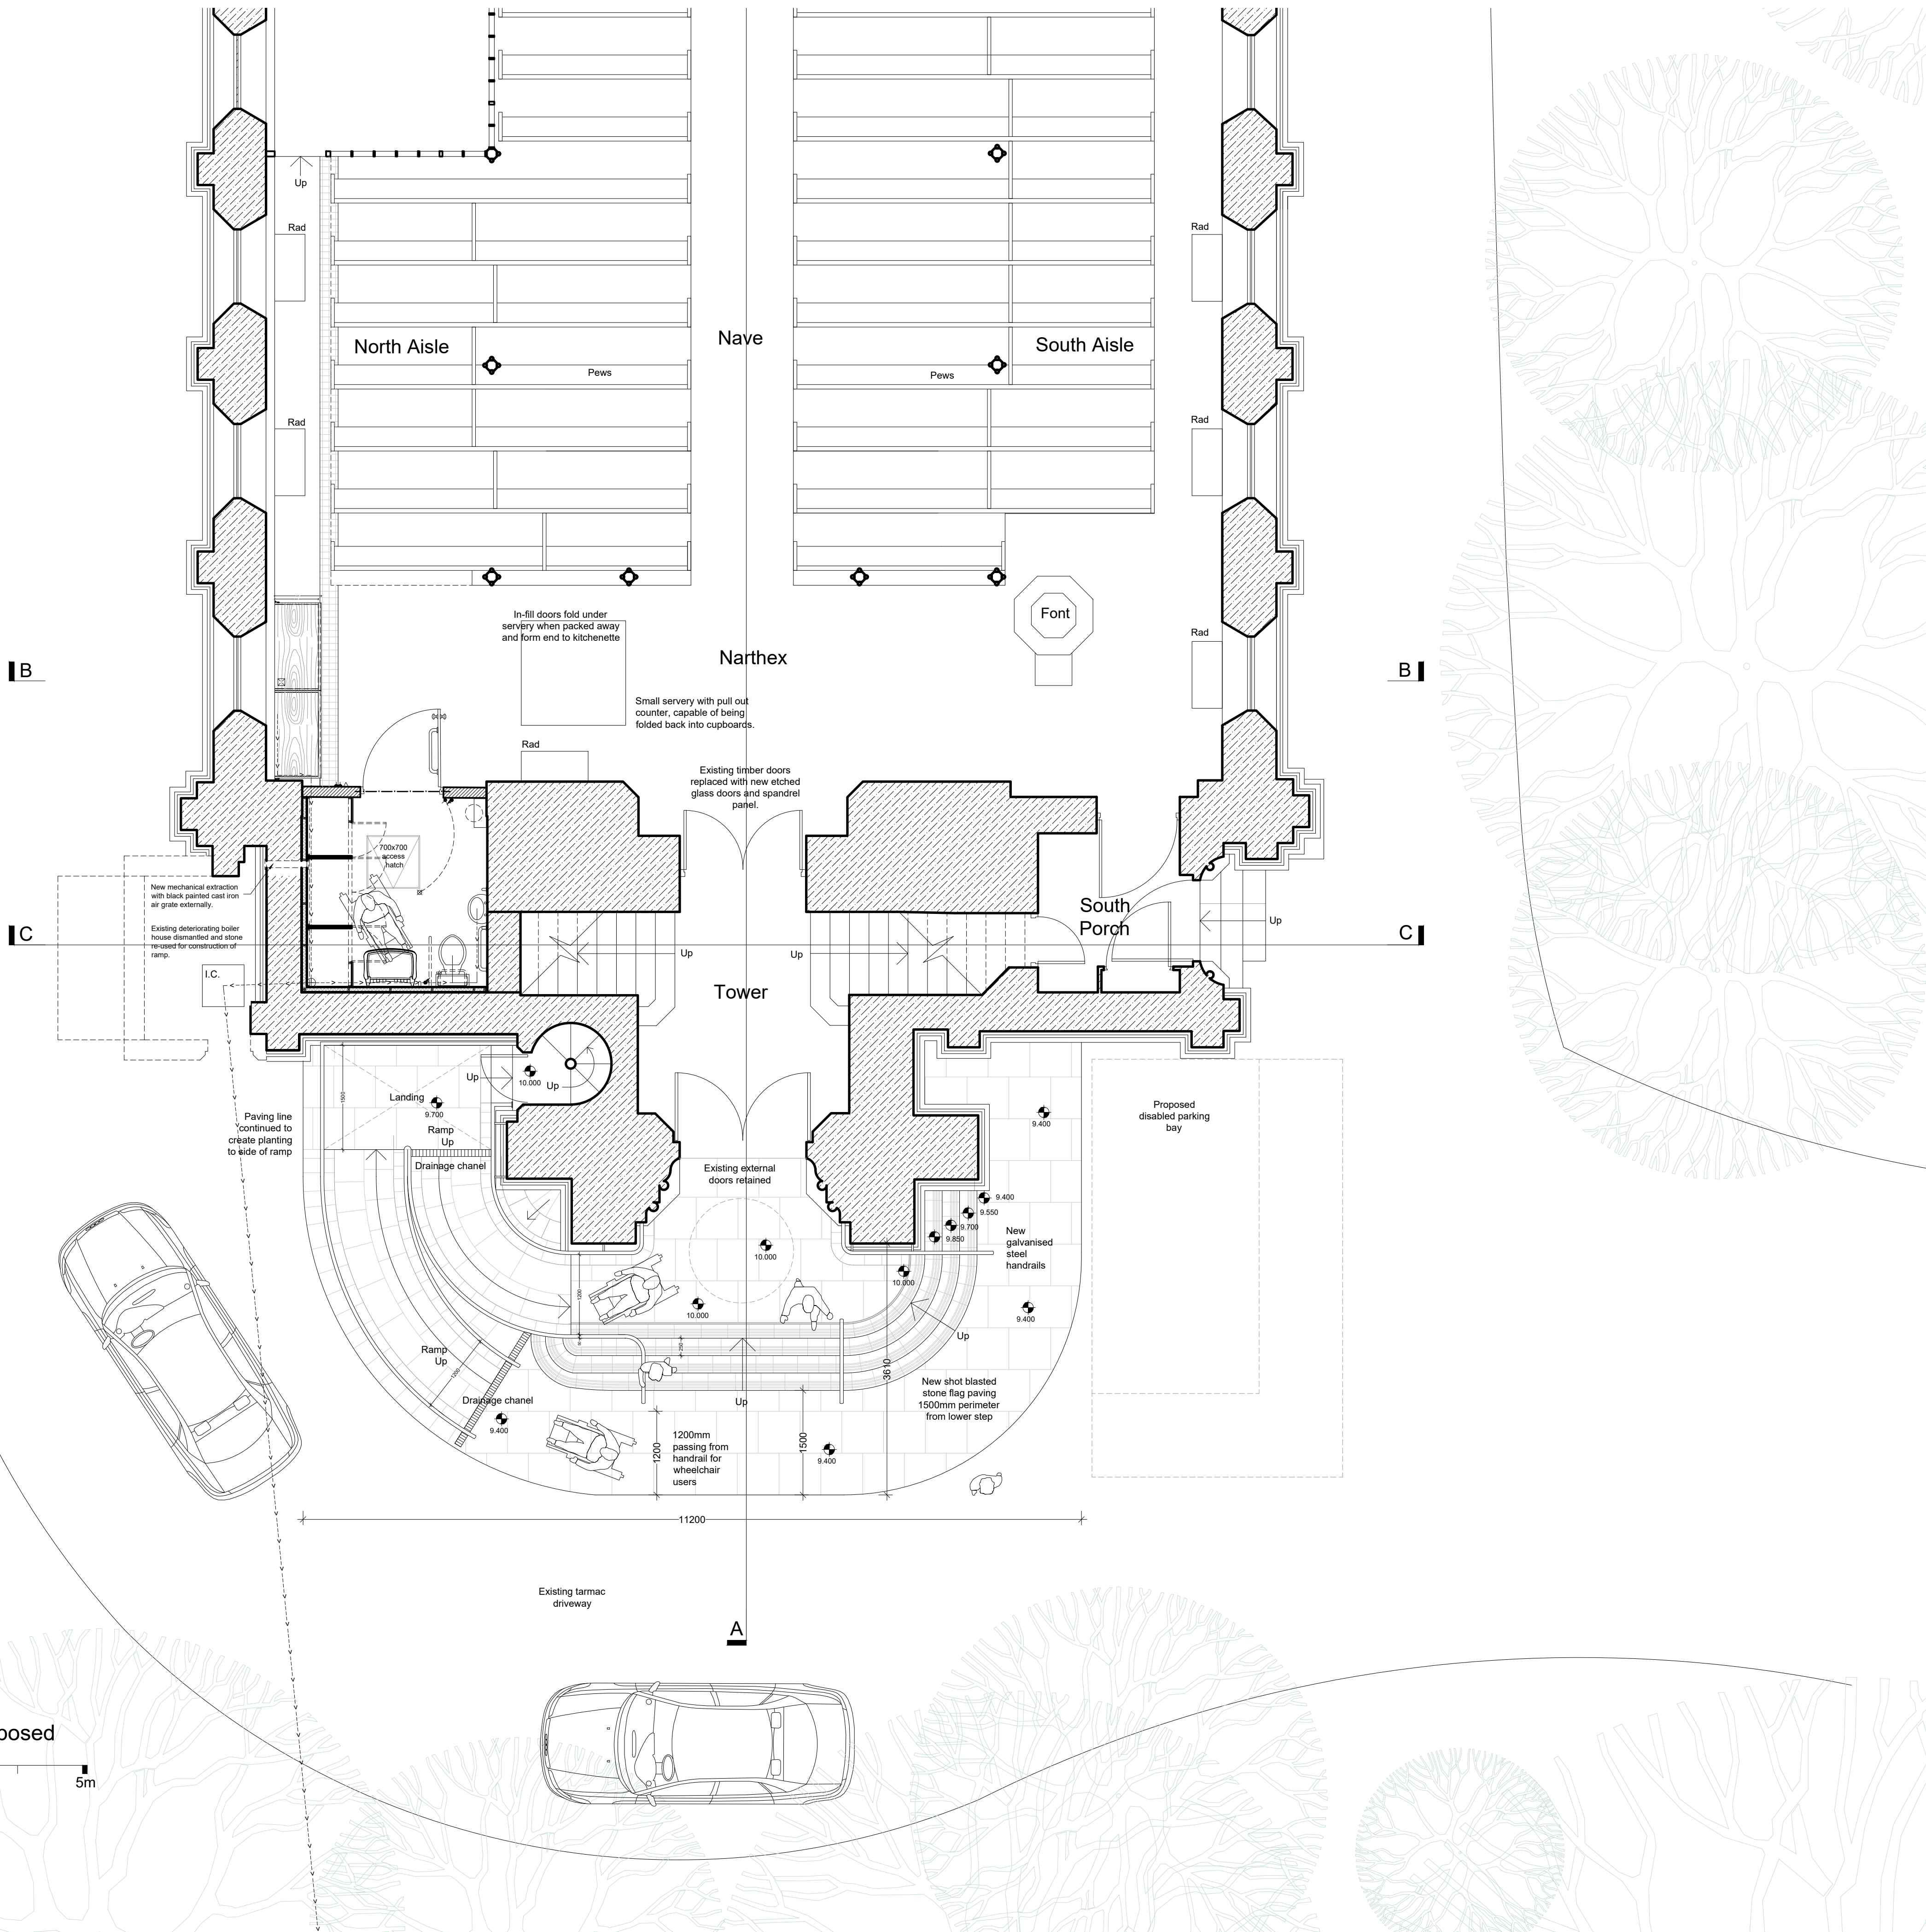

PLANNING DRAWING

TCA Tom Crooks Architecture Ltd
The Dovecote, Hathersage Hall
Business Centre, Main Road
Hathersage, Hope Valley, S32 1BB

T: 01433 440 466 E: info@tomcrooksarchitecture.co.uk

Client:
PCC of St. George's Church, New Mills

Job Title:
Proposed Disabled Access & W/c Facilities
at St. George's Church, New Mills

Drawing Title:
Ground Floor Plan as Proposed

Scale: 1:50 @ A1 Drawn By: TJC Date: Jan 2019

Job No: Drawing No: Revision No:

NMSG02 P/01 B