
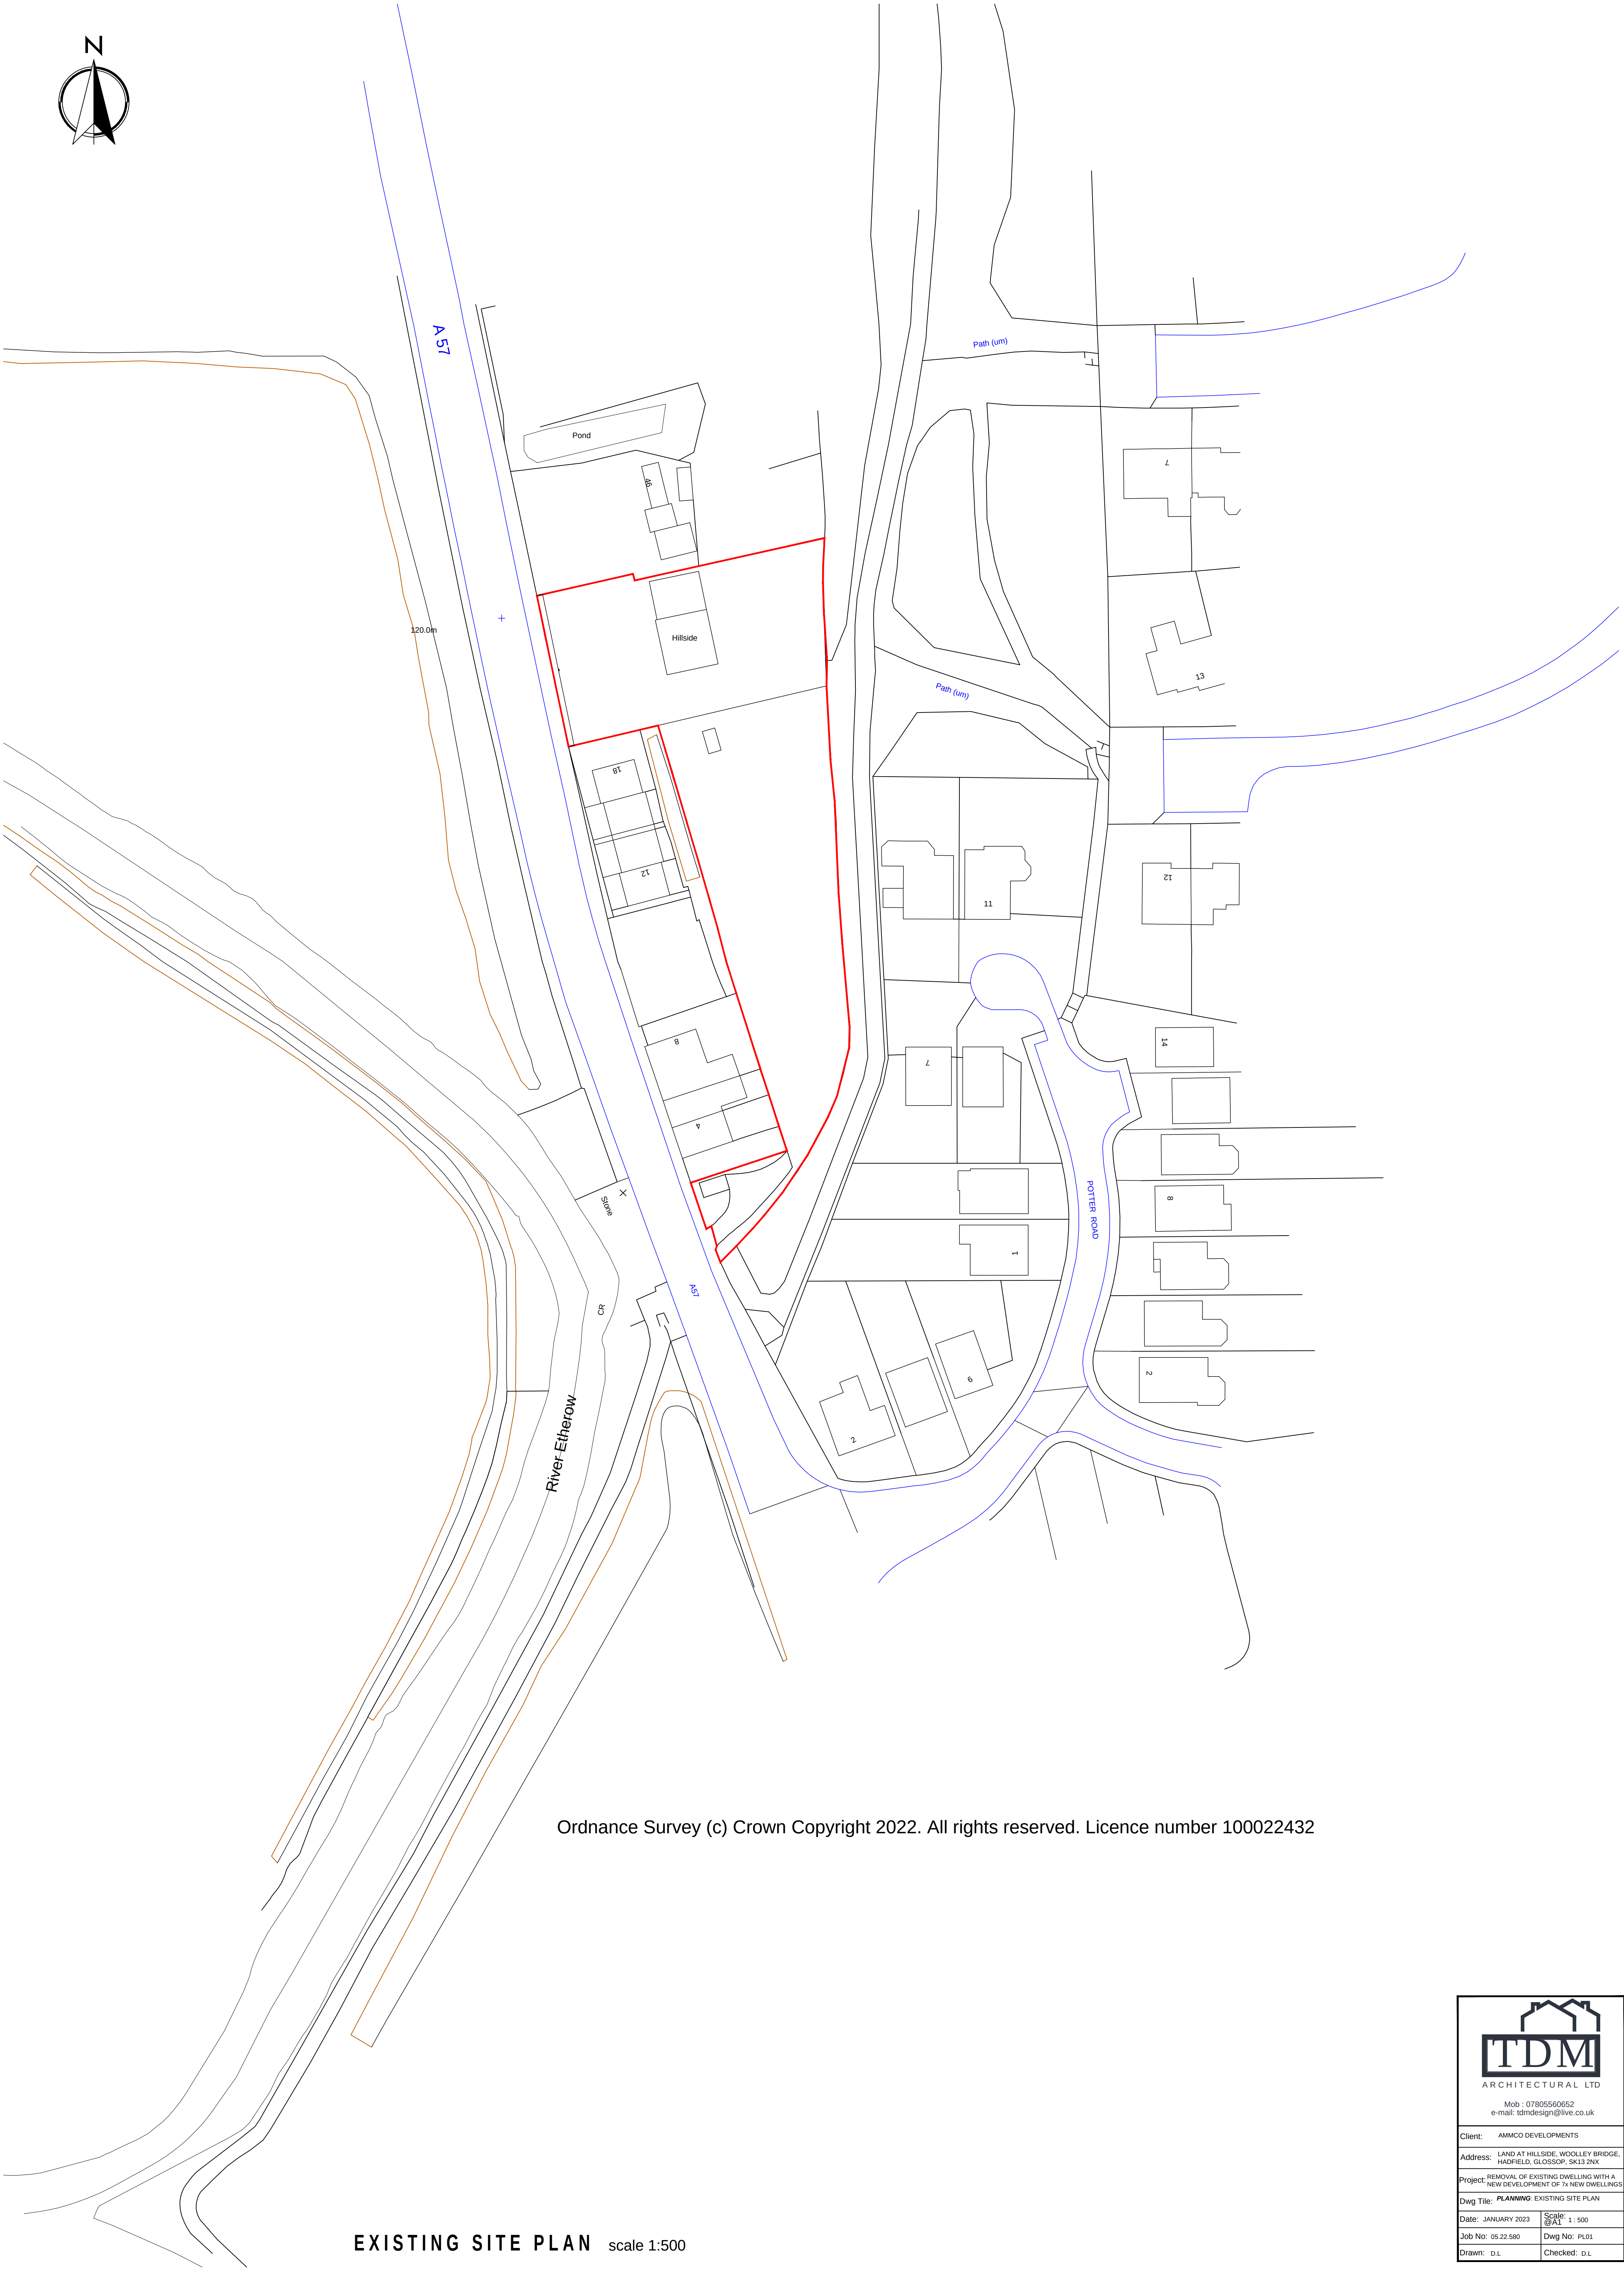


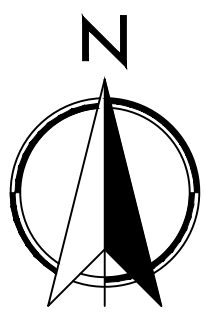

Ordnance Survey (c) Crown Copyright 2022. All rights reserved. Licence number 100022432

TDM

ARCHITECTURAL LTD

Mob : 07805560652
e-mail: tdmesign@live.co.uk

Client: AMMCO DEVELOPMENTS

Address: LAND AT HILLSIDE, WOOLLEY BRIDGE,
HADFIELD, GLOSSOP, SK13 2NX

Project: REMOVAL OF EXISTING DWELLING WITH A
NEW DEVELOPMENT OF 7x NEW DWELLINGS

Dwg Title: **PLANNING**: EXISTING SITE PLAN

Date: JANUARY 2023

Job No: 05.22.580

Drawn: D.L.

Scale: 1 : 500
@A1

Dwg No: PL01

Checked: D.L.

EXISTING SITE PLAN scale 1:500