


CLIENTS/CONTRACTORS ARE ADVISED TO CLARIFY DIMENSIONS PRIOR TO SETTING OUT AND NOT TO SCALE OFF THE DRAWING

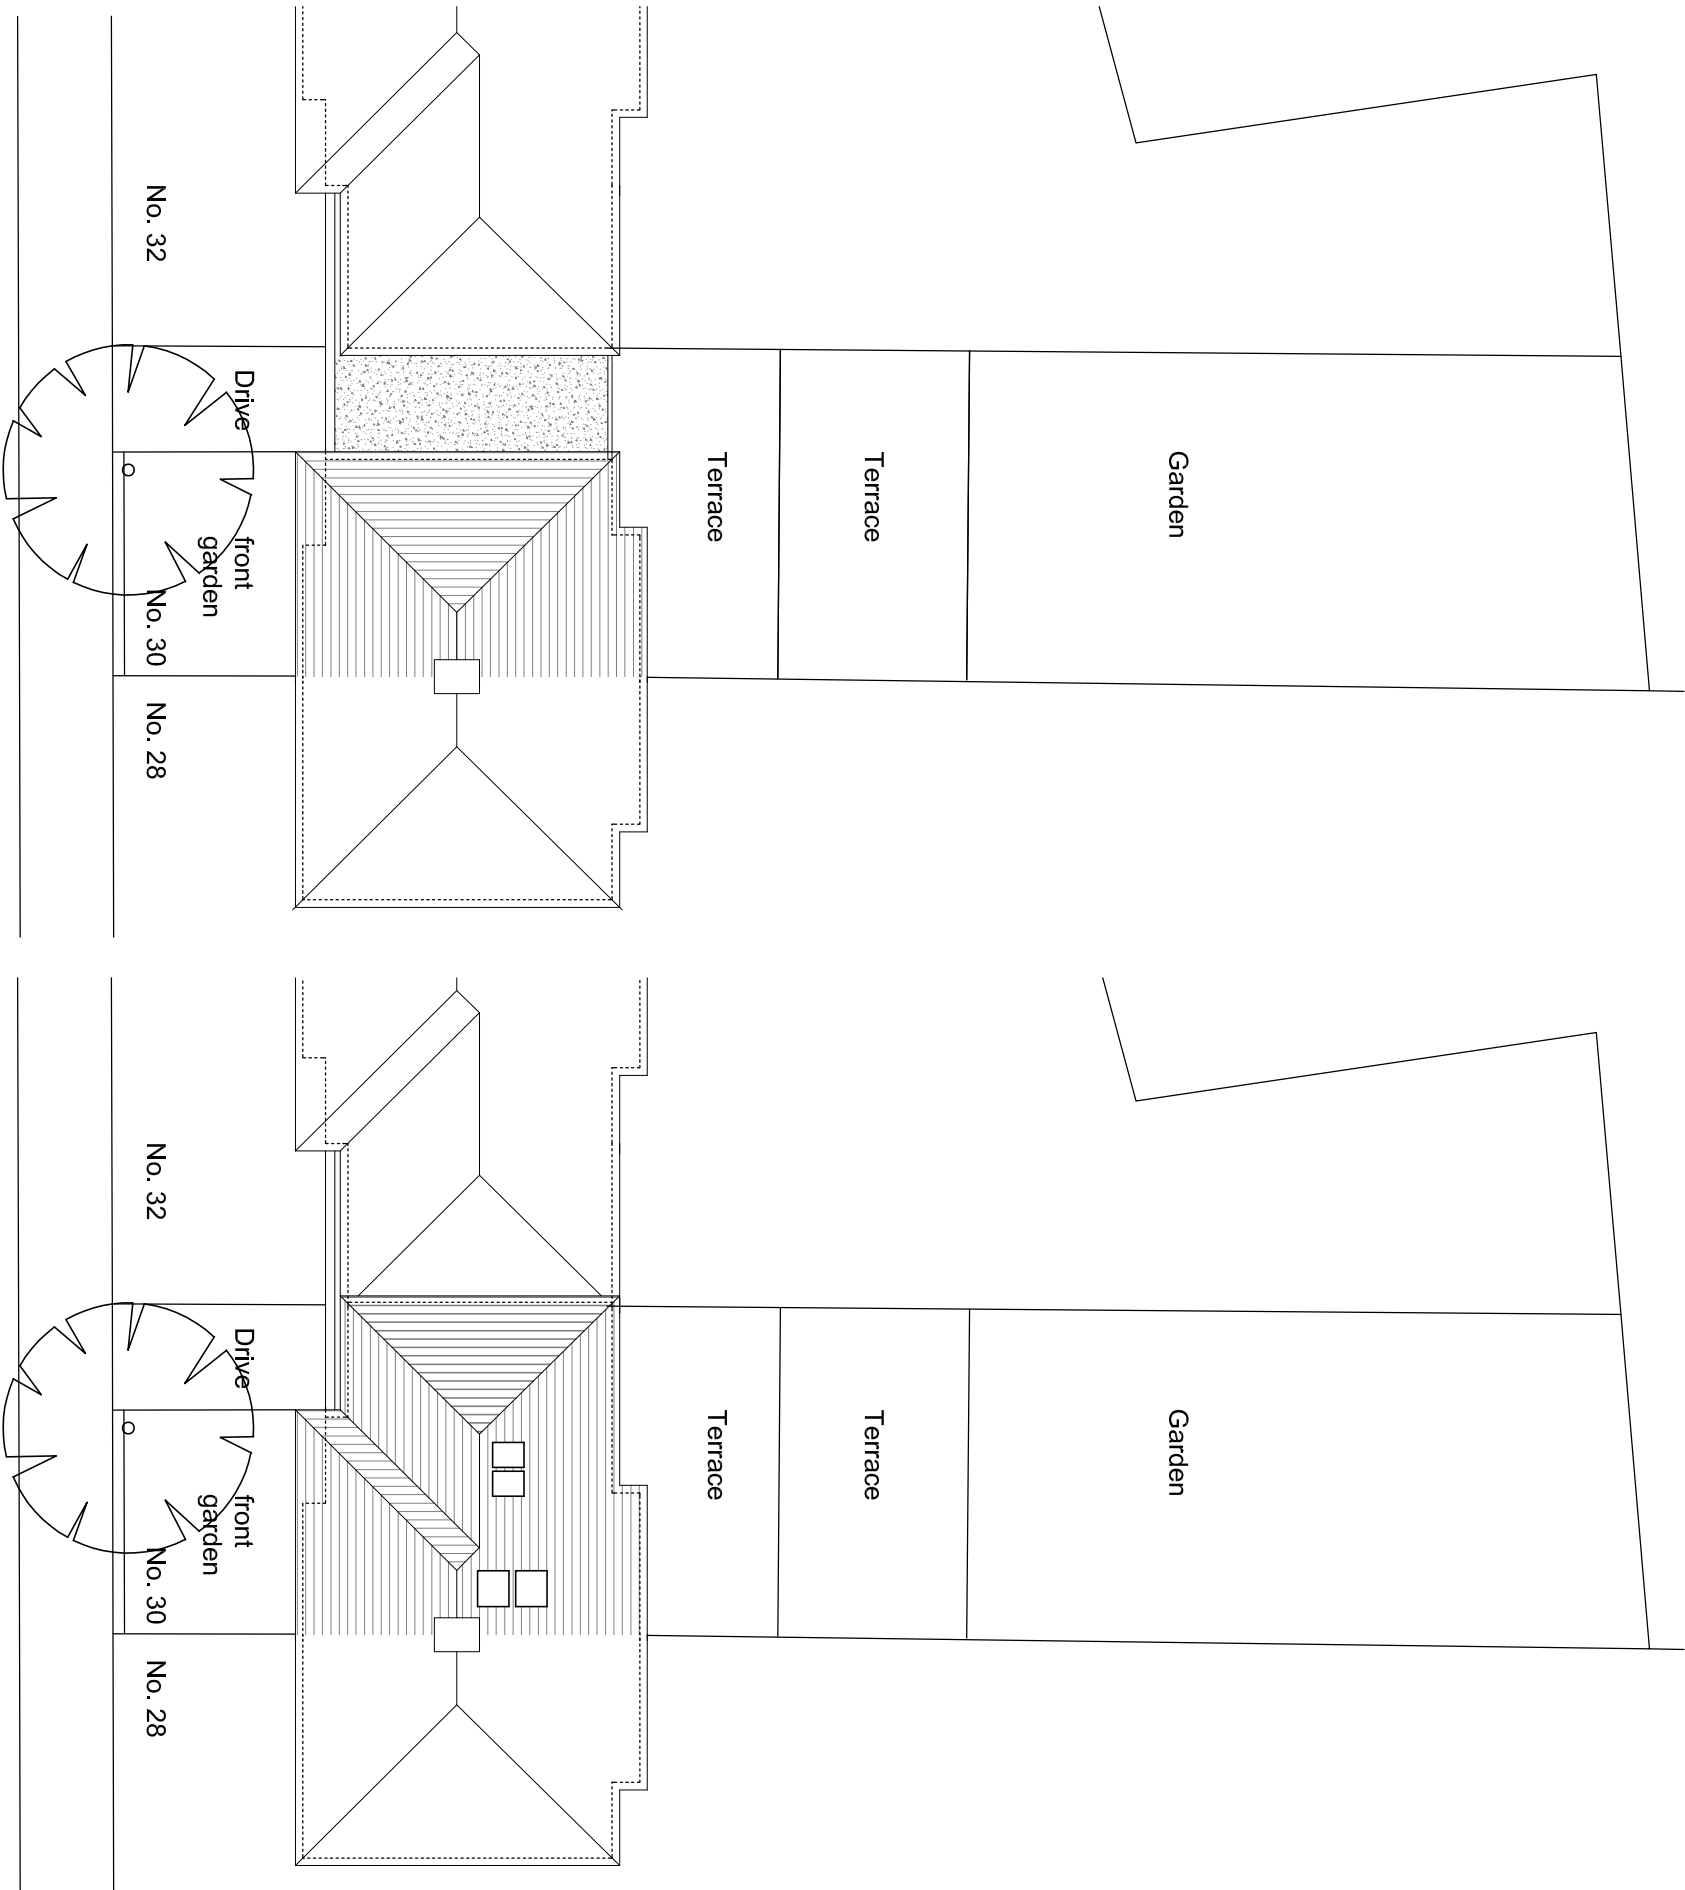

HIGH PEAK ARCHITECTS LTD
2nd Floor, Wharf House, Wharf Road, Whaley Bridge, High Peak, Derbys SK23 7AD
Tel: 01663 719717 Web: www.highpeakarch.co.uk Email: hpa@highpeakarch.co.uk

First Floor Extension
30 Old Macclesfield Rd, Buxton

Site Plans
1848.PL02

Scale: 1:200 @ A3 Date: July 2023 Rev: