



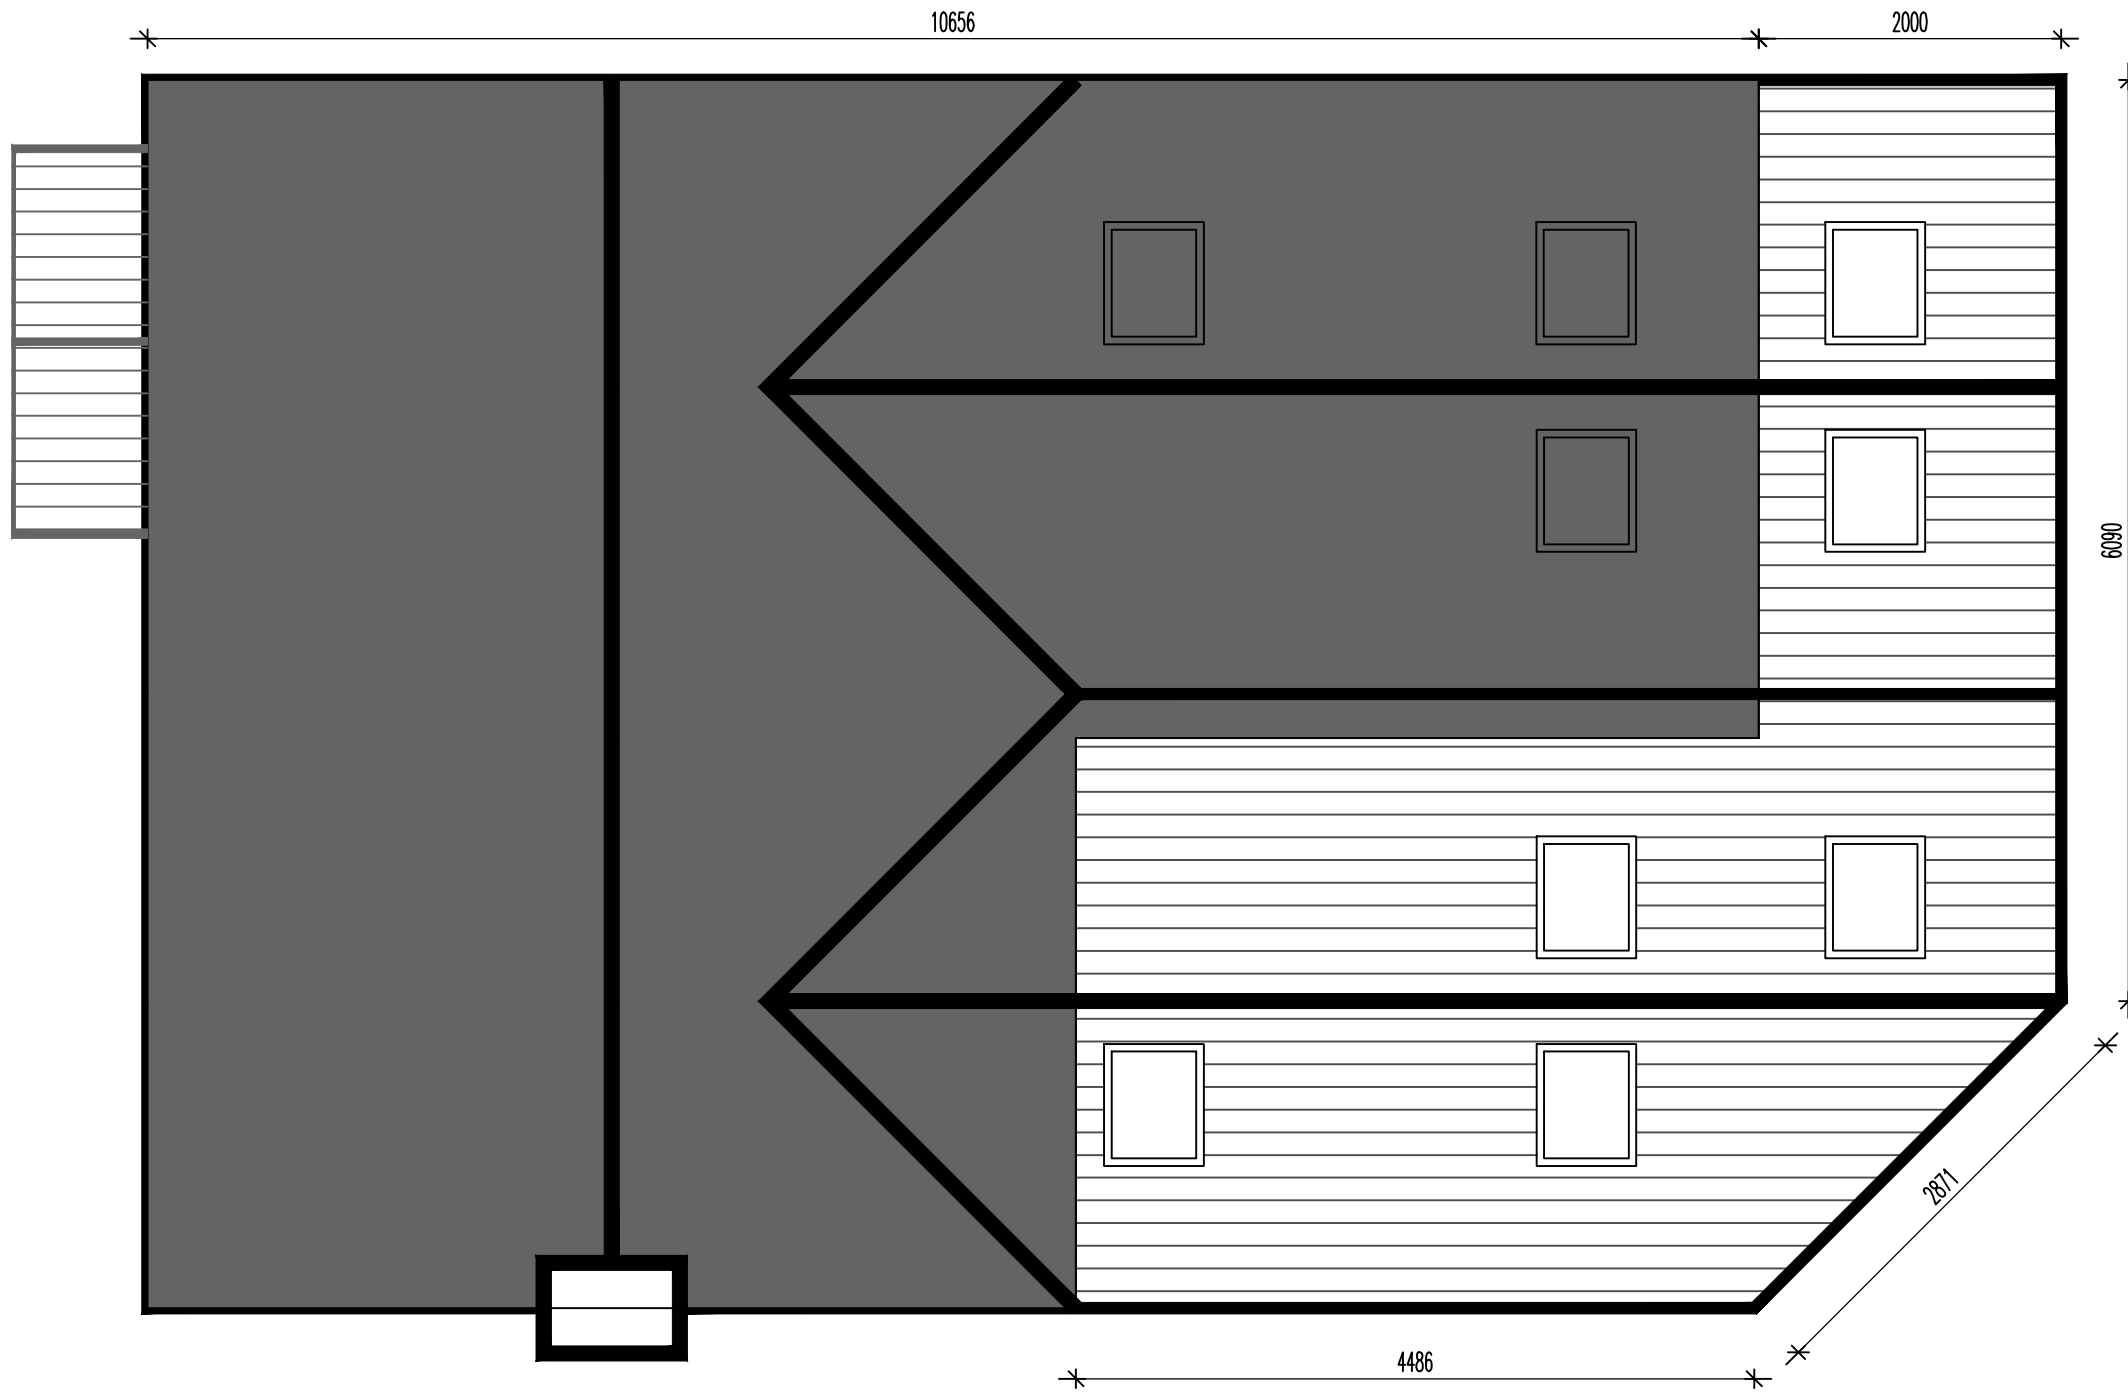

THE EXISTING DWELLING – SHOWN SOLID (NOT INCLUDING THE EXISTING CONSERVATORY) IS 140m² – THE EXTENSION IS 62m².
TOTAL NEW AREA – 202m²

 

ROOF PLAN AS PROPOSED 1:50
37A LEEK ROAD, BUXTON

DWG: EXISTING
37A LEEK ROAD
BUXTON

REVISIONS:

1:50	CHECKED:
DATE: MAY'23	DRAWN:

©THIS DRAWING AND THE BUILDING WORKS DEPICTED ARE THE COPYRIGHT OF AJS ARCHITECTURE AND MAY NOT BE REPRODUCED OR AMENDED EXCEPT BY WRITTEN PERMISSION. NO LIABILITY WILL BE ACCEPTED FOR AMENDMENTS MADE BY OTHER PERSONS.

A.J.S ARCHITECTURE

32 carr road.
buxton.
derbyshire.
sk17 6wf.

h: 01298 26062
m: 07794 400237

EXISTING 03

37A LEEK ROAD