




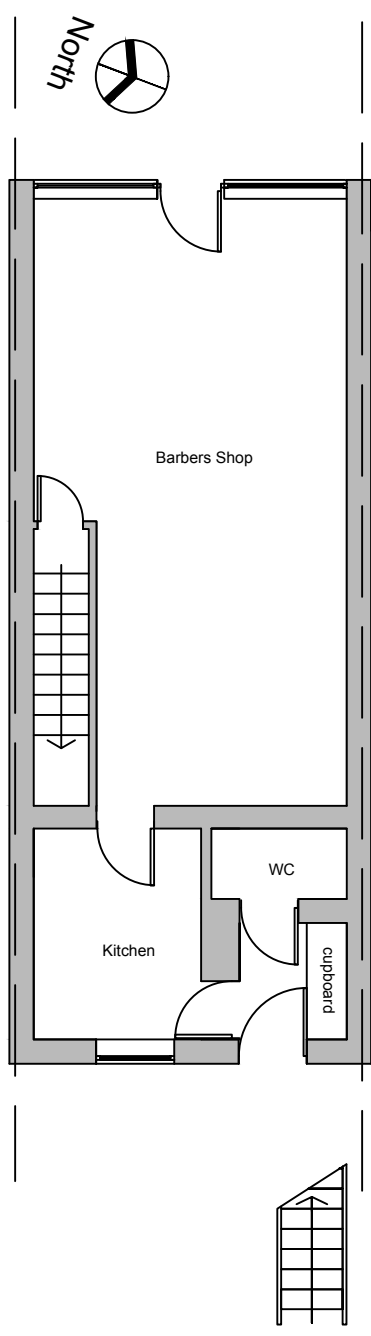

Proposed Ground Floor Plan

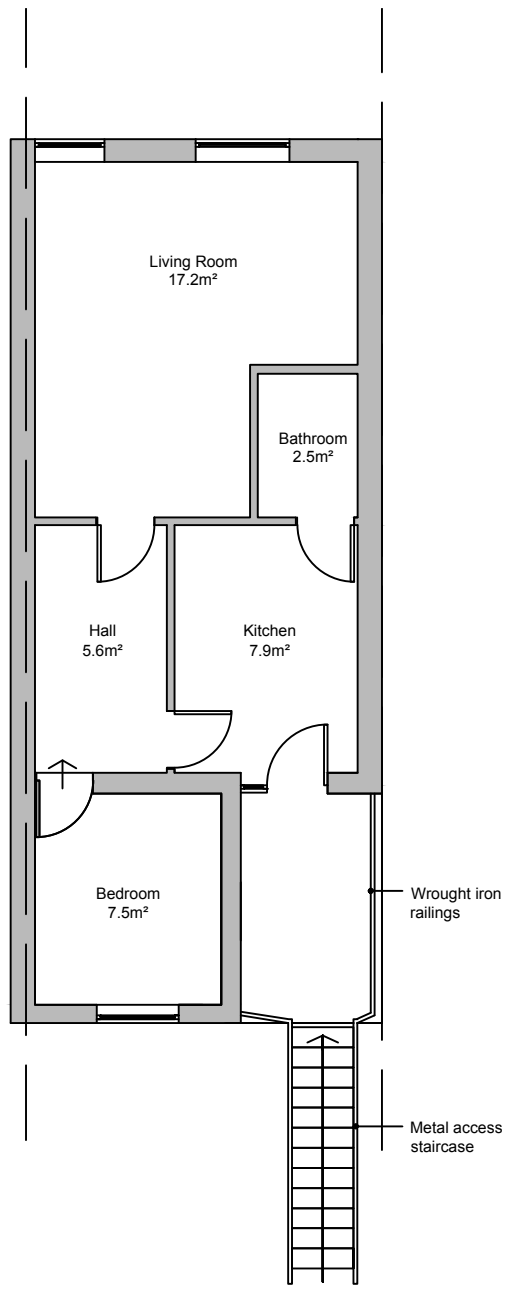


Proposed First Floor Plan

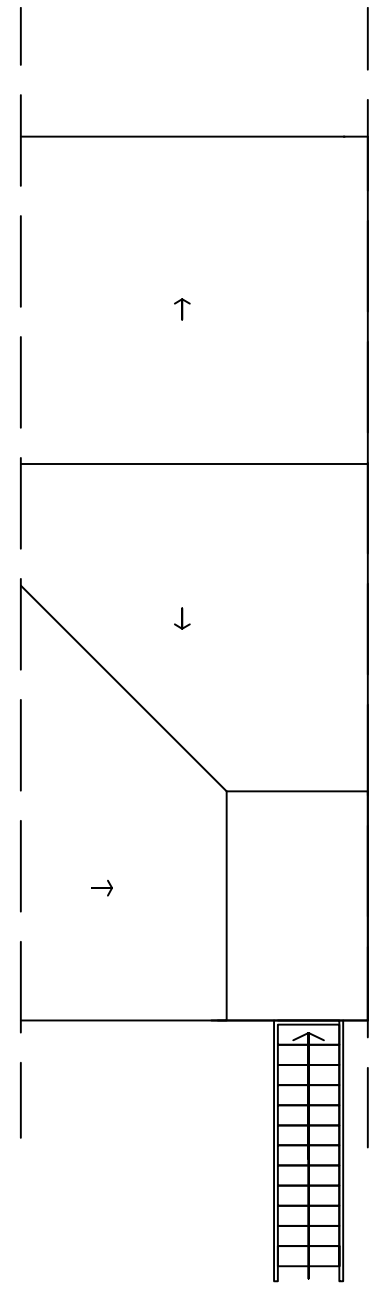


Proposed Roof Plan



Proposed Front Elevation

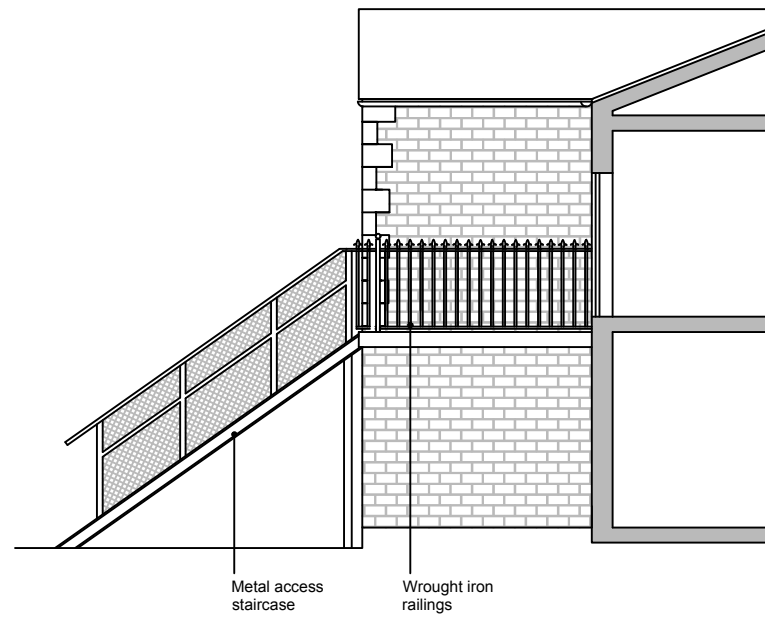

Proposed Side Elevation

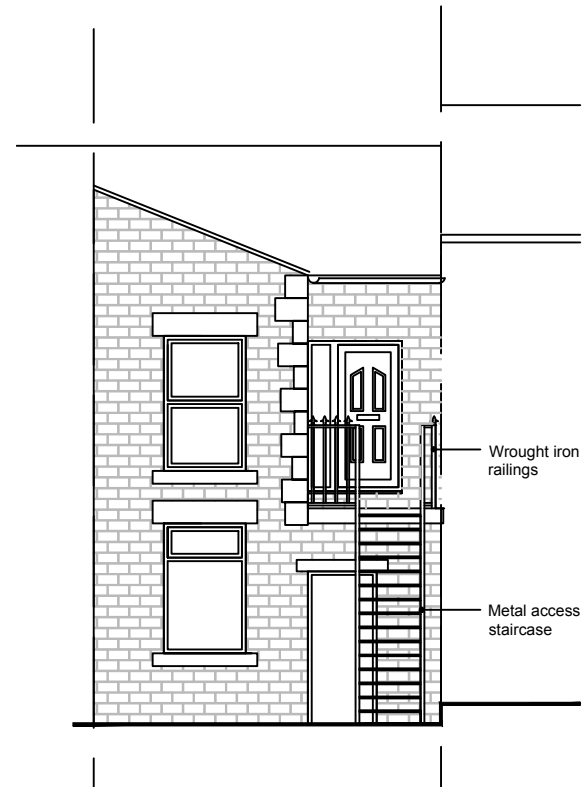

Proposed Rear Elevation



Client:
Mr Kawa Shami Ahmed
41 Union Road, New Mills, Derbyshire, SK22 3EL

Project:
Retrospective planning permission sort for change or rear door and access staircase

Title:
Proposed Plans

Scale: 1:100 @ A3

Drawn: C.K.	Date: March 2023
----------------	---------------------

Project no.: 3186	Drawing no.: 3186-005B
----------------------	---------------------------

Rev B - Plans amended to remove timber canopy August 2023
Rev A - Plans amended to show existing f.f. window June 2023



Metric Scale