




Rev	Description	Date

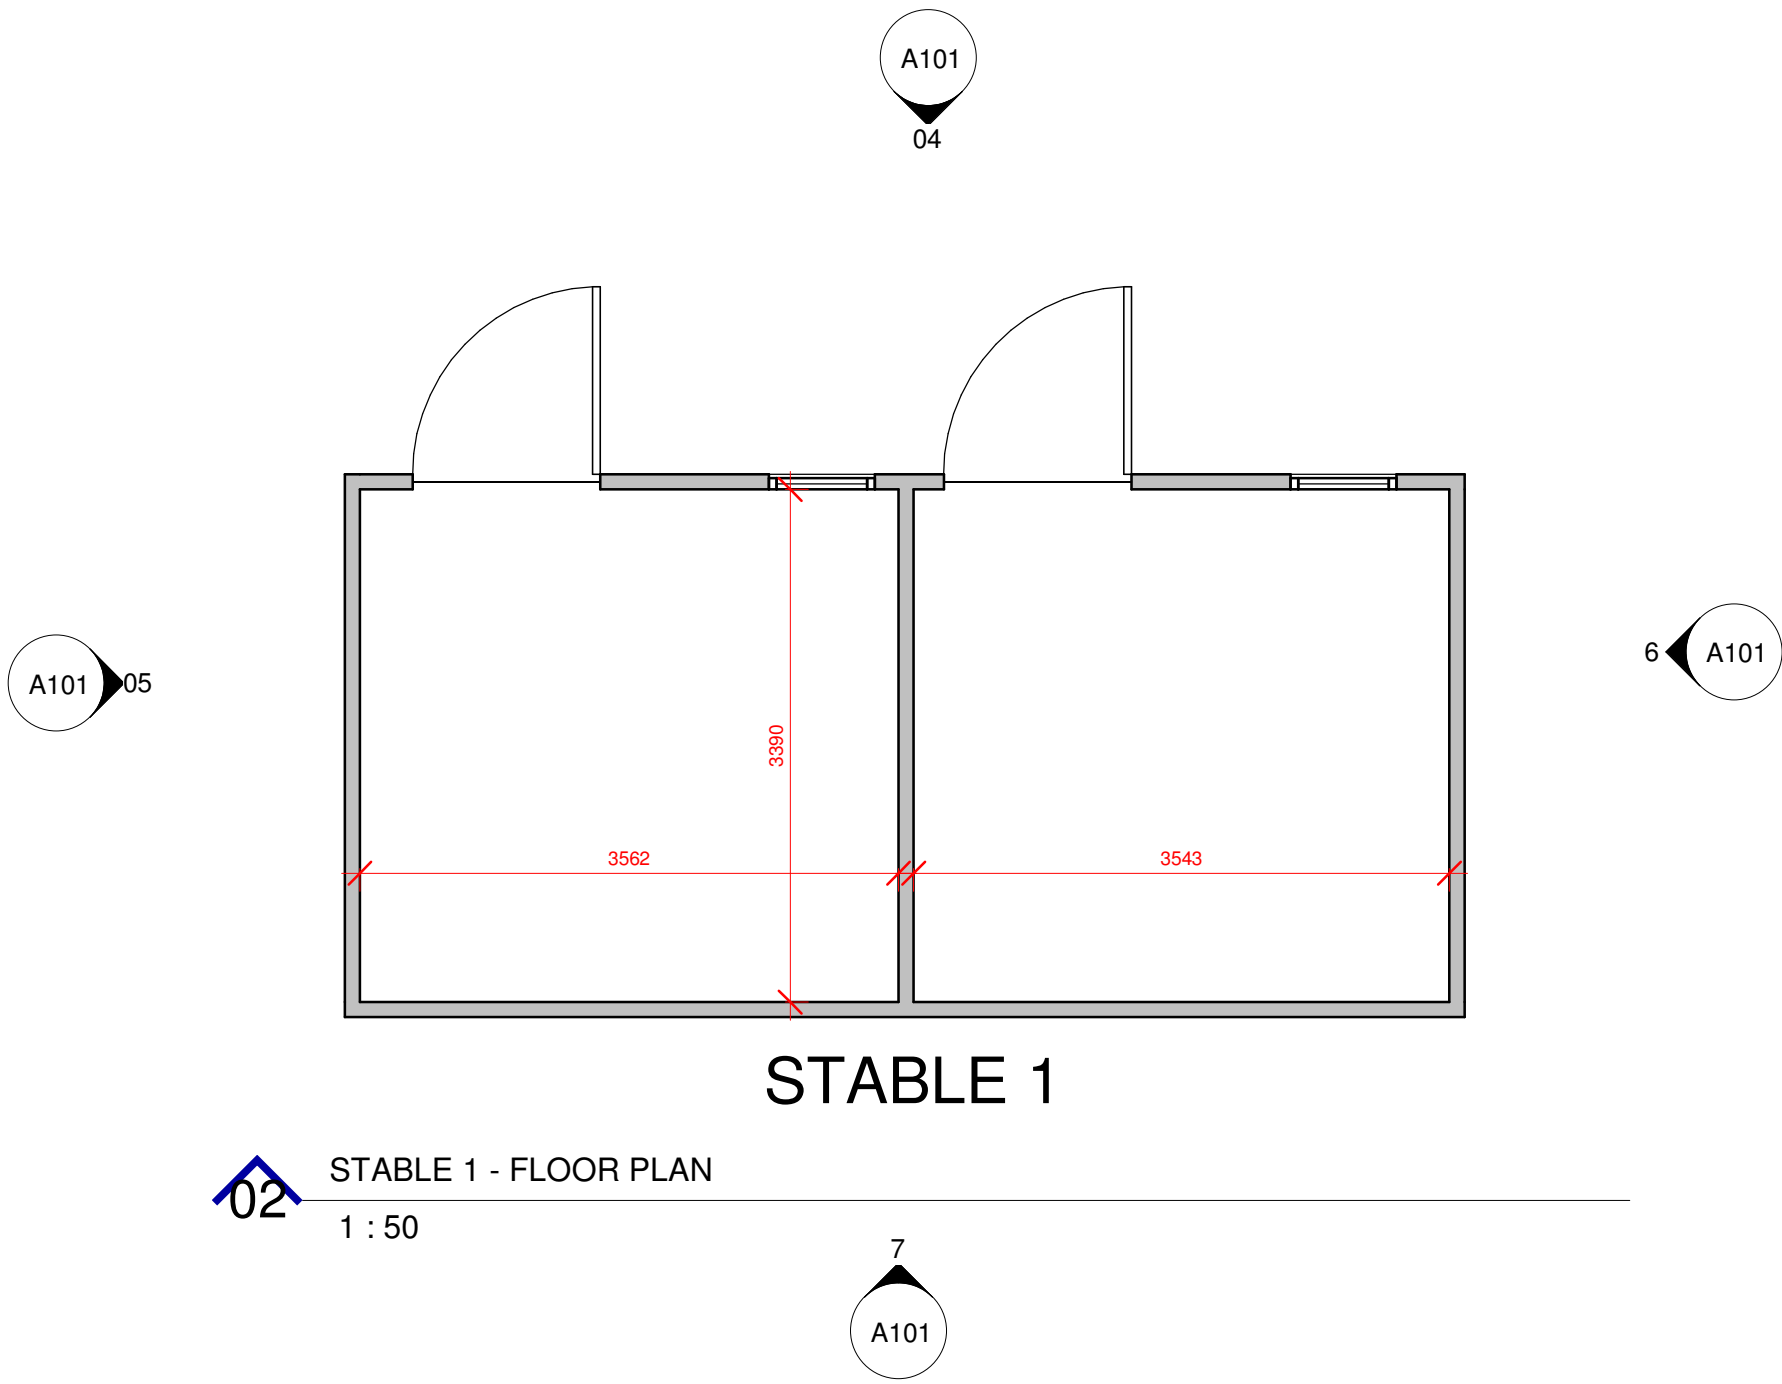


02 STABLE 1 - FLOOR PLAN
1 : 50

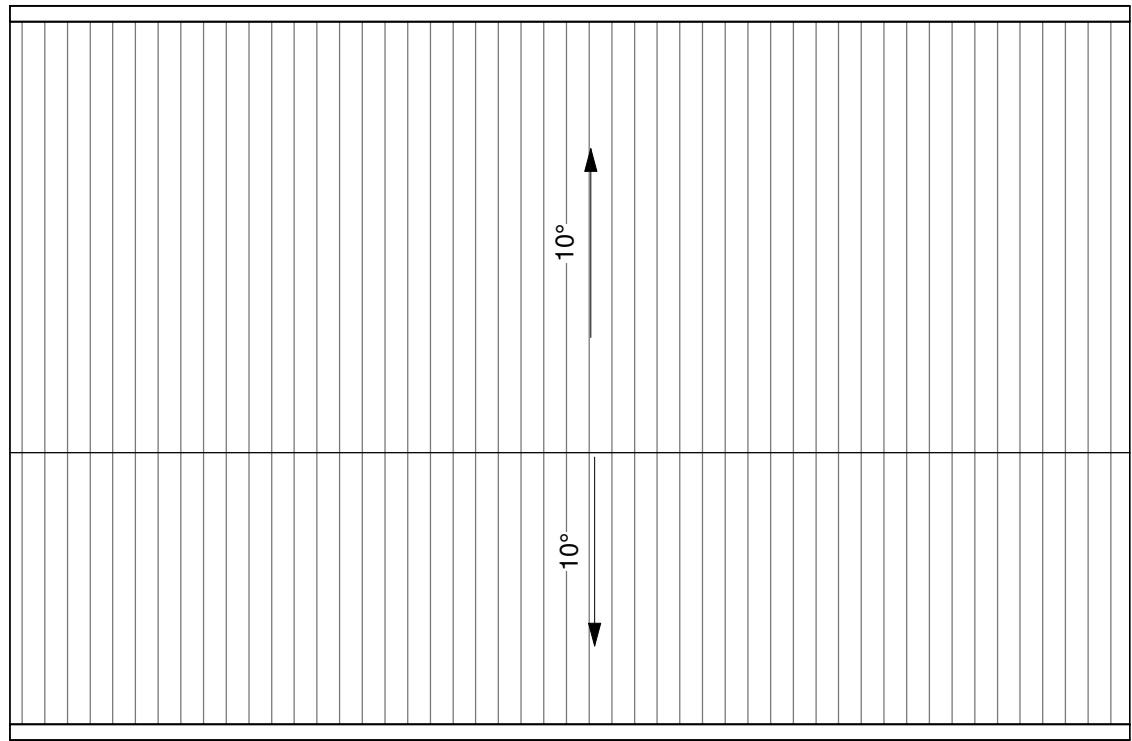


03 STABLE 1 - ROOF PLAN
1 : 50

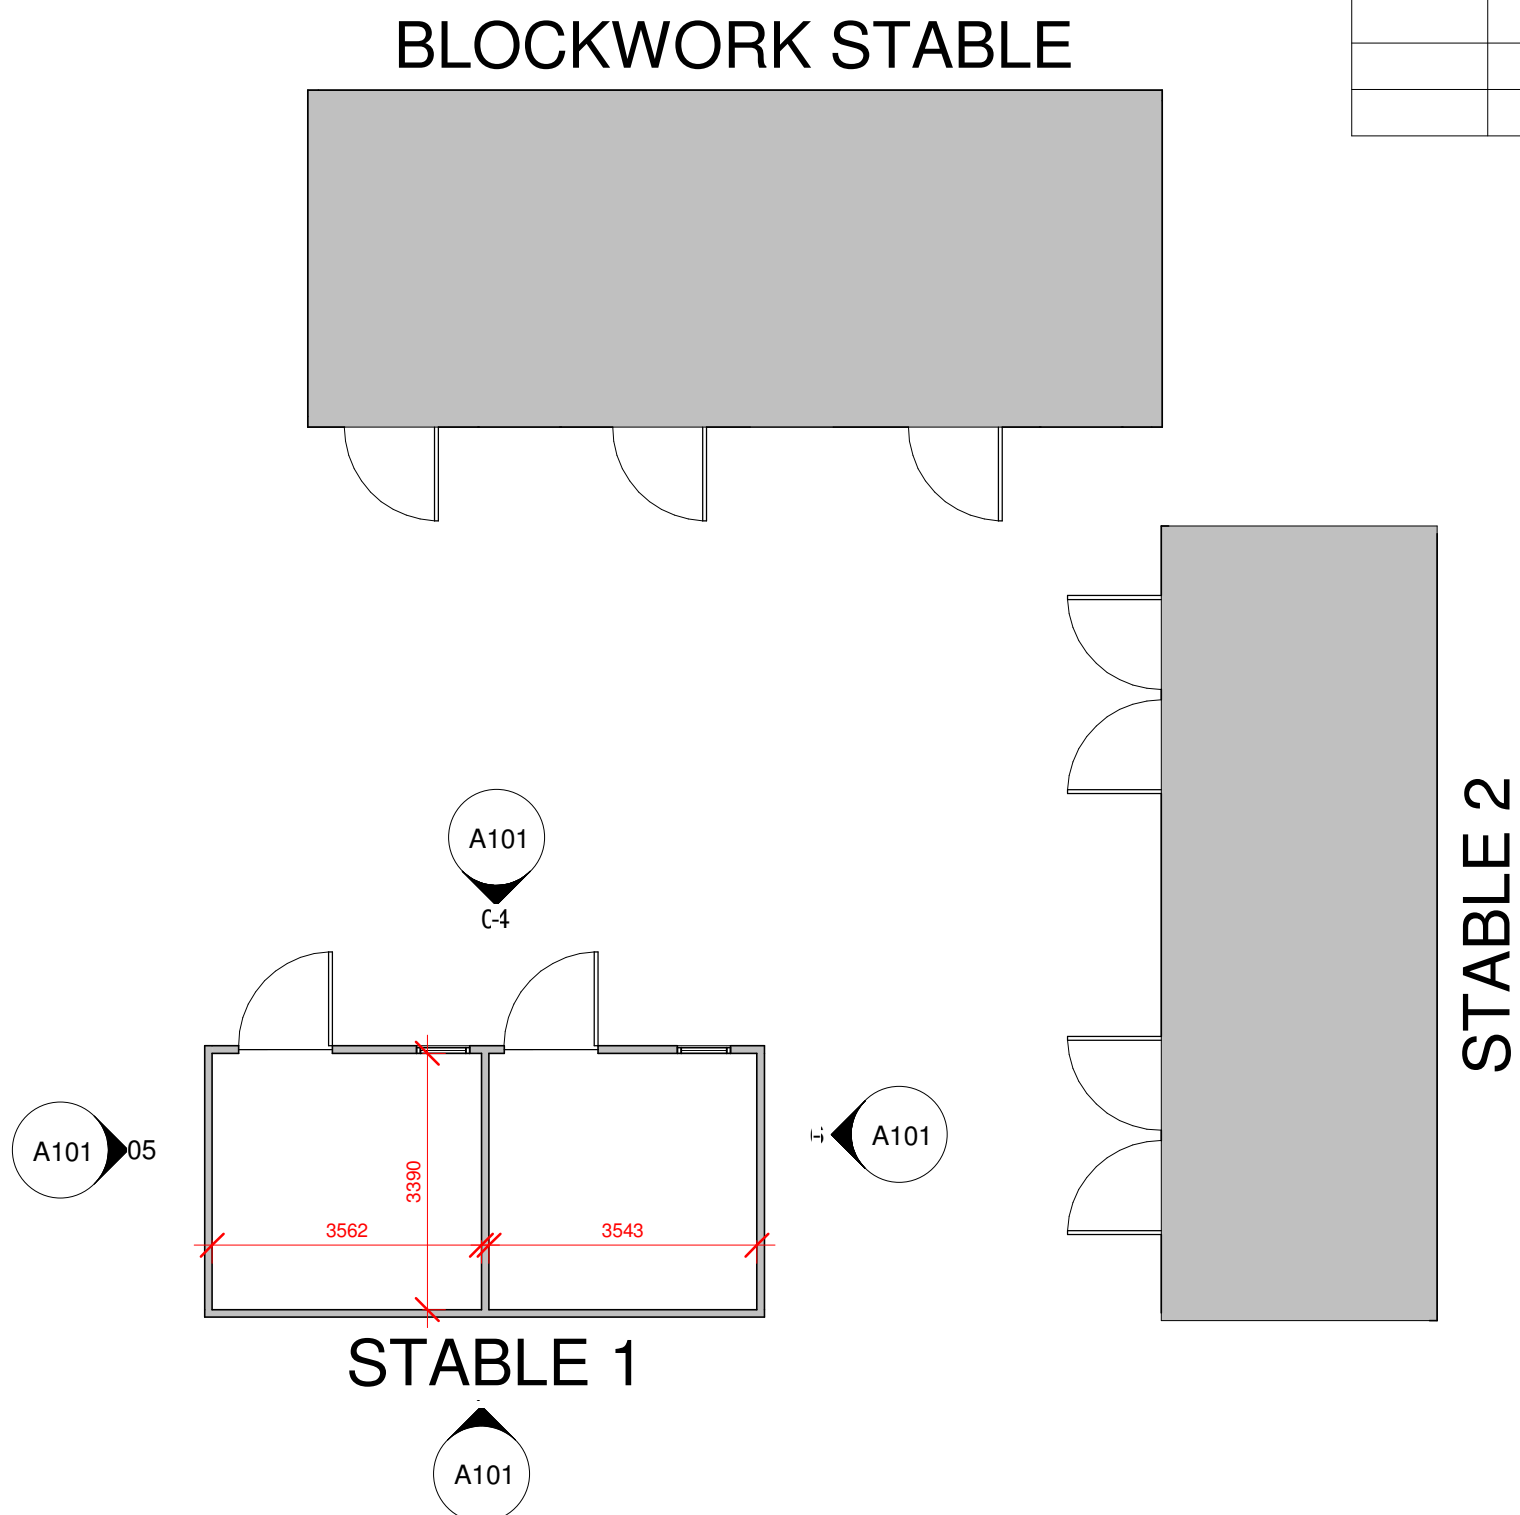


01 STABLE REFERENCE PLAN
1 : 100

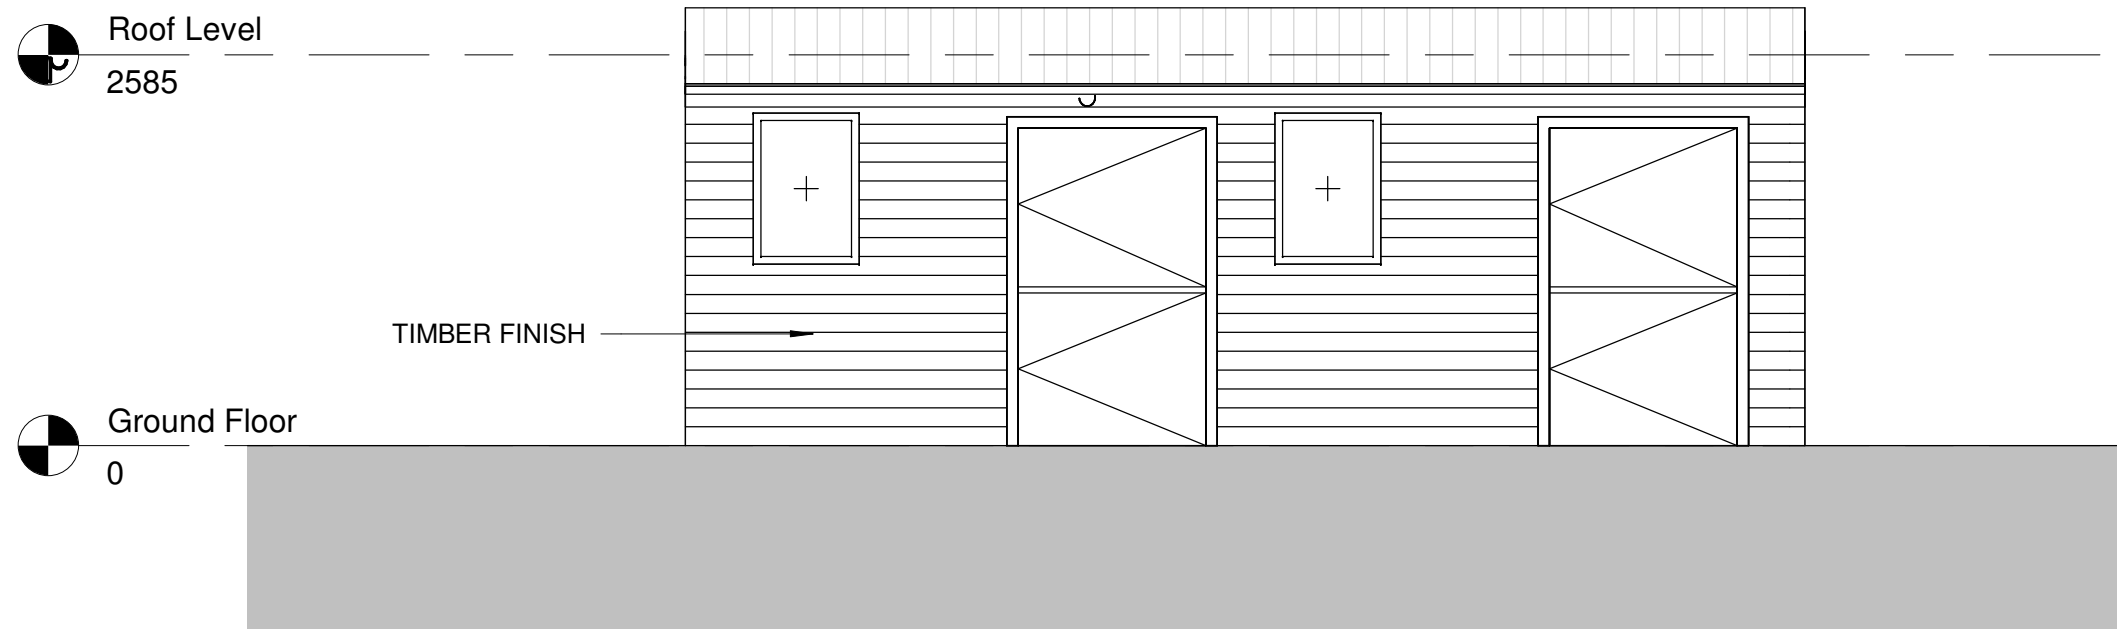


04 FRONT - ELEVATION
1 : 50

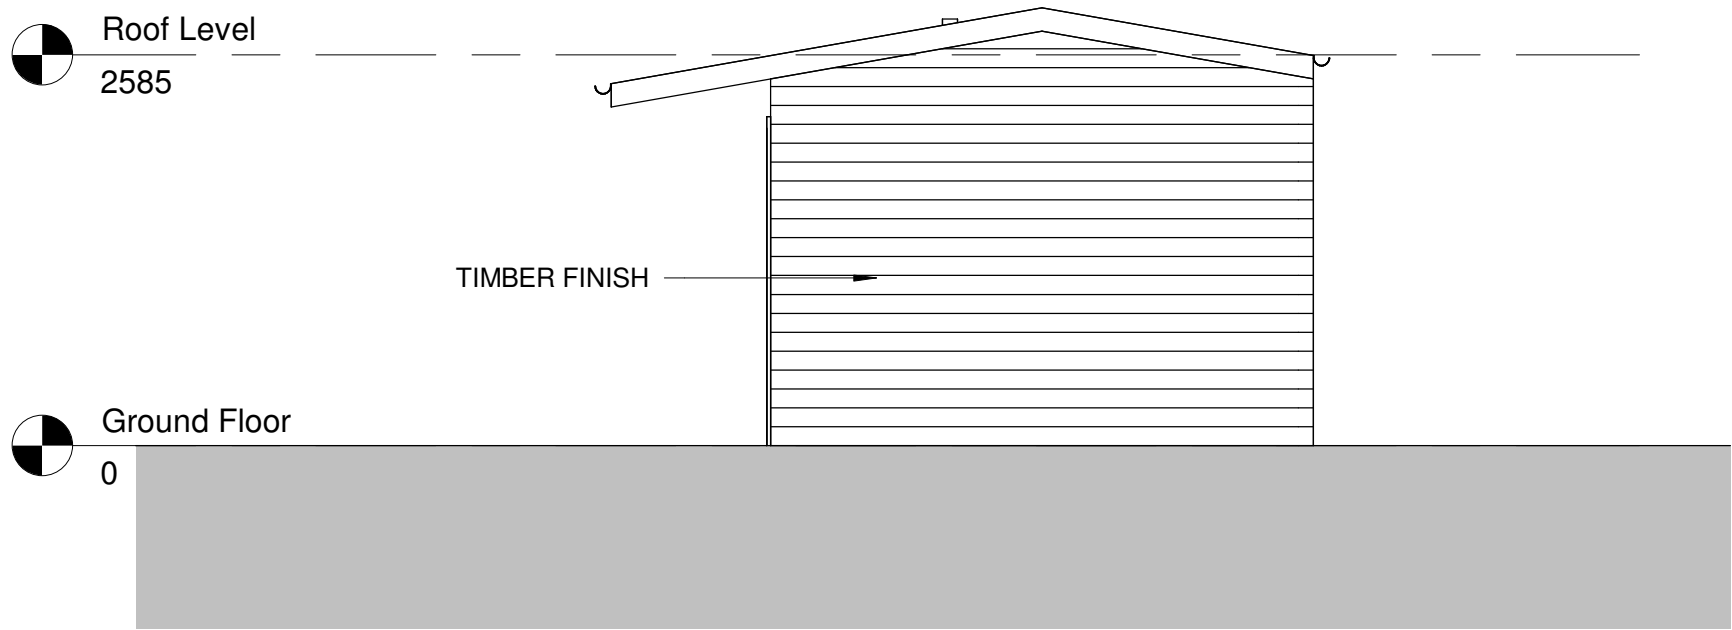



05 SIDE ELEVATION 2
1 : 50

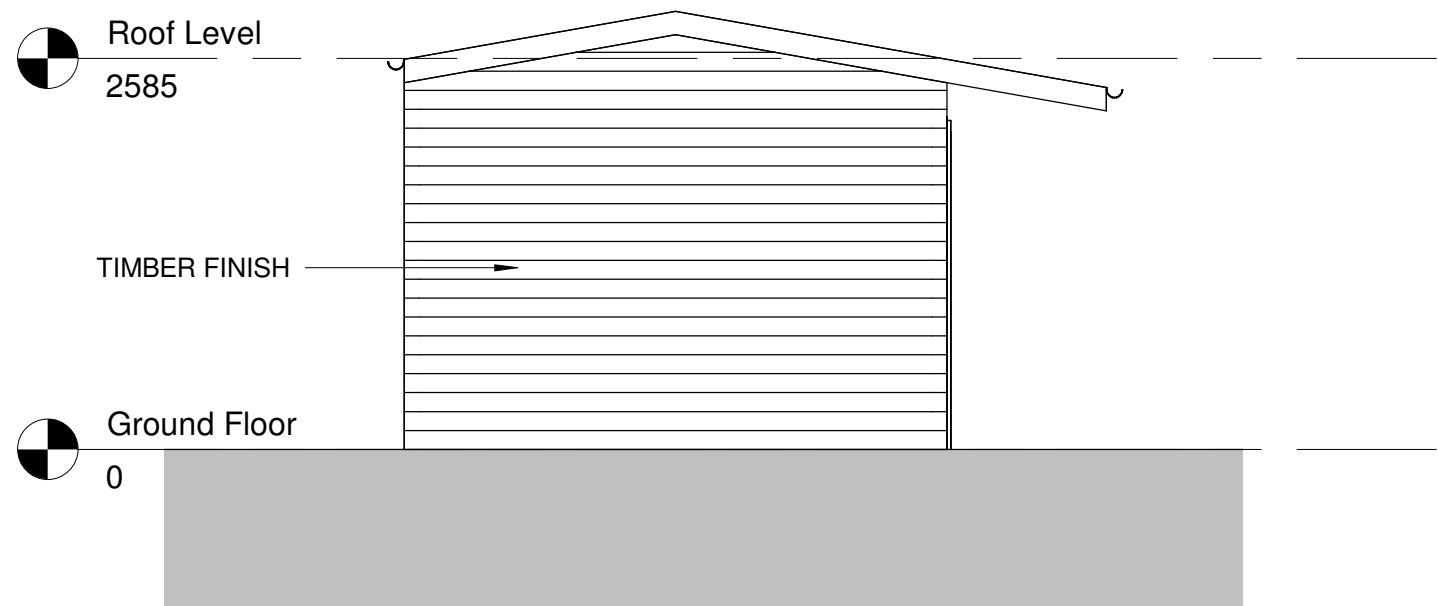

06 SIDE ELEVATION
1 : 50

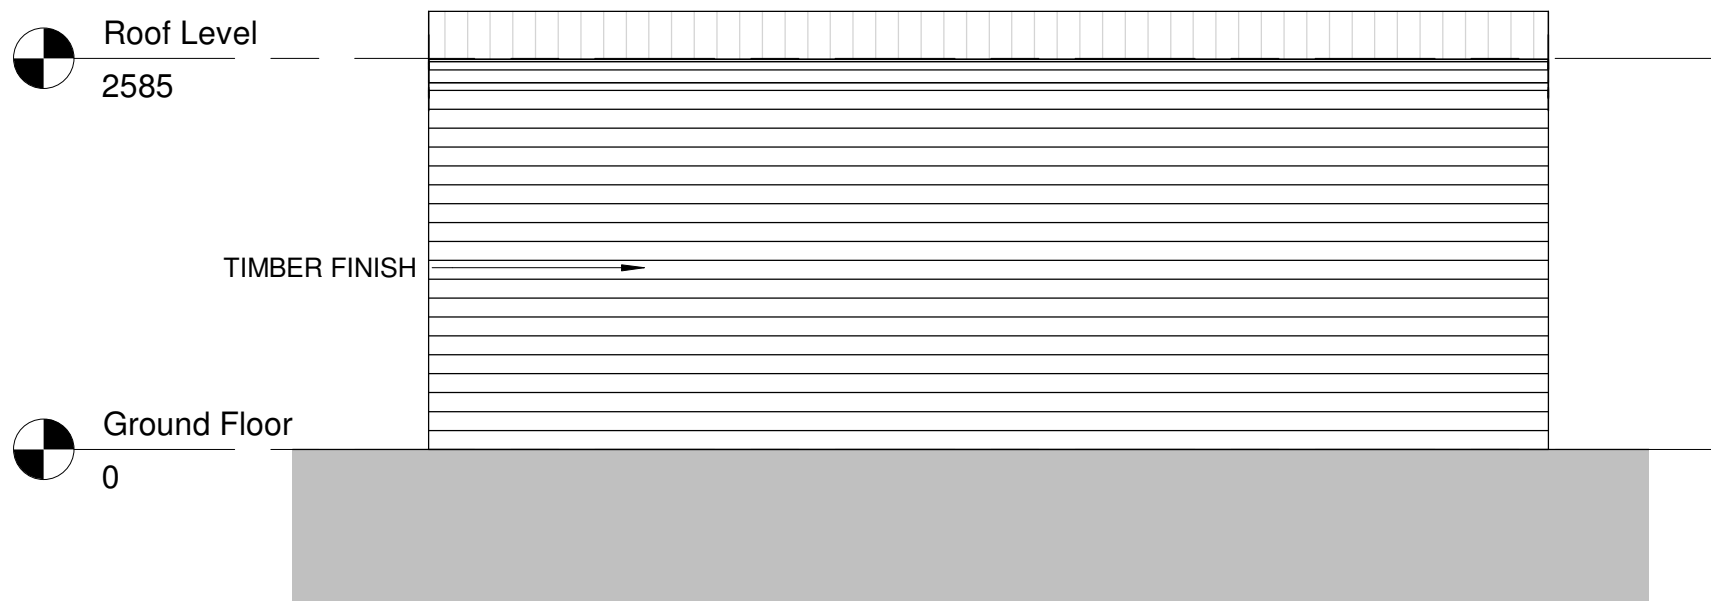

07 REAR - ELEVATION
1 : 50

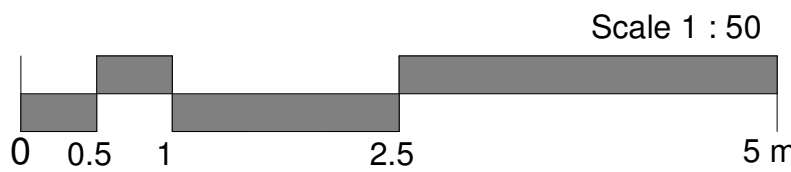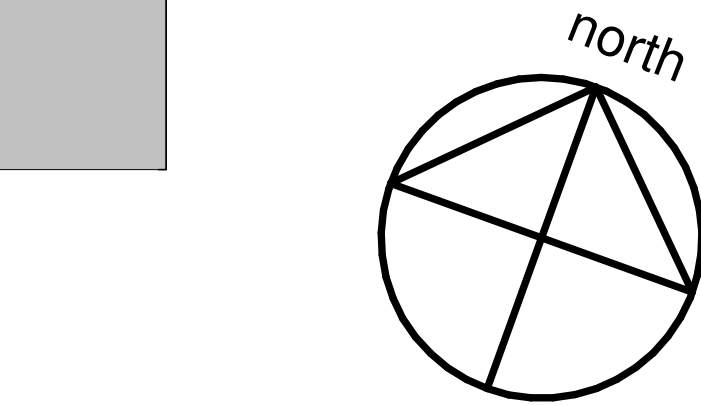

Figured dimensions only to be taken from this drawing.
All contractors must visit the site and be responsible for checking all setting out dimensions and notifying the architect of any discrepancies prior to any manufacture or construction work.

NOTES:



M: 07999322120
E: info@slhomedesign.co.uk
W: www.slhomedesign.co.uk

PROJECT
STABLES RENOVATION

TITLE
STABLE 1 - EXISTING PLANS
AND ELEVATION

ADDRESS
21 PARK ROAD
GLOSSOP, SK13 2AH

DRAWN BY: sh
CHECKED BY: SH
DATE: 03-05-2023

SCALE (@ A1): As indicated
PROJECT NUMBER: 2091

DRAWING NUMBER: A101
REV: