



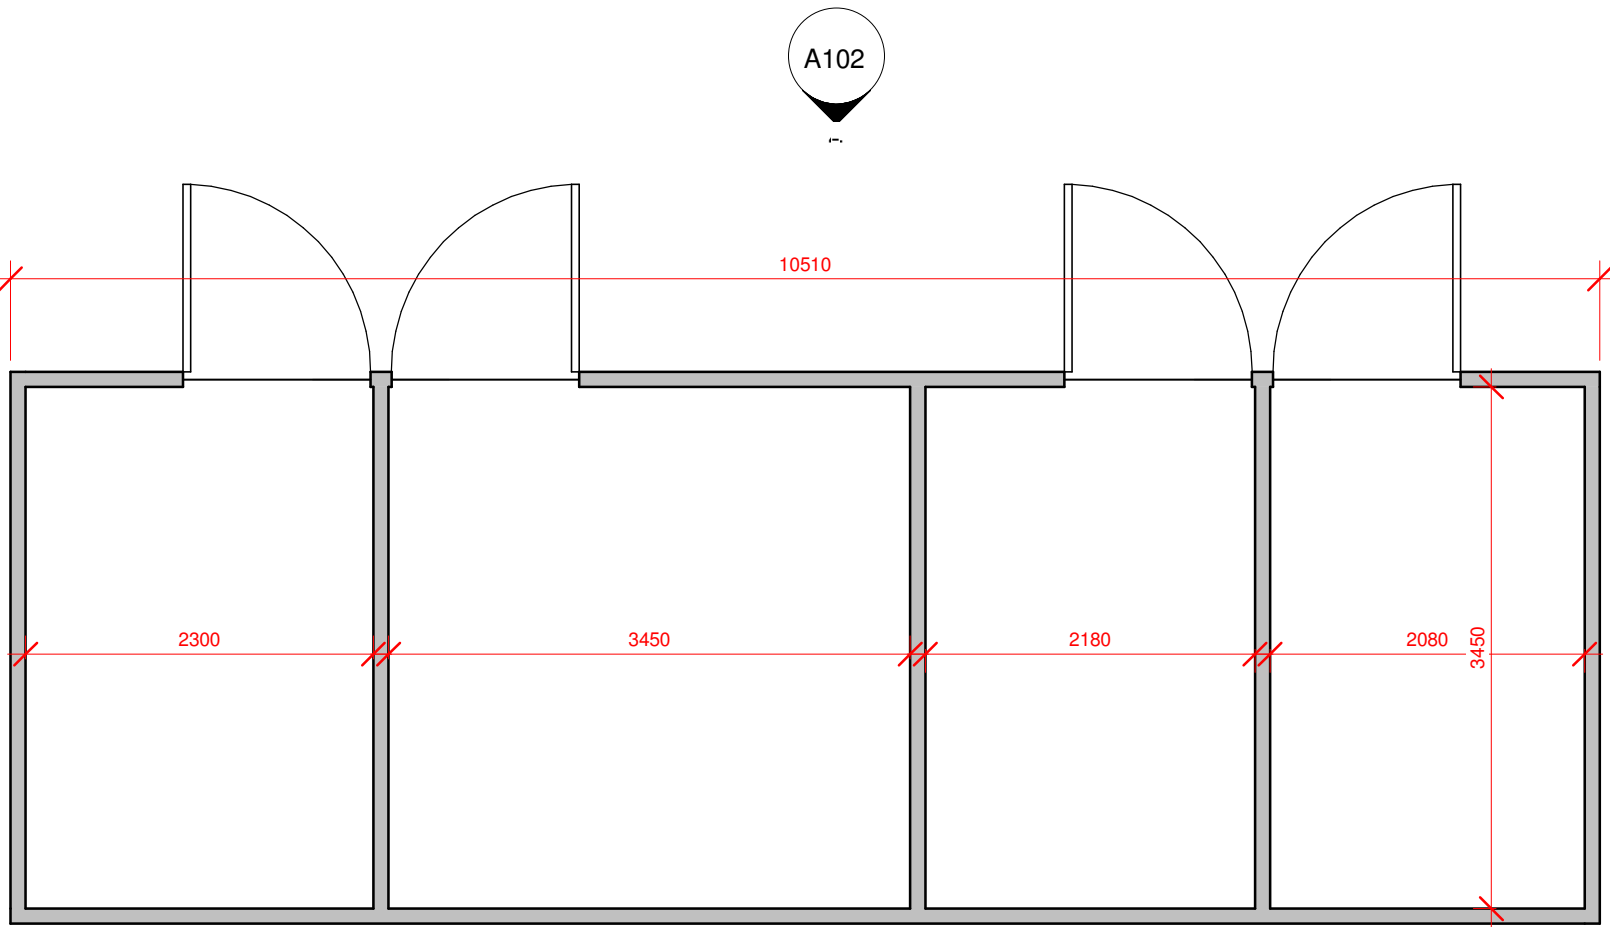


STABLE 2


02 STABLE 2 - FLOOR PLAN
1 : 50

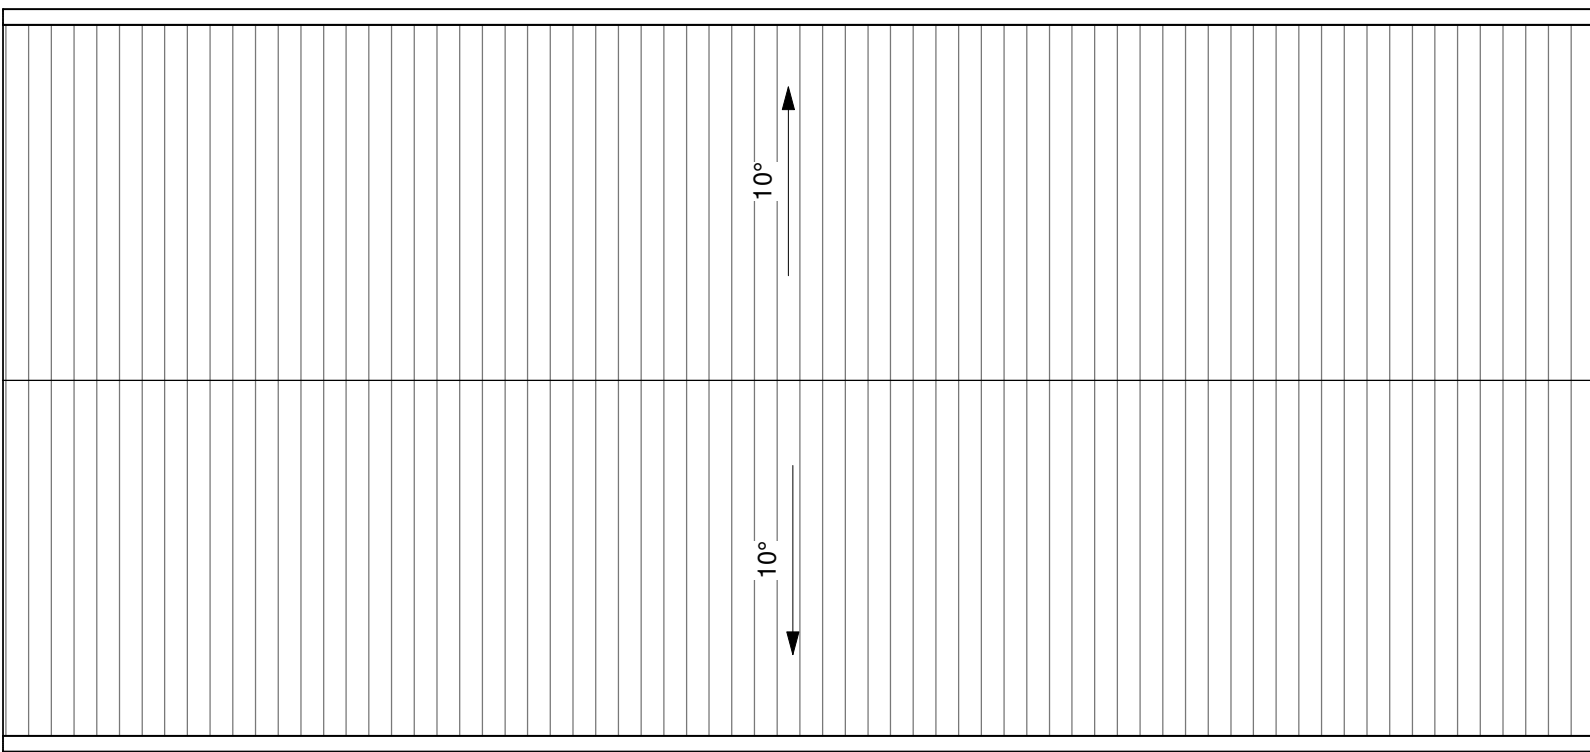


3 STABLE 2 - ROOF PLAN
1 : 50

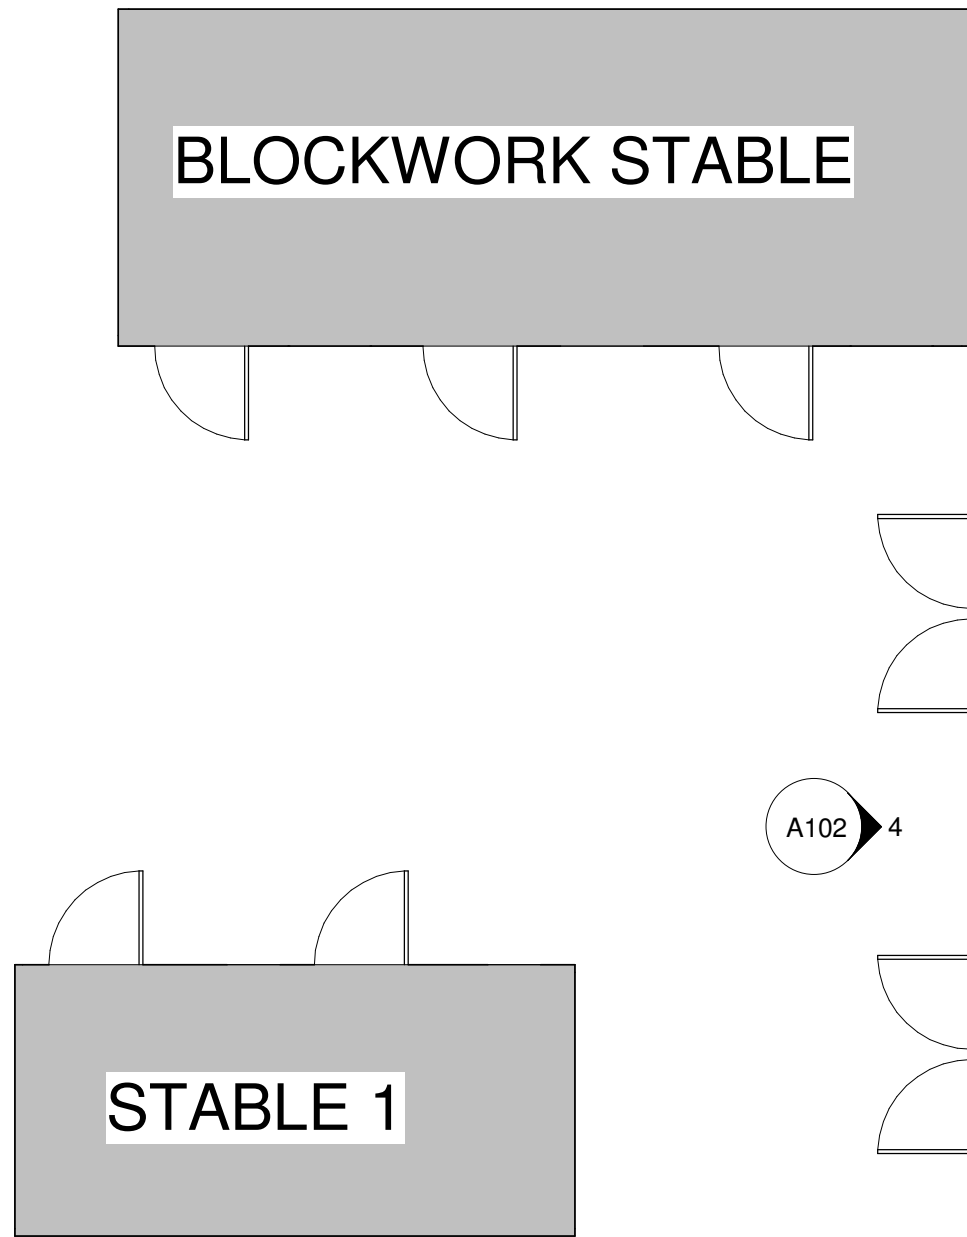


01 STABLE REFERENCE - PLAN
1 : 100

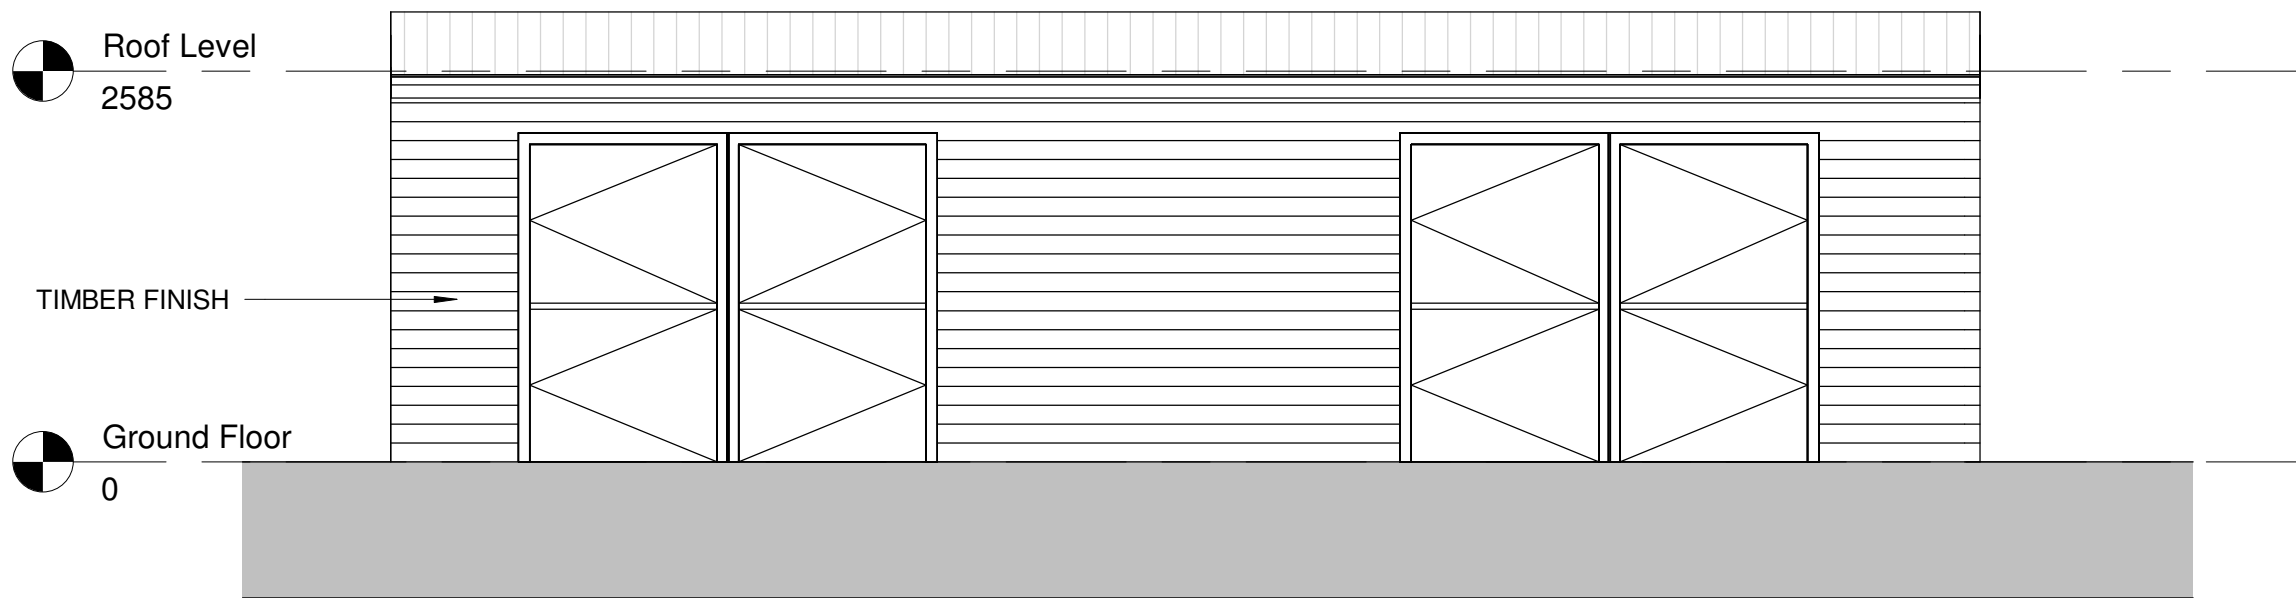


4 STABLE 2 ELEVATION FRONT
1 : 50

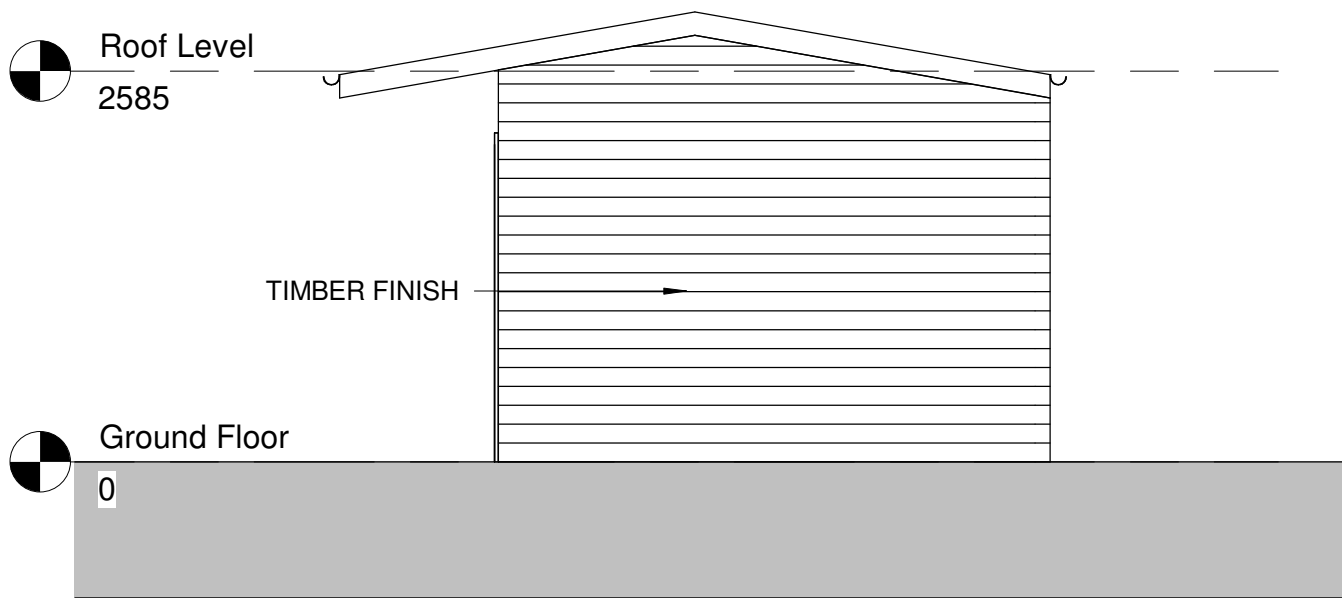

5 STABLE 2 ELEVATION SIDE 2
1 : 50


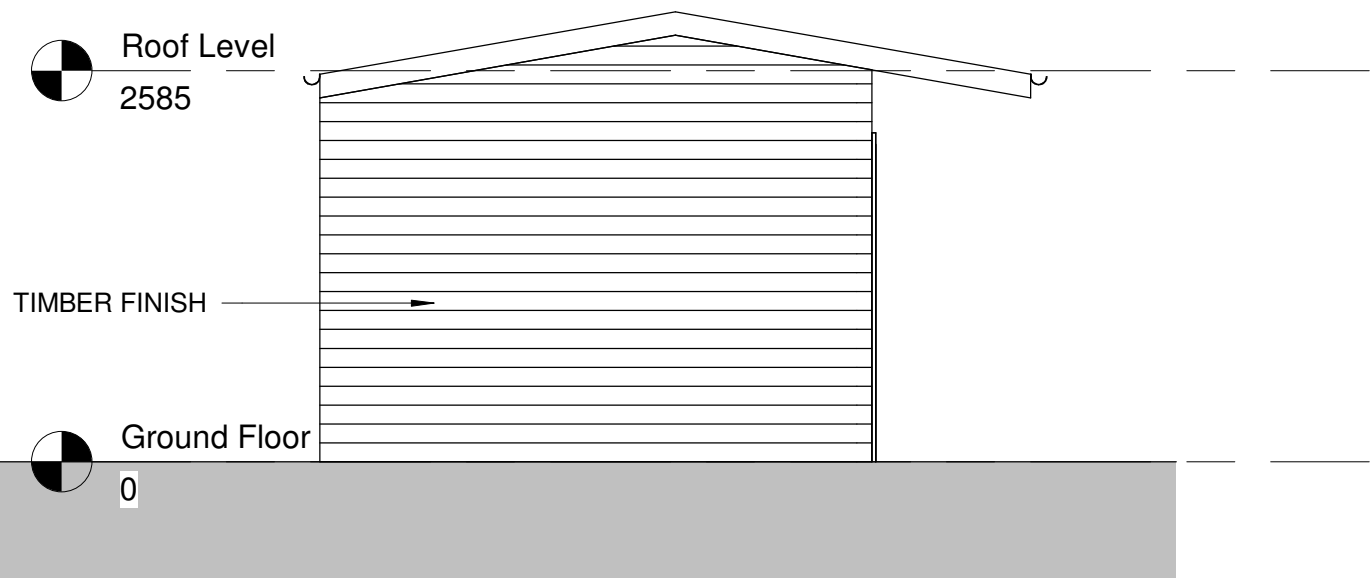


06 STABLE 2 SIDE ELEVATION
1 : 50

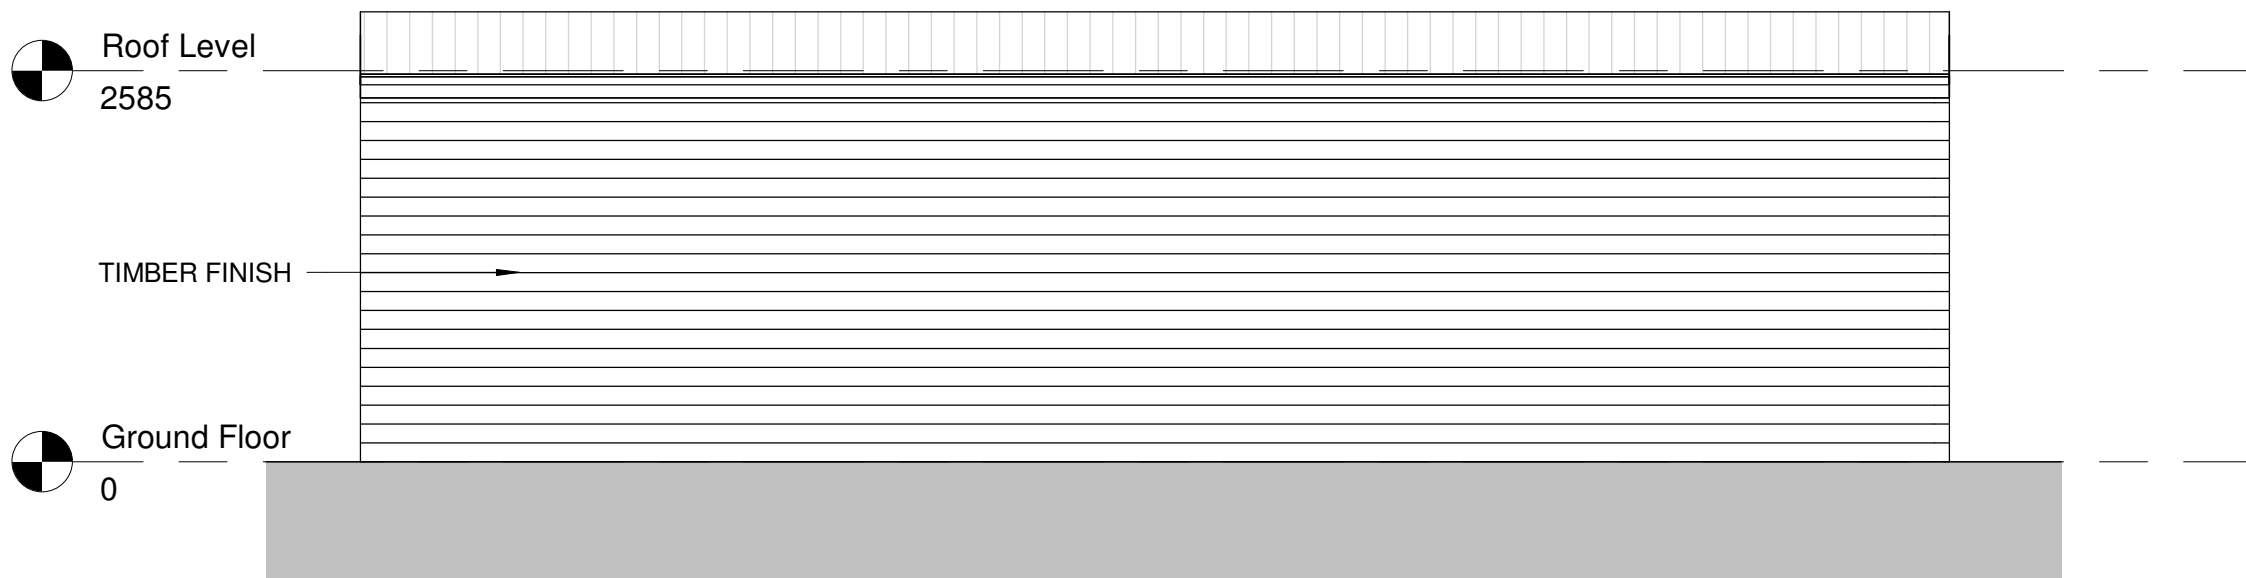

7 STABLE 2 REAR ELEVATION
1 : 50

Rev	Description	Date

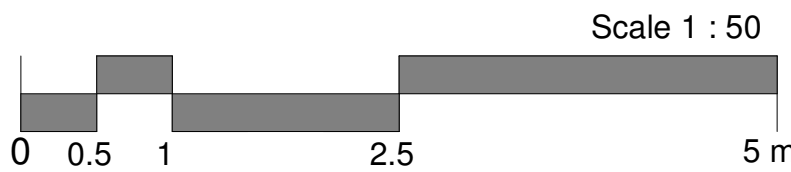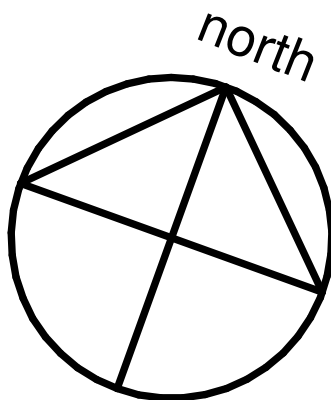

Figured dimensions only to be taken from this drawing.
All contractors must visit the site and be responsible for checking all
setting out dimensions and notifying the architect of any discrepancies
prior to any manufacture or construction work.

NOTES:

SLH Home Design

M: 07999322120
E: info@slhomedesign.co.uk
W: www.slhomedesign.co.uk

PROJECT
STABLES RENOVATION

TITLE
STABLE 2 - EXISTING PLANS
AND ELEVATIONS

ADDRESS
21 PARK ROAD
GLOSSOP, SK13 2AH

DRAWN BY
sh

CHECKED BY
SH

DATE
08-07-2023

SCALE (@ A1)
As indicated

PROJECT NUMBER
2091

DRAWING NUMBER
A102

REV