




Rev	Description	Date

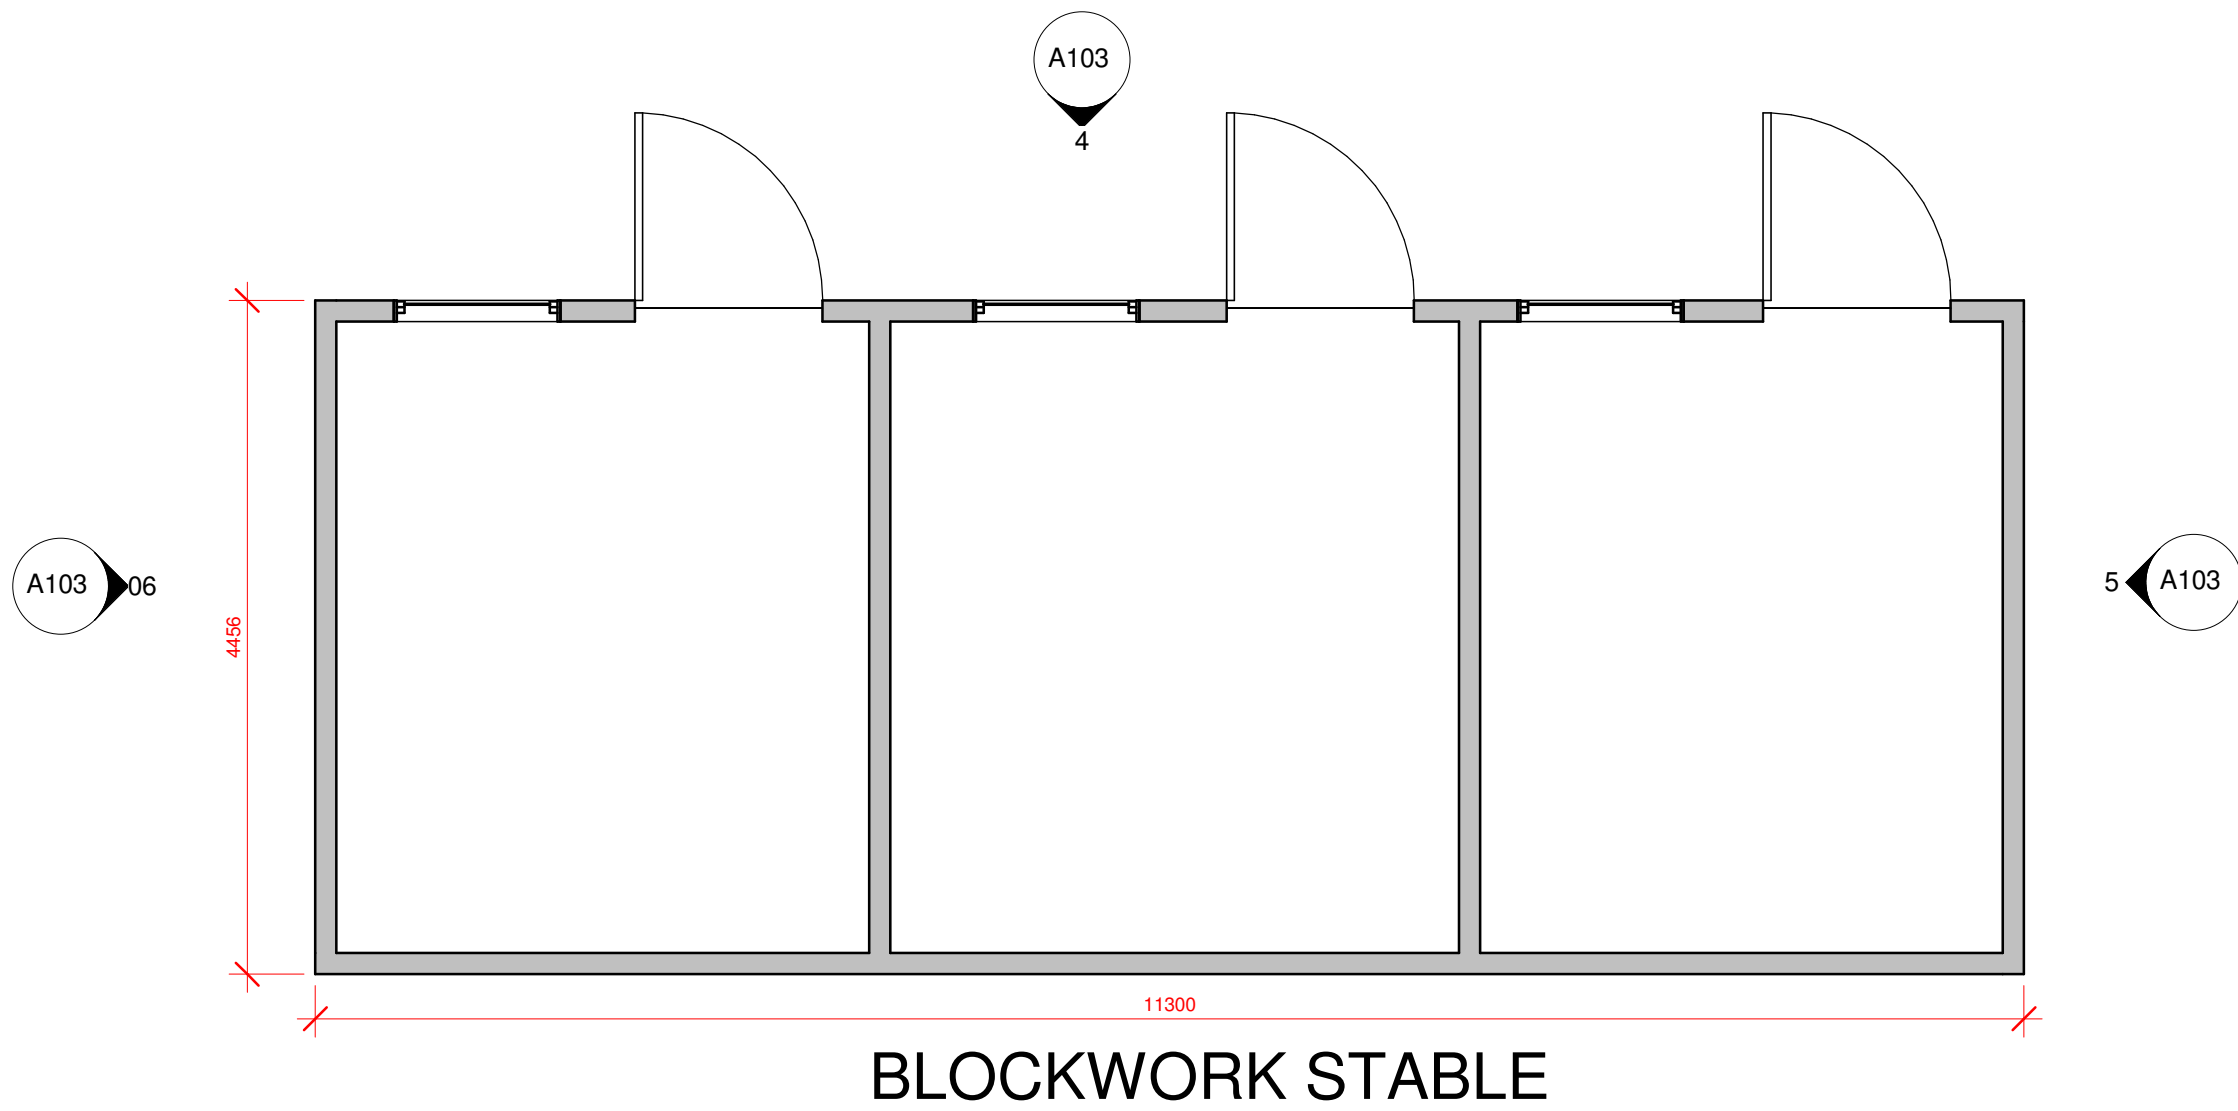





02 BLOCKWORK STABLE - FLOOR PLAN
1 : 50

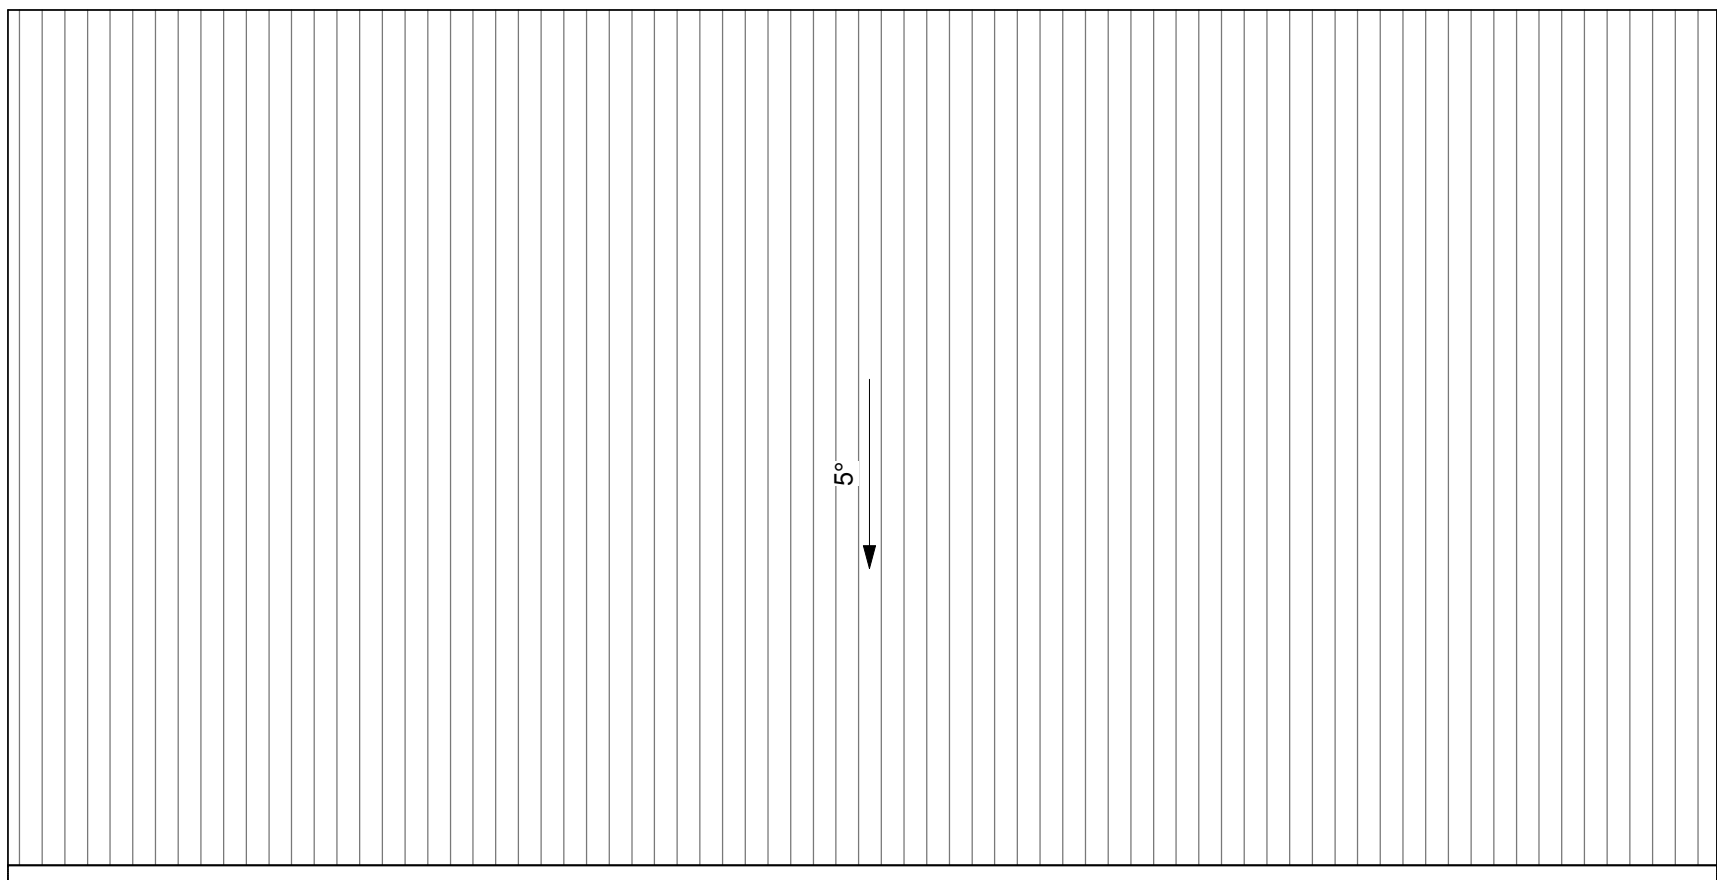


3 BLOCKWORK STABLE - ROOF PLAN
1 : 50

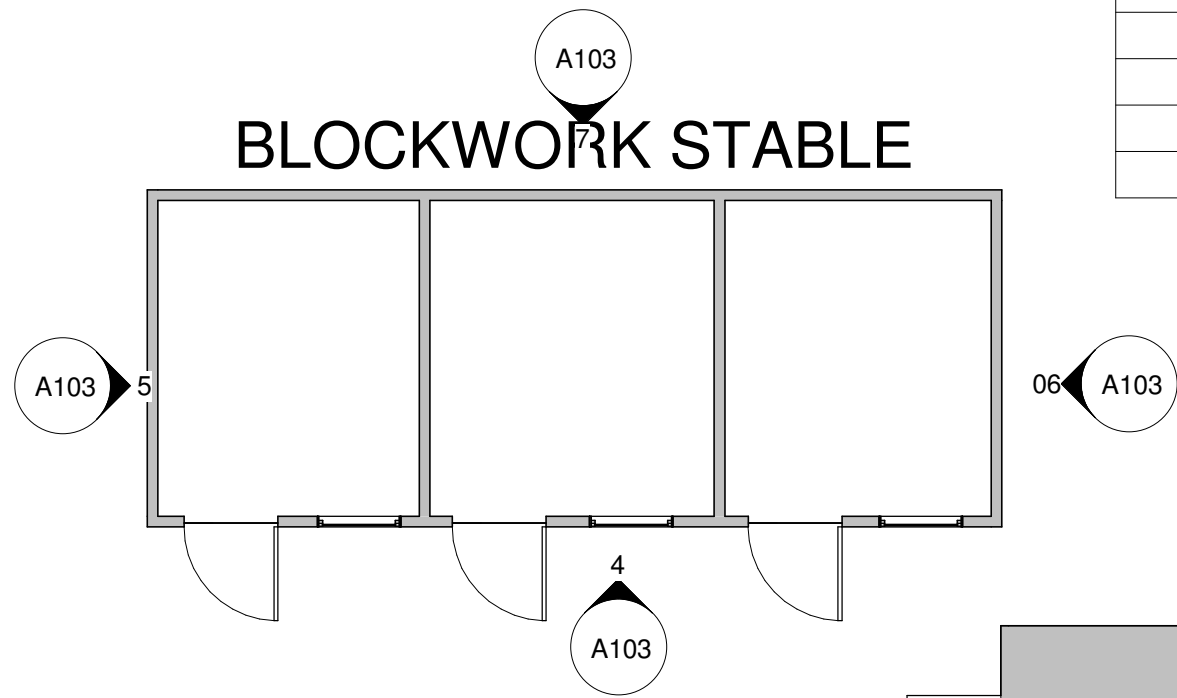


01 STABLE REFERENCE - PLAN
1 : 100

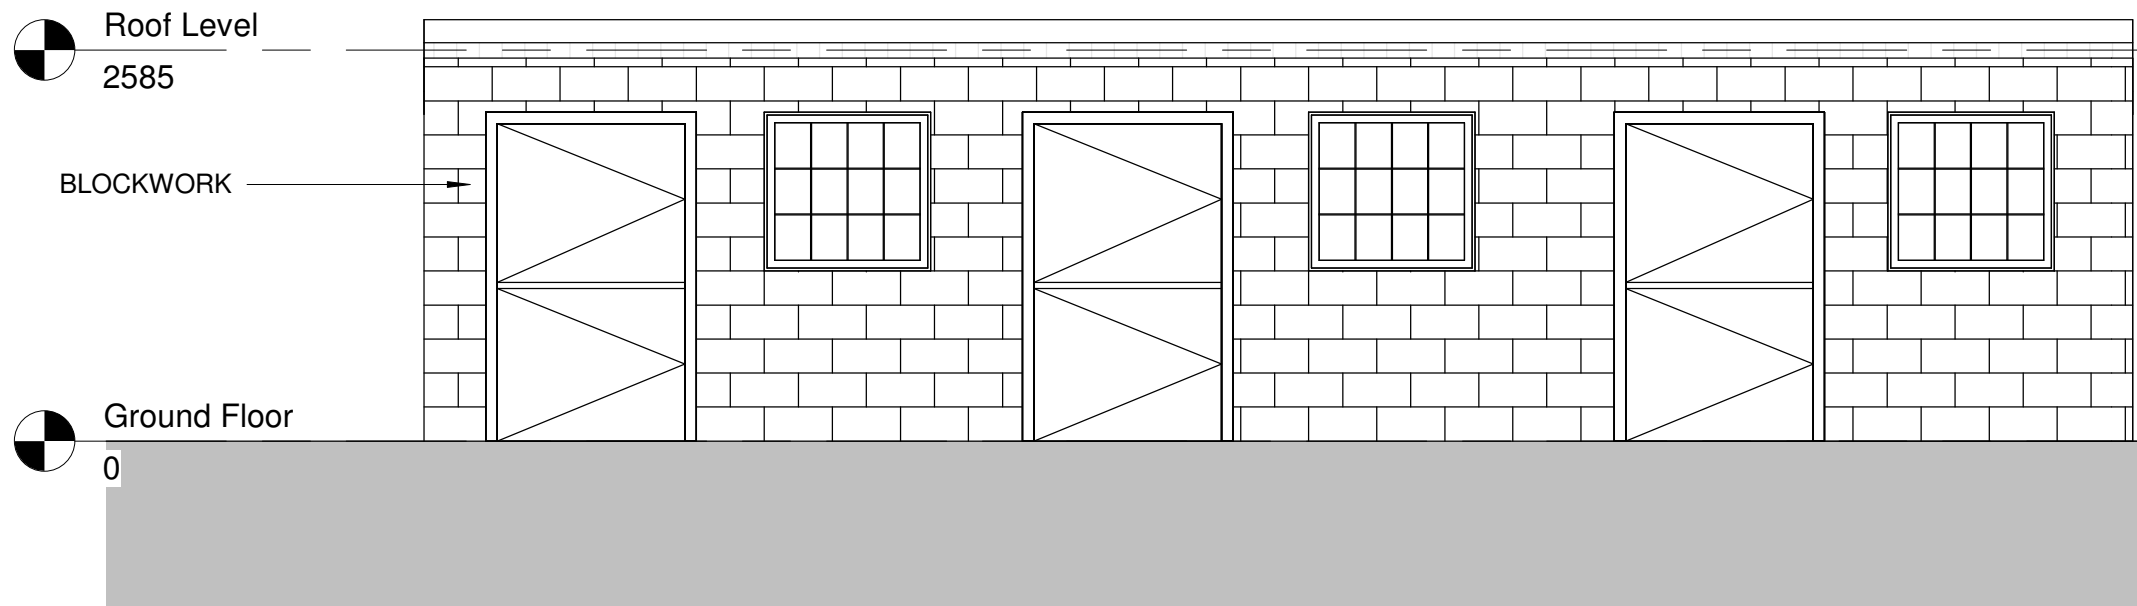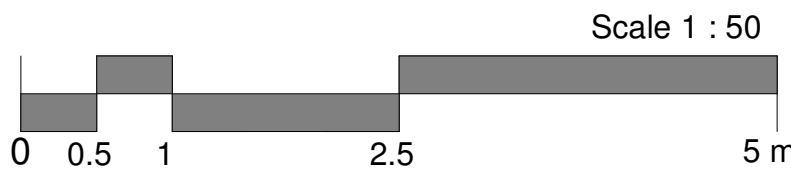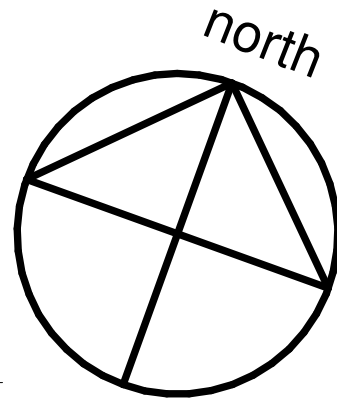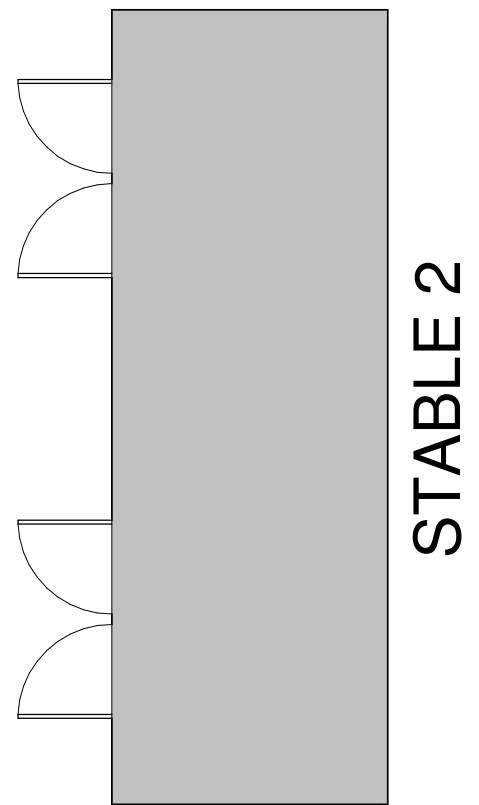


4 BLOCKWORK STABLE - FRONT ELEVATION
1 : 50

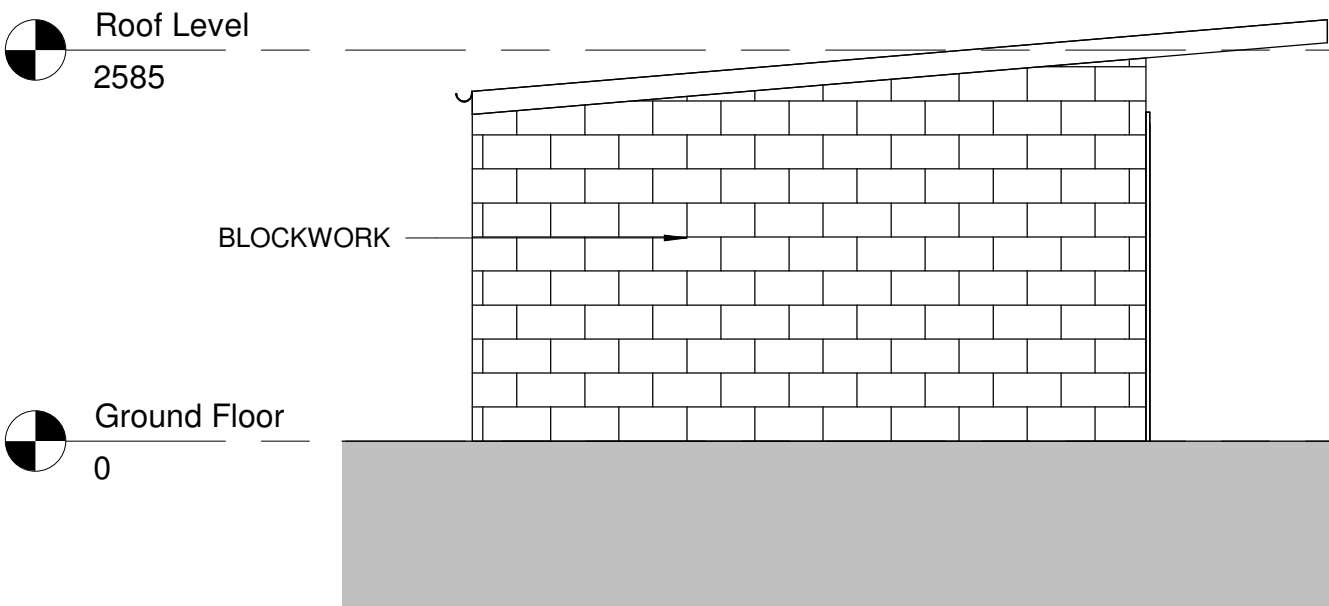

5 BLOCKWORK STABLE - SIDE ELEVATION
1 : 50

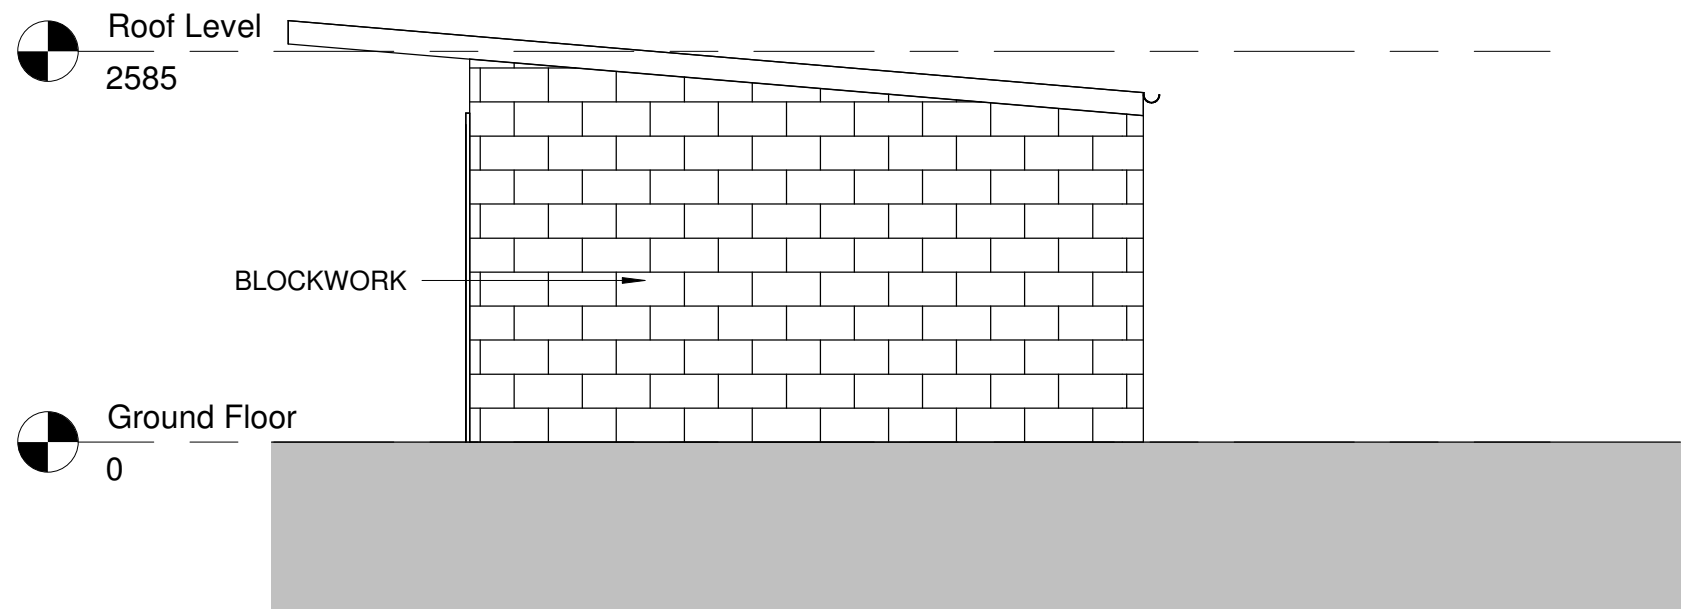

06 BLOCKWORK STABLE - SIDE ELEVATION 2
1 : 50

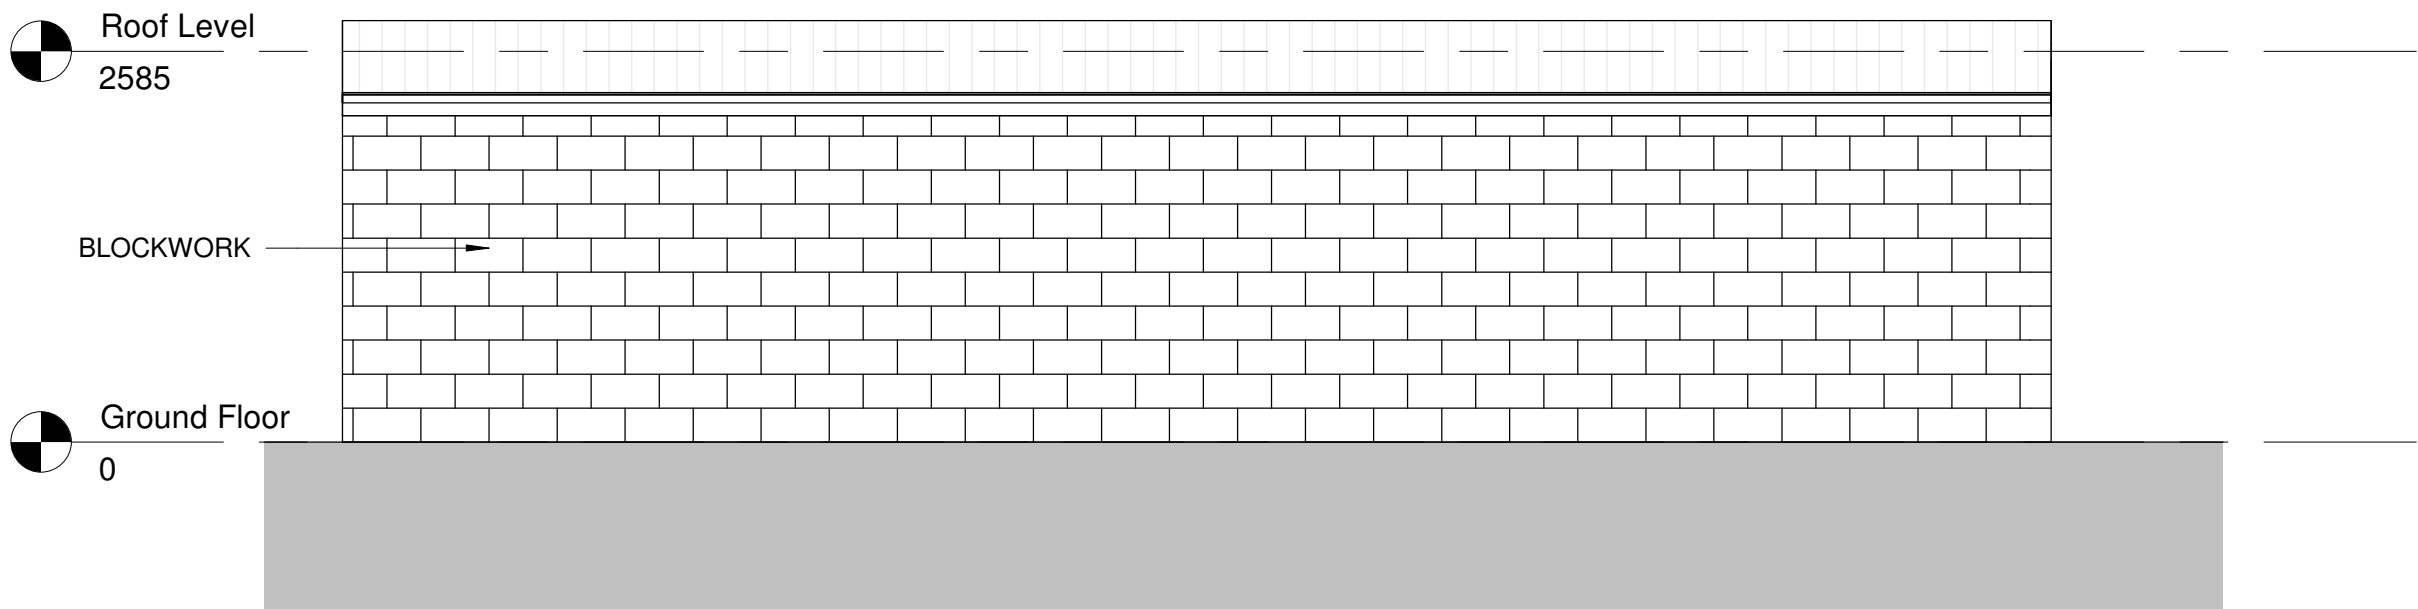

7 BLOCKWORK STABLE - REAR ELEVATION
1 : 50

Figured dimensions only to be taken from this drawing.
All contractors must visit the site and be responsible for checking all setting out dimensions and notifying the architect of any discrepancies prior to any manufacture or construction work.

NOTES:

STATUS PURPOSE OF ISSUE

SLH Home Design

M: 07999322120
E: info@slhomedesign.co.uk
W: www.slhomedesign.co.uk

PROJECT
STABLES RENOVATION

TITLE
BLOCKWORK STABLE -
EXISTING PLANS AND
ELEVATIONS

ADDRESS
21 PARK ROAD
GLOSSOP, SK13 2AH

DRAWN BY sh CHECKED BY SH DATE 08-07-2023

SCALE (@ A1) As indicated PROJECT NUMBER 2091

DRAWING NUMBER A103 REV