

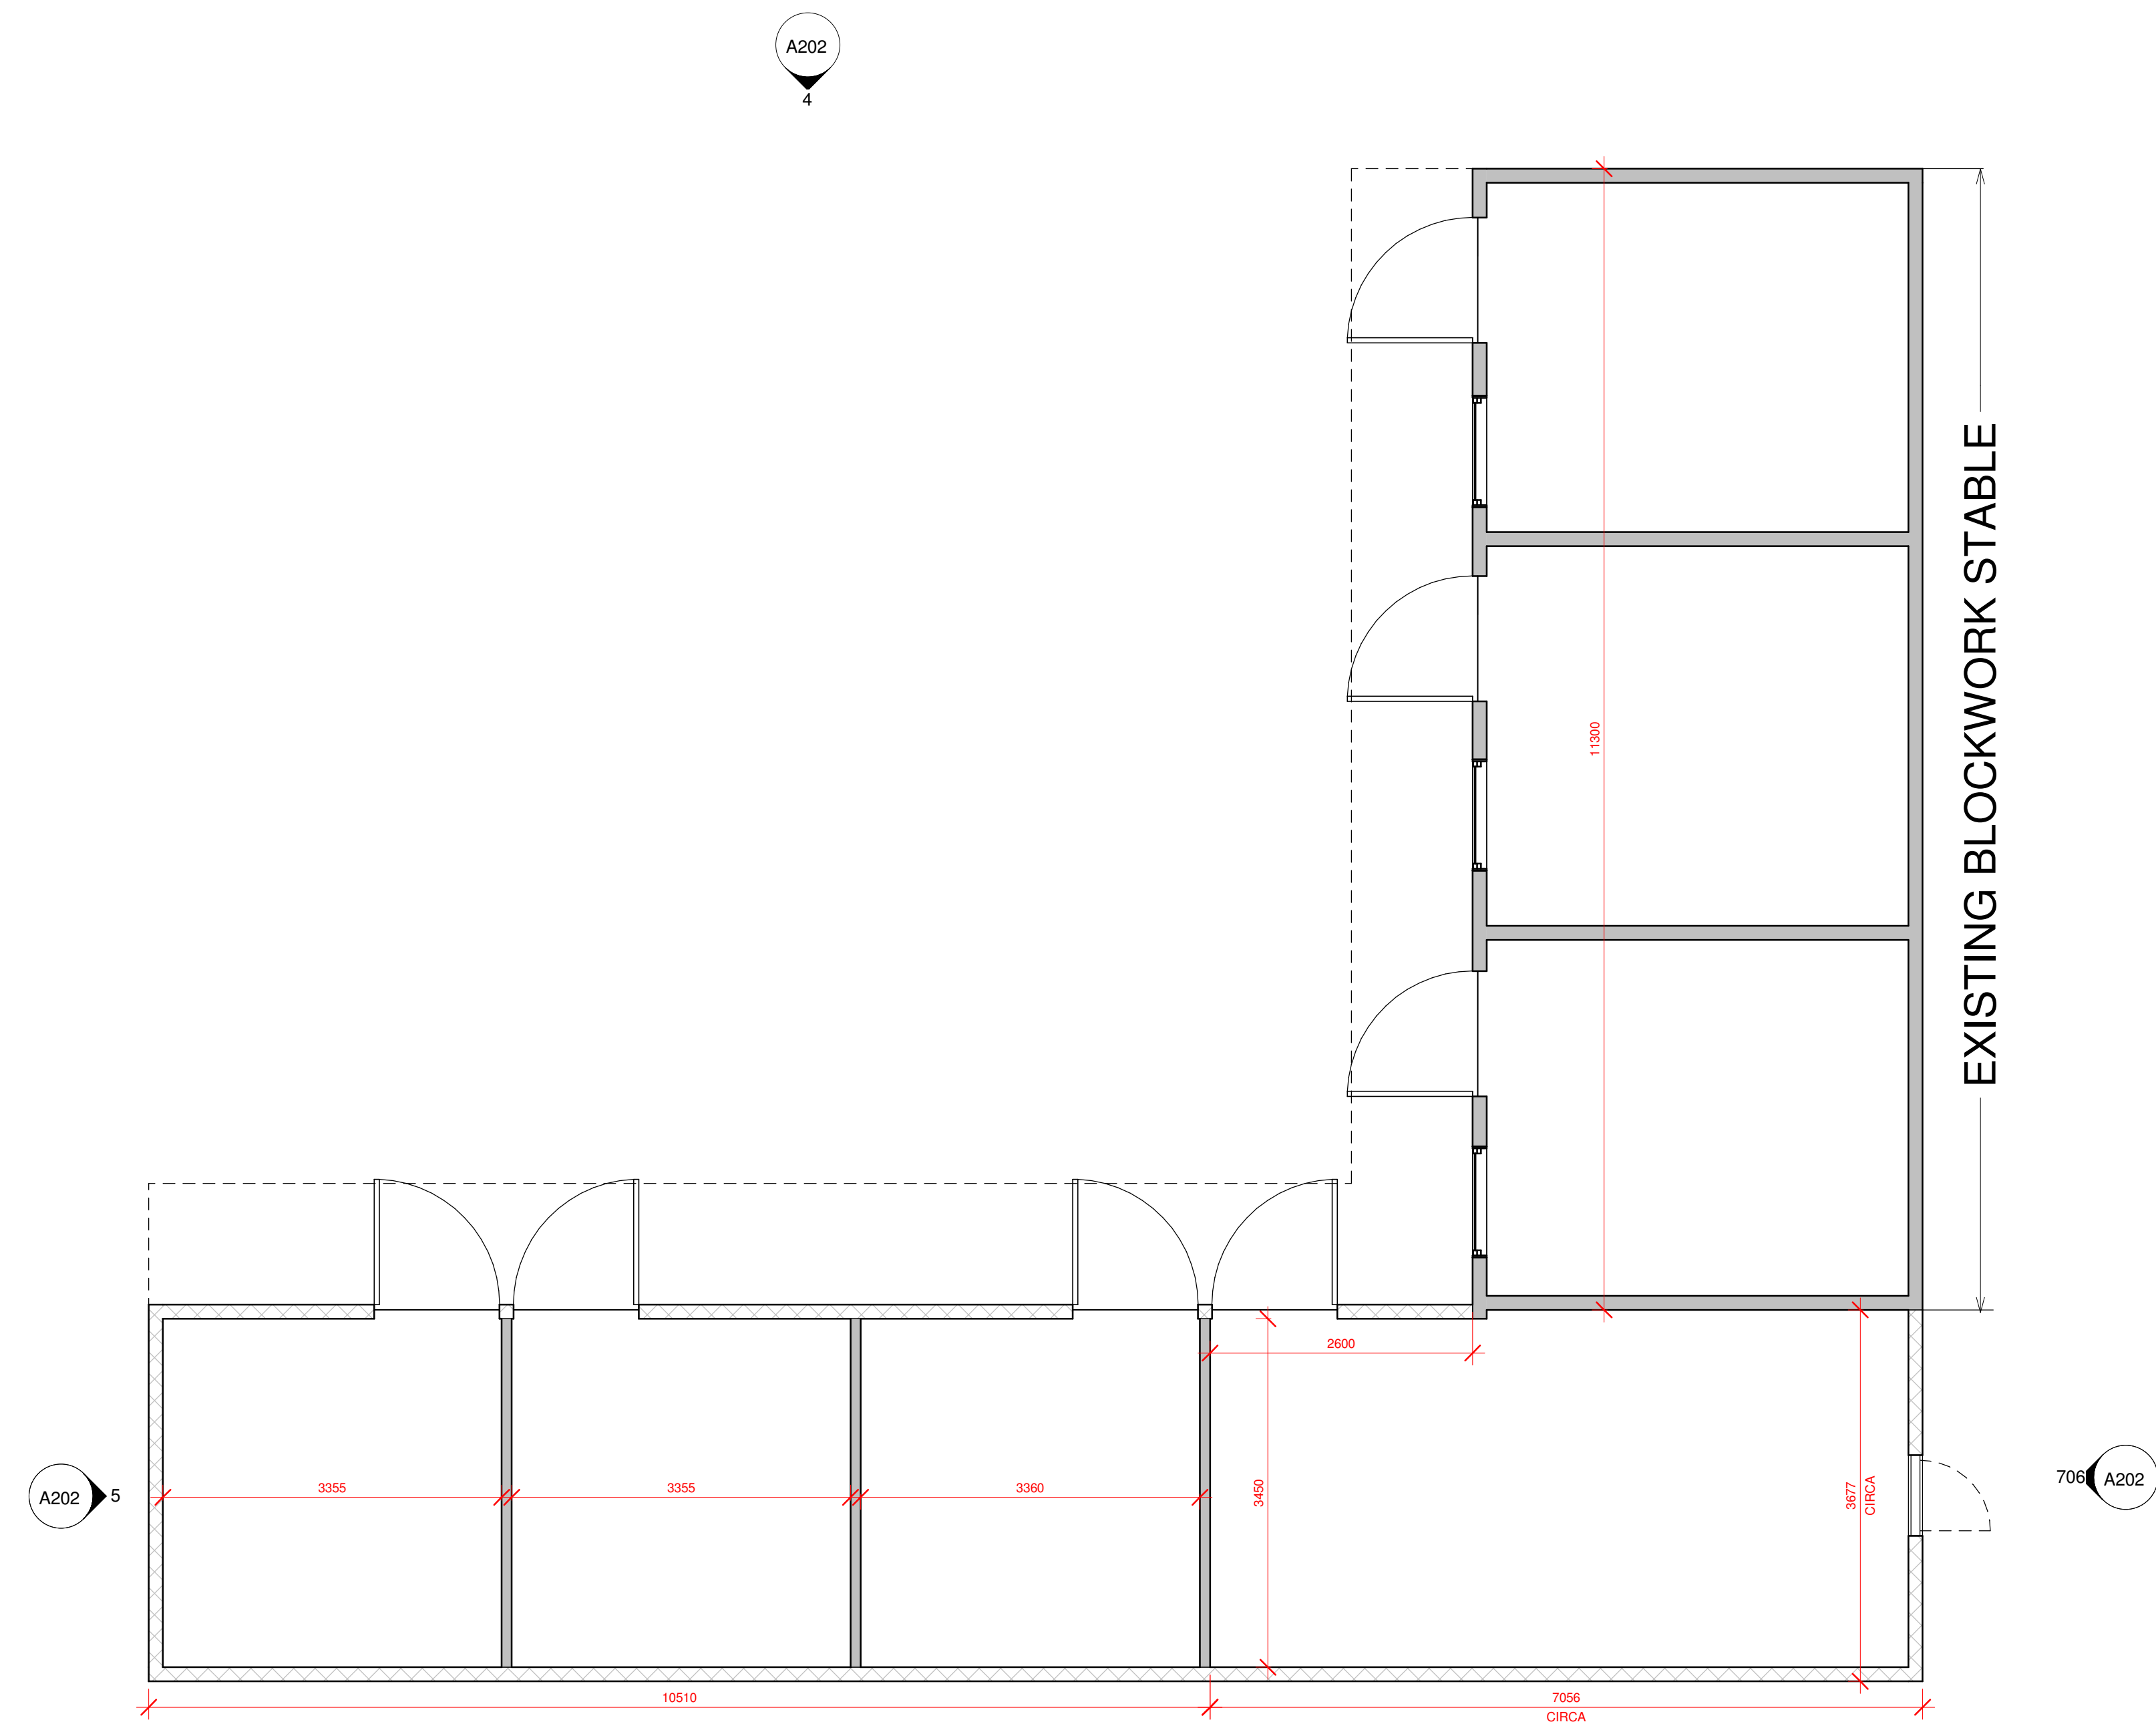


[illegible]


02 STABLE 2 - FLOOR PLAN 1 : 50 07 A202

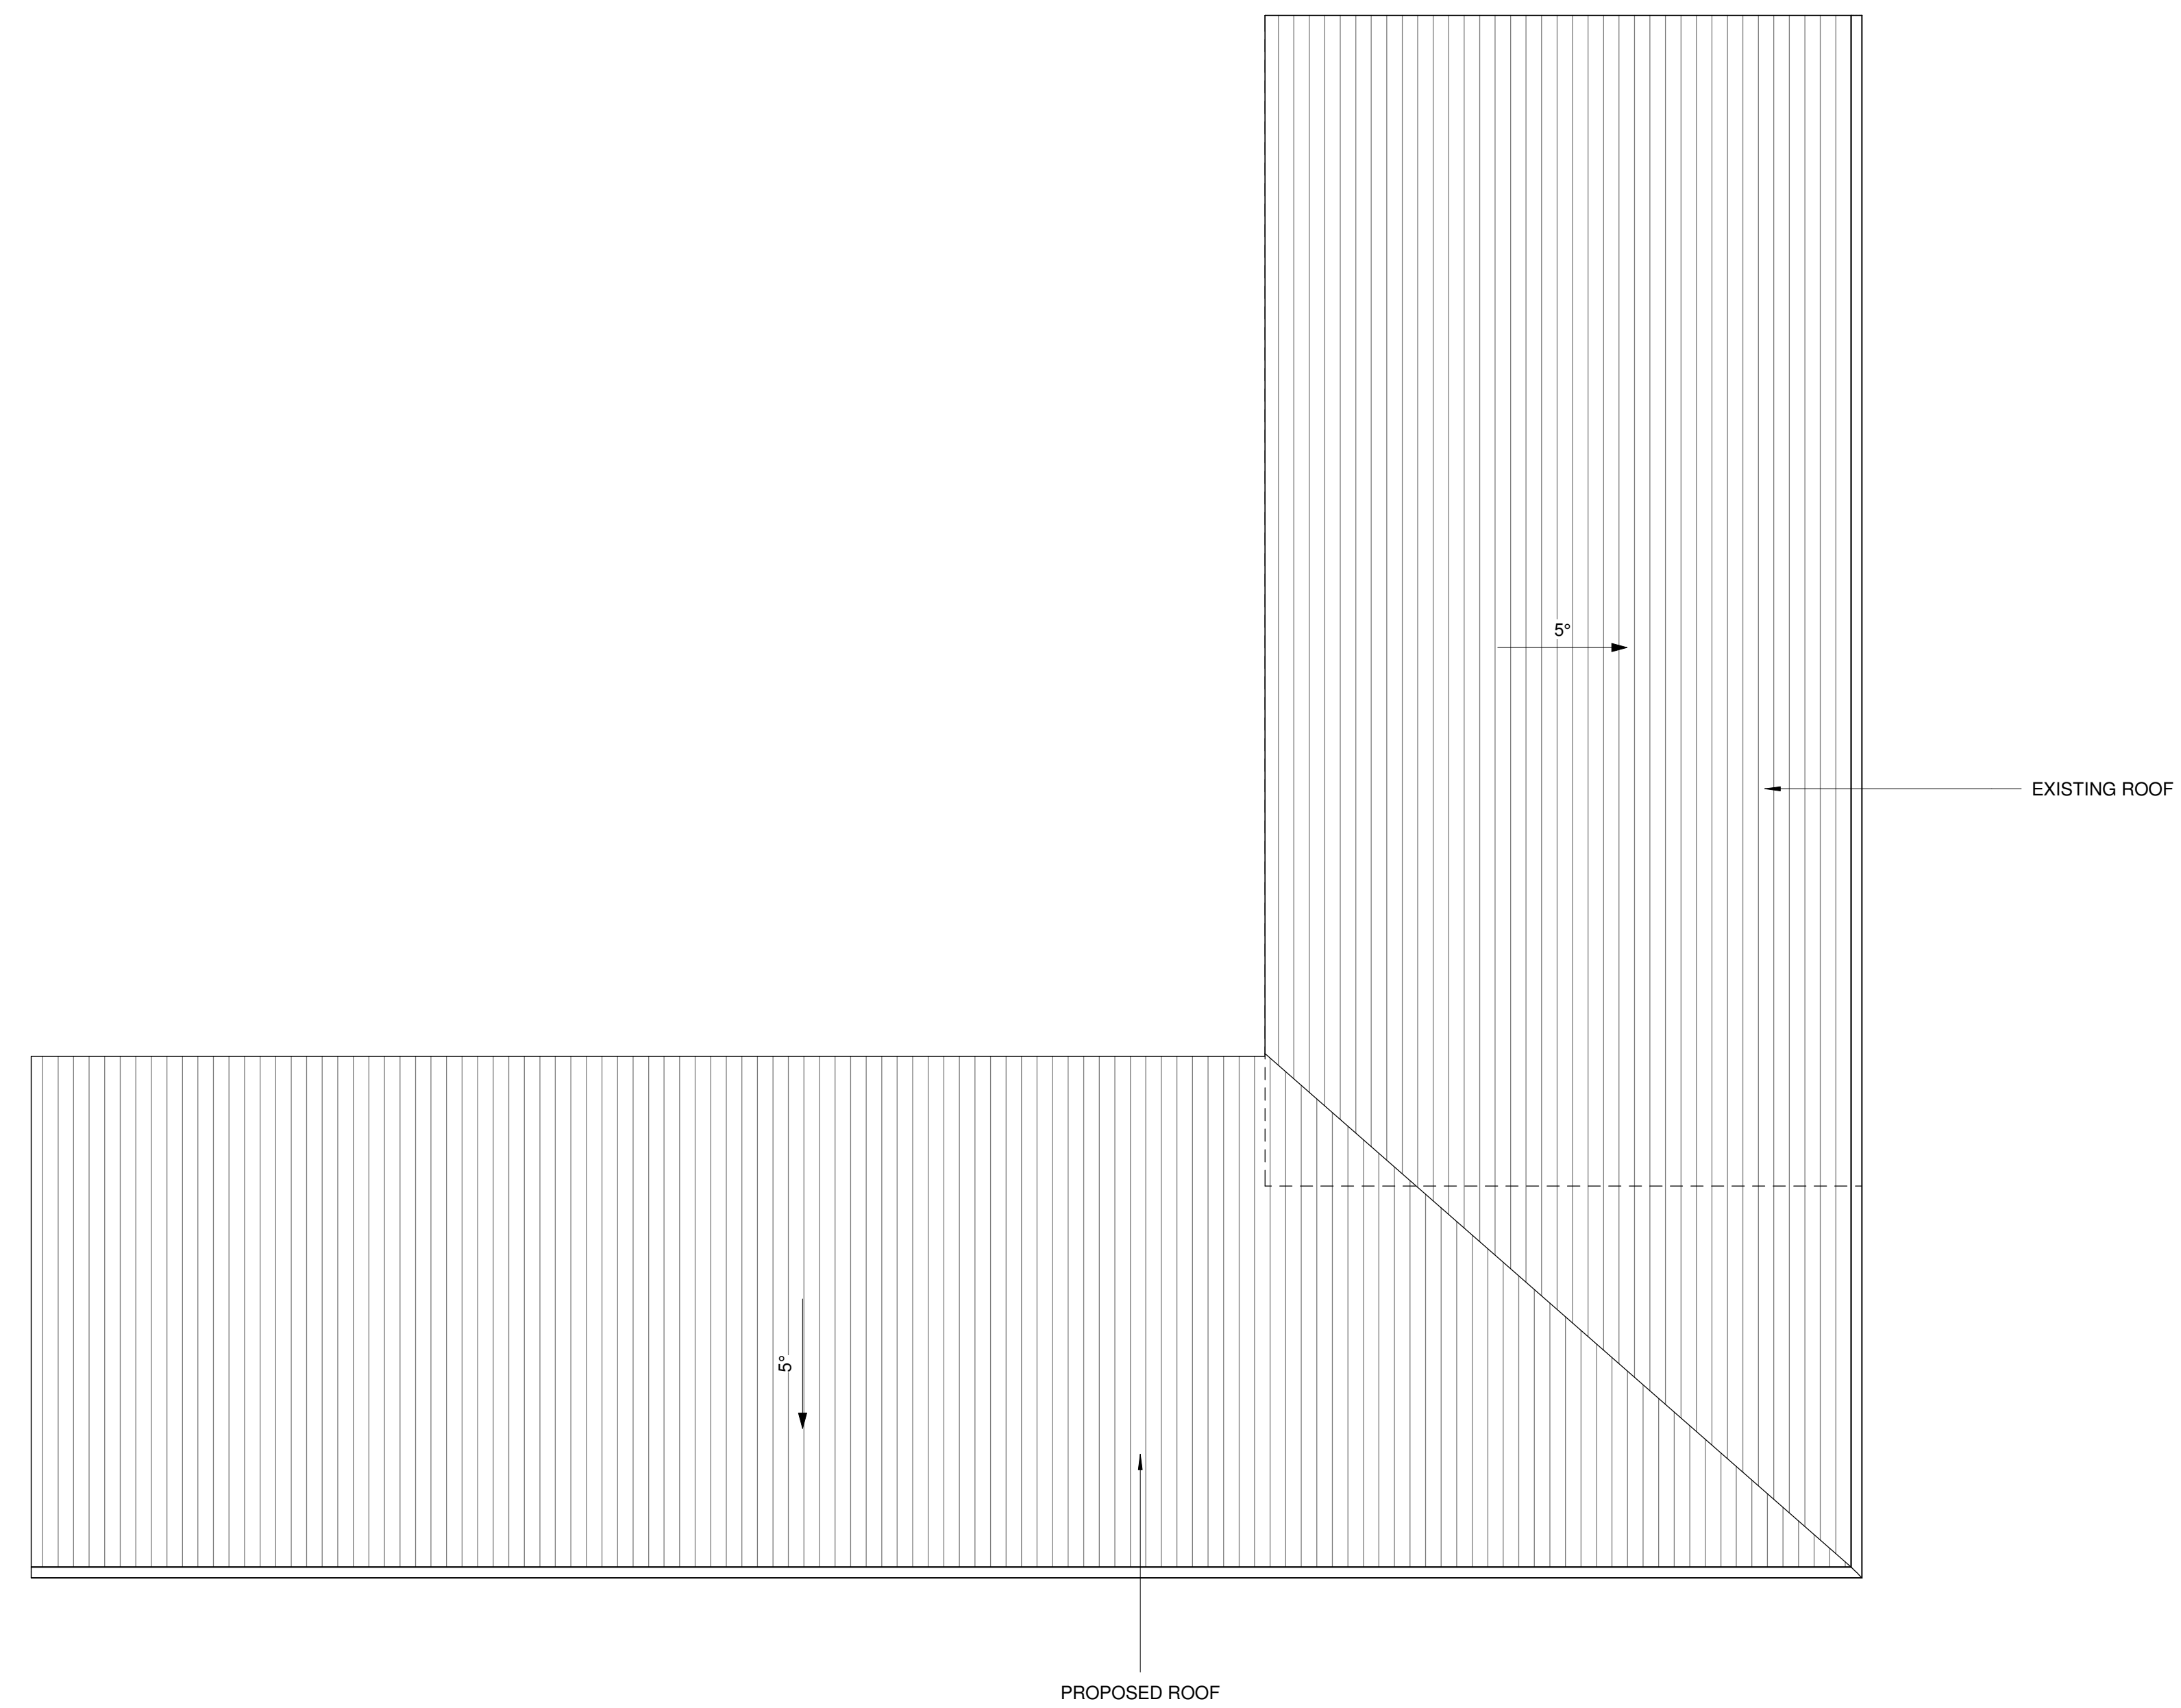


3 STABLE 2 - ROOF PLAN
1 : 50

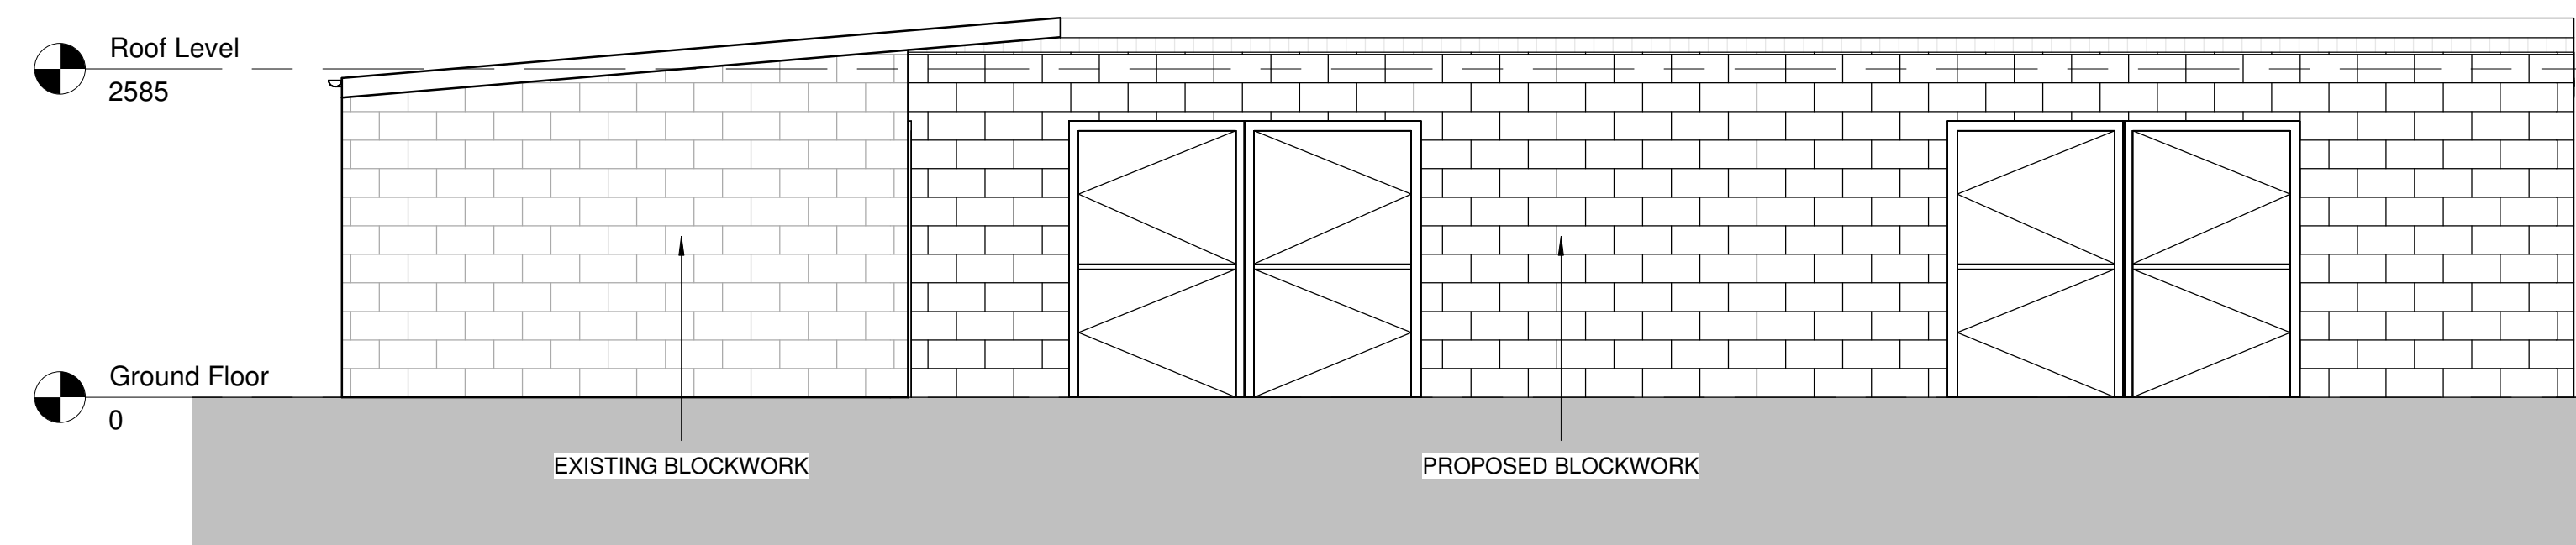


4 STABLE 2 ELEVATION - FRONT 2
1 : 50

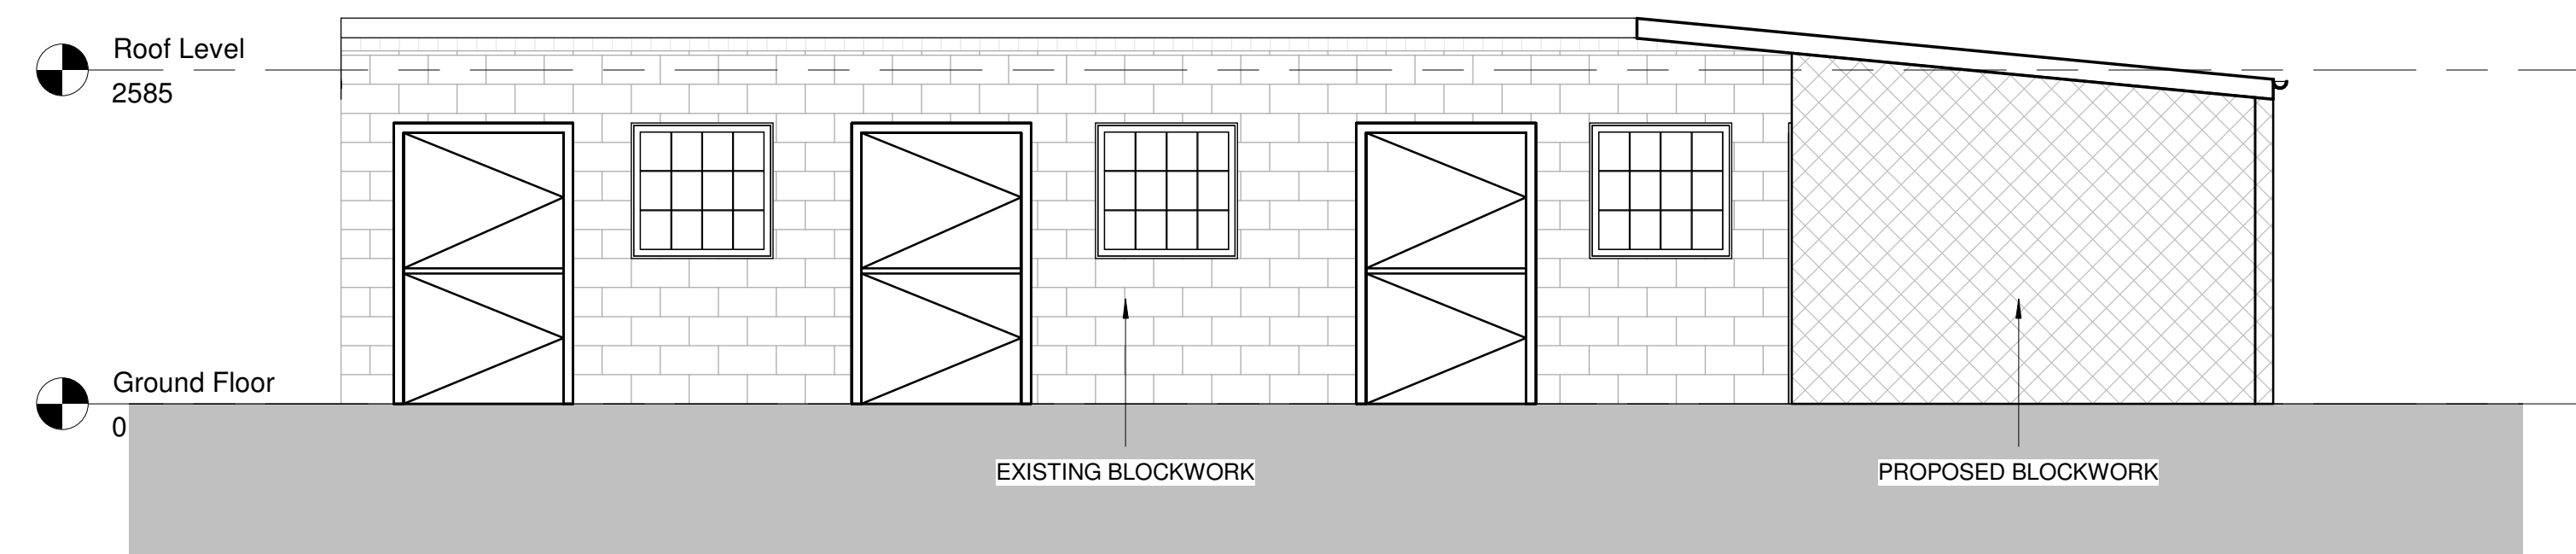


5 STABLE 2 ELEVATION - FRONT
1 : 50

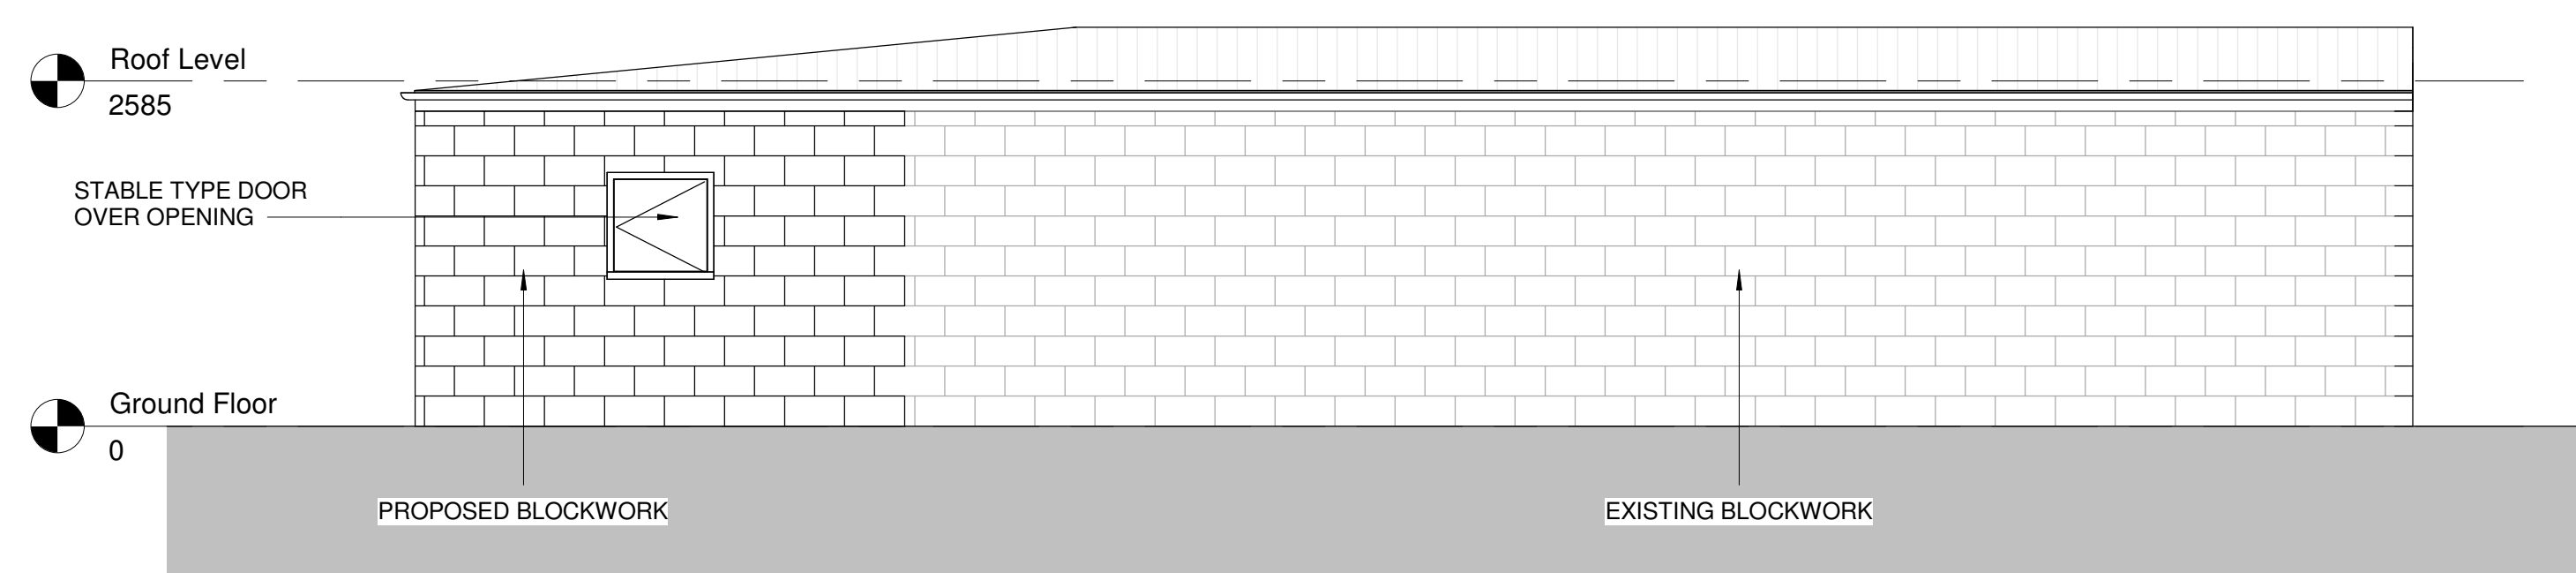

STABLE 2 REAR ELEVATION 2
1 : 50

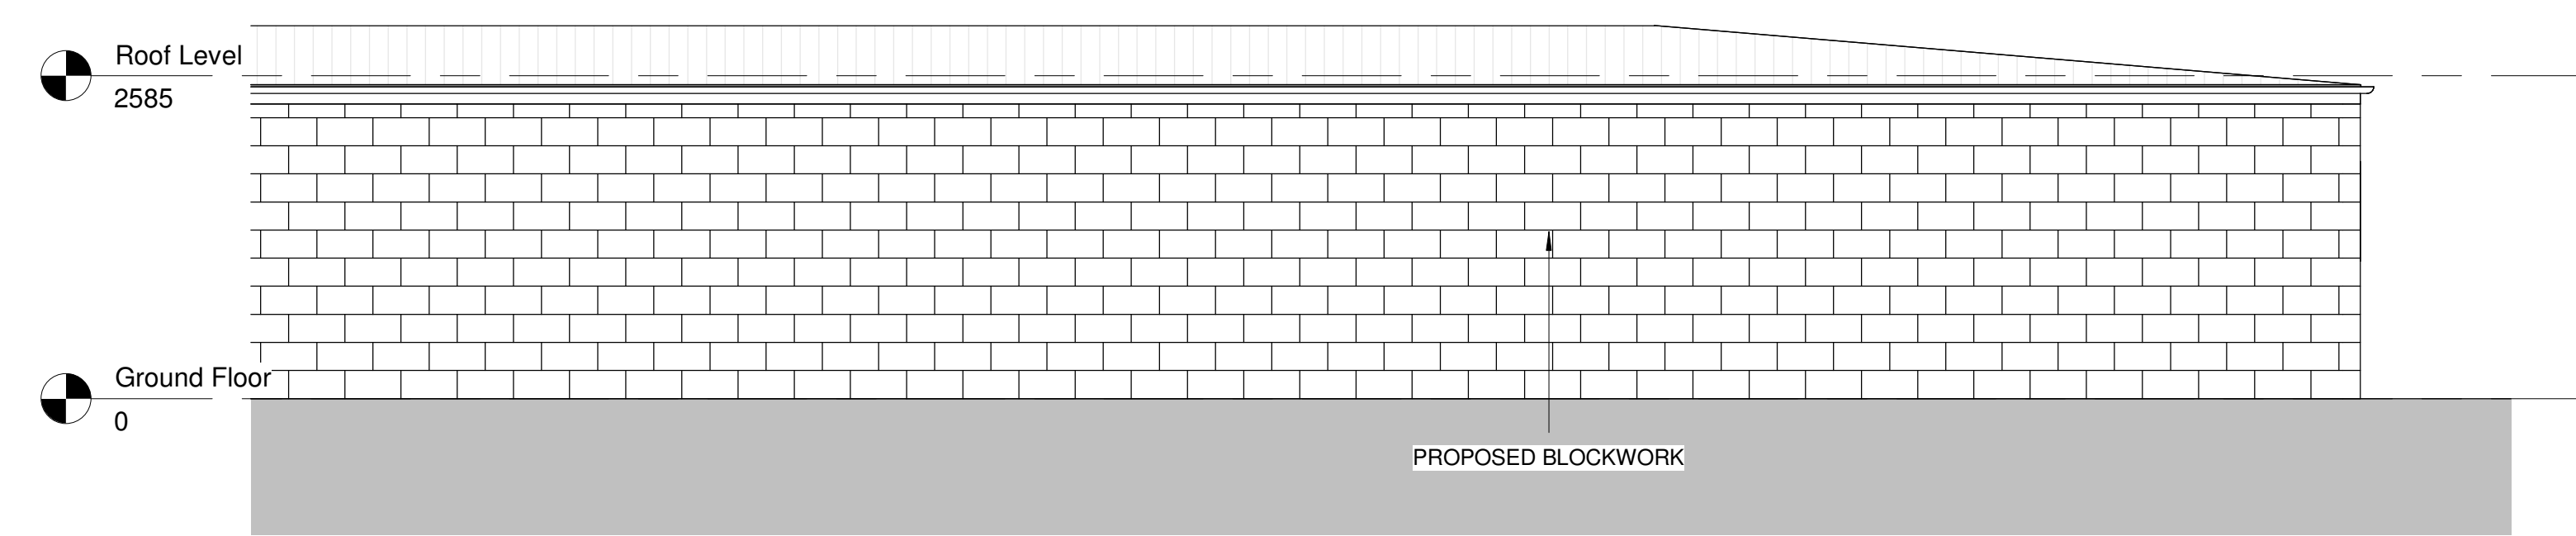


STABLE 2 REAR-ELEVATION

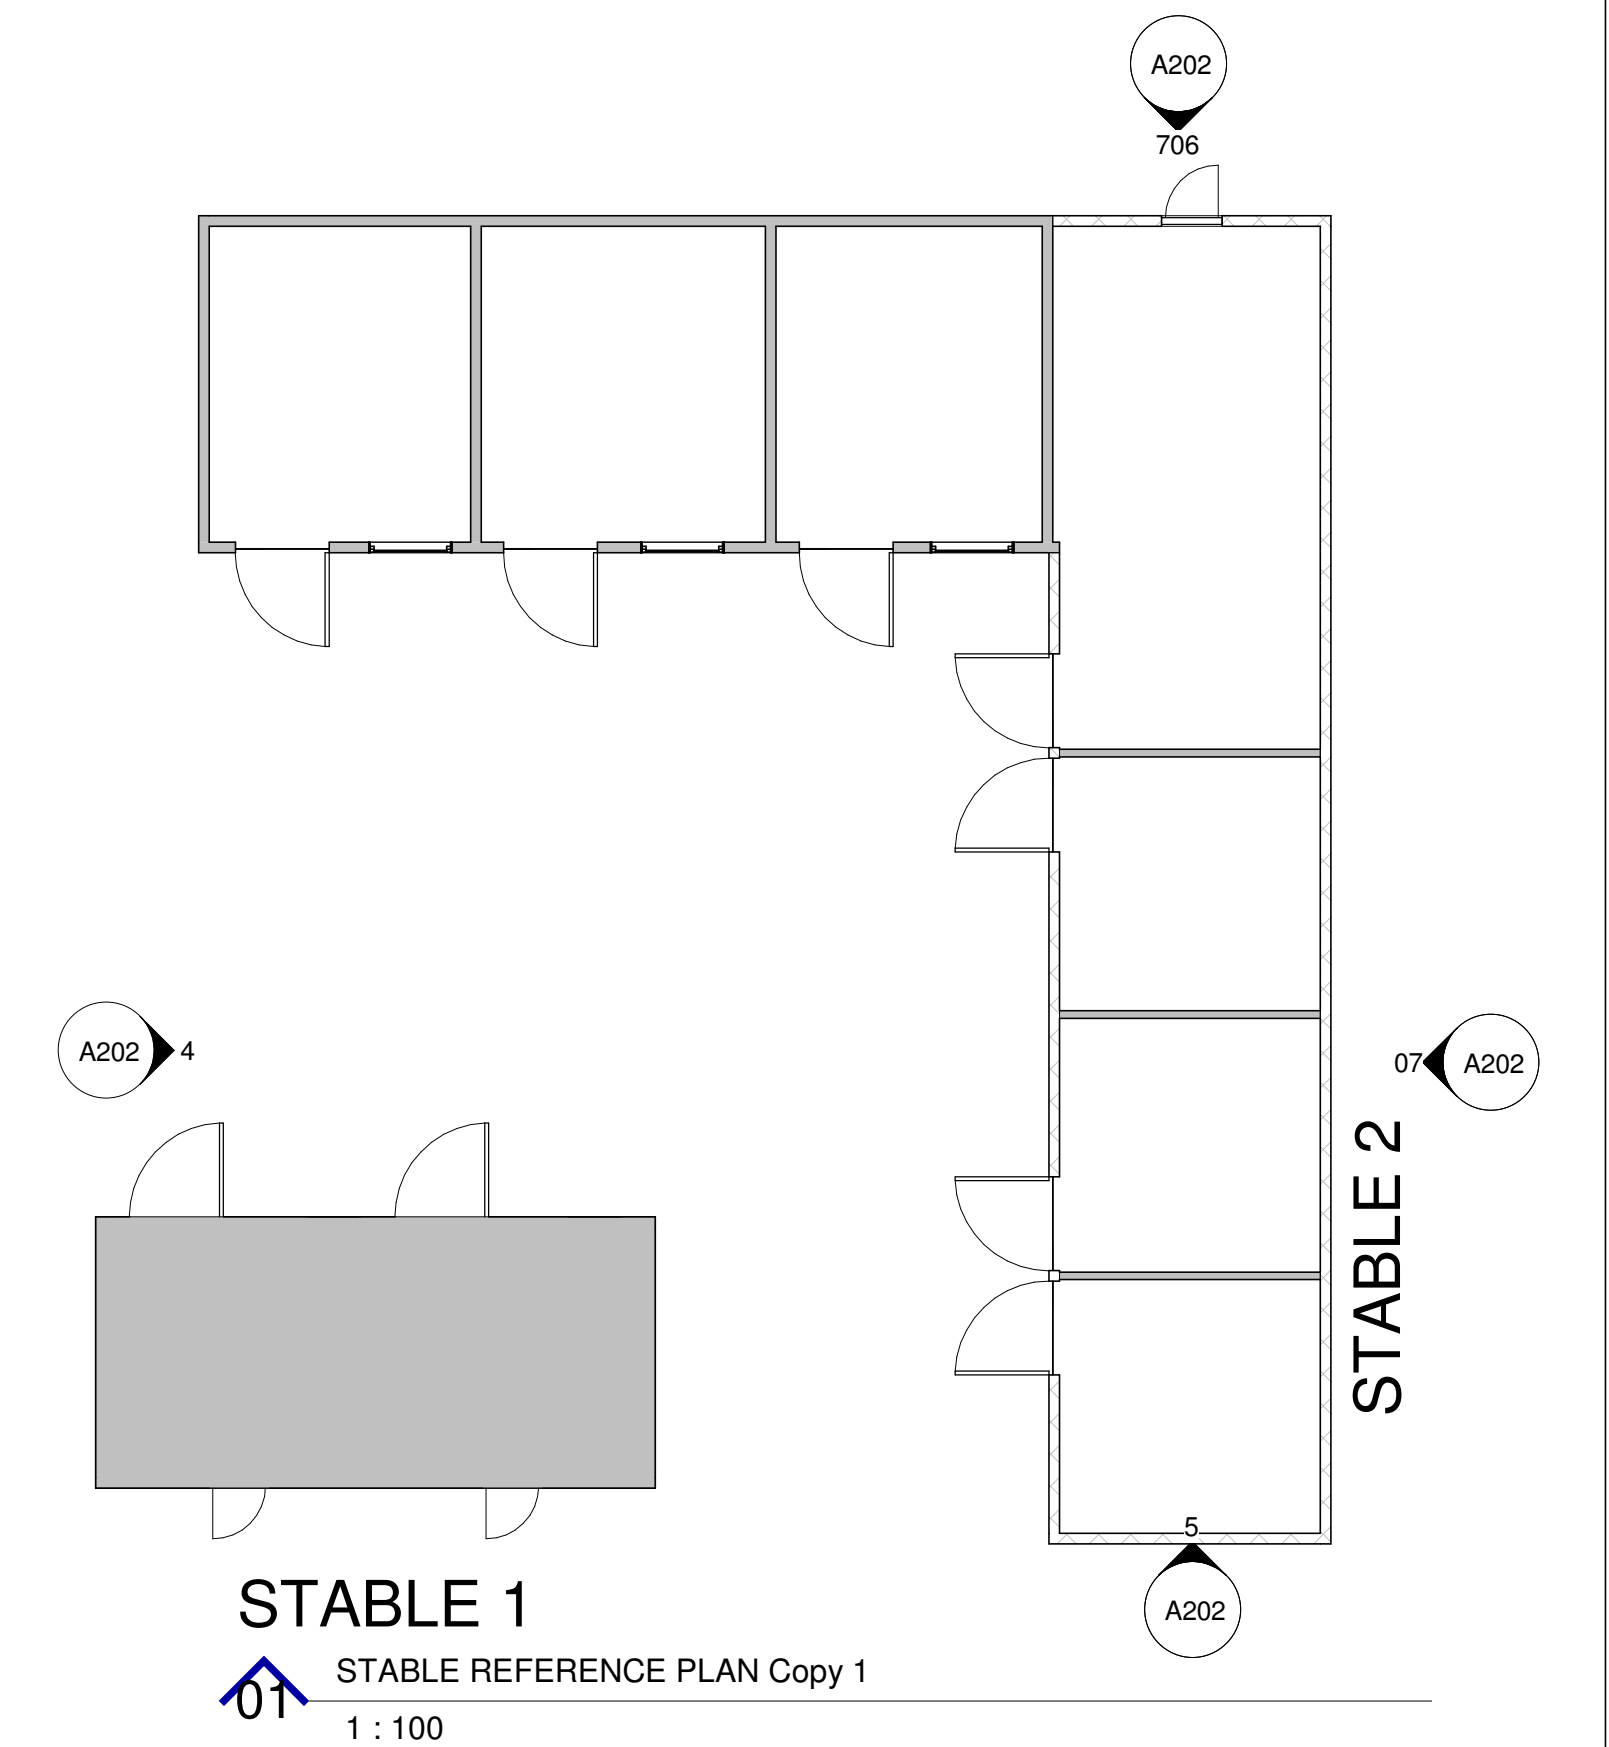

STABLE 1

01 STABLE REFERENCE PLAN Copy 1

1 : 100

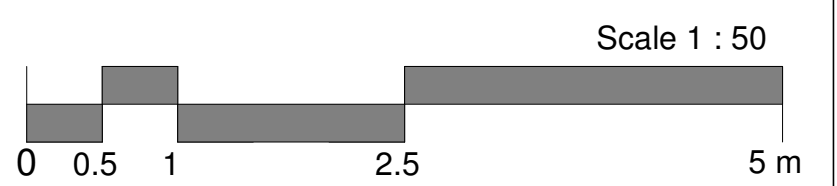

Figured dimensions only to be taken from this drawing.
All contractors must visit the site and be responsible for checking all
setting out dimensions and notifying the architect of any discrepancies
prior to any manufacture or construction work.

ES:

STATUS	PURPOSE OF ISSUE



: info@thehomedesign.co.uk

www.silhouettedesign.co.uk

PROJECT

STABLES RENOVATION

TITLE

STABLE 2 - PROPOSED PLANS AND ELEVATIONS

ADDRESS

21 PARK ROAD
GLOSSOP, SK13 2AH

DRAWN BY

CHECKED BY	DATE
SH	03-05-2023

SCALE (8-A0)

PROJECT NUMBER	2091
----------------	------

DRAWING NUMBER

17/08/2023 14:42:30