


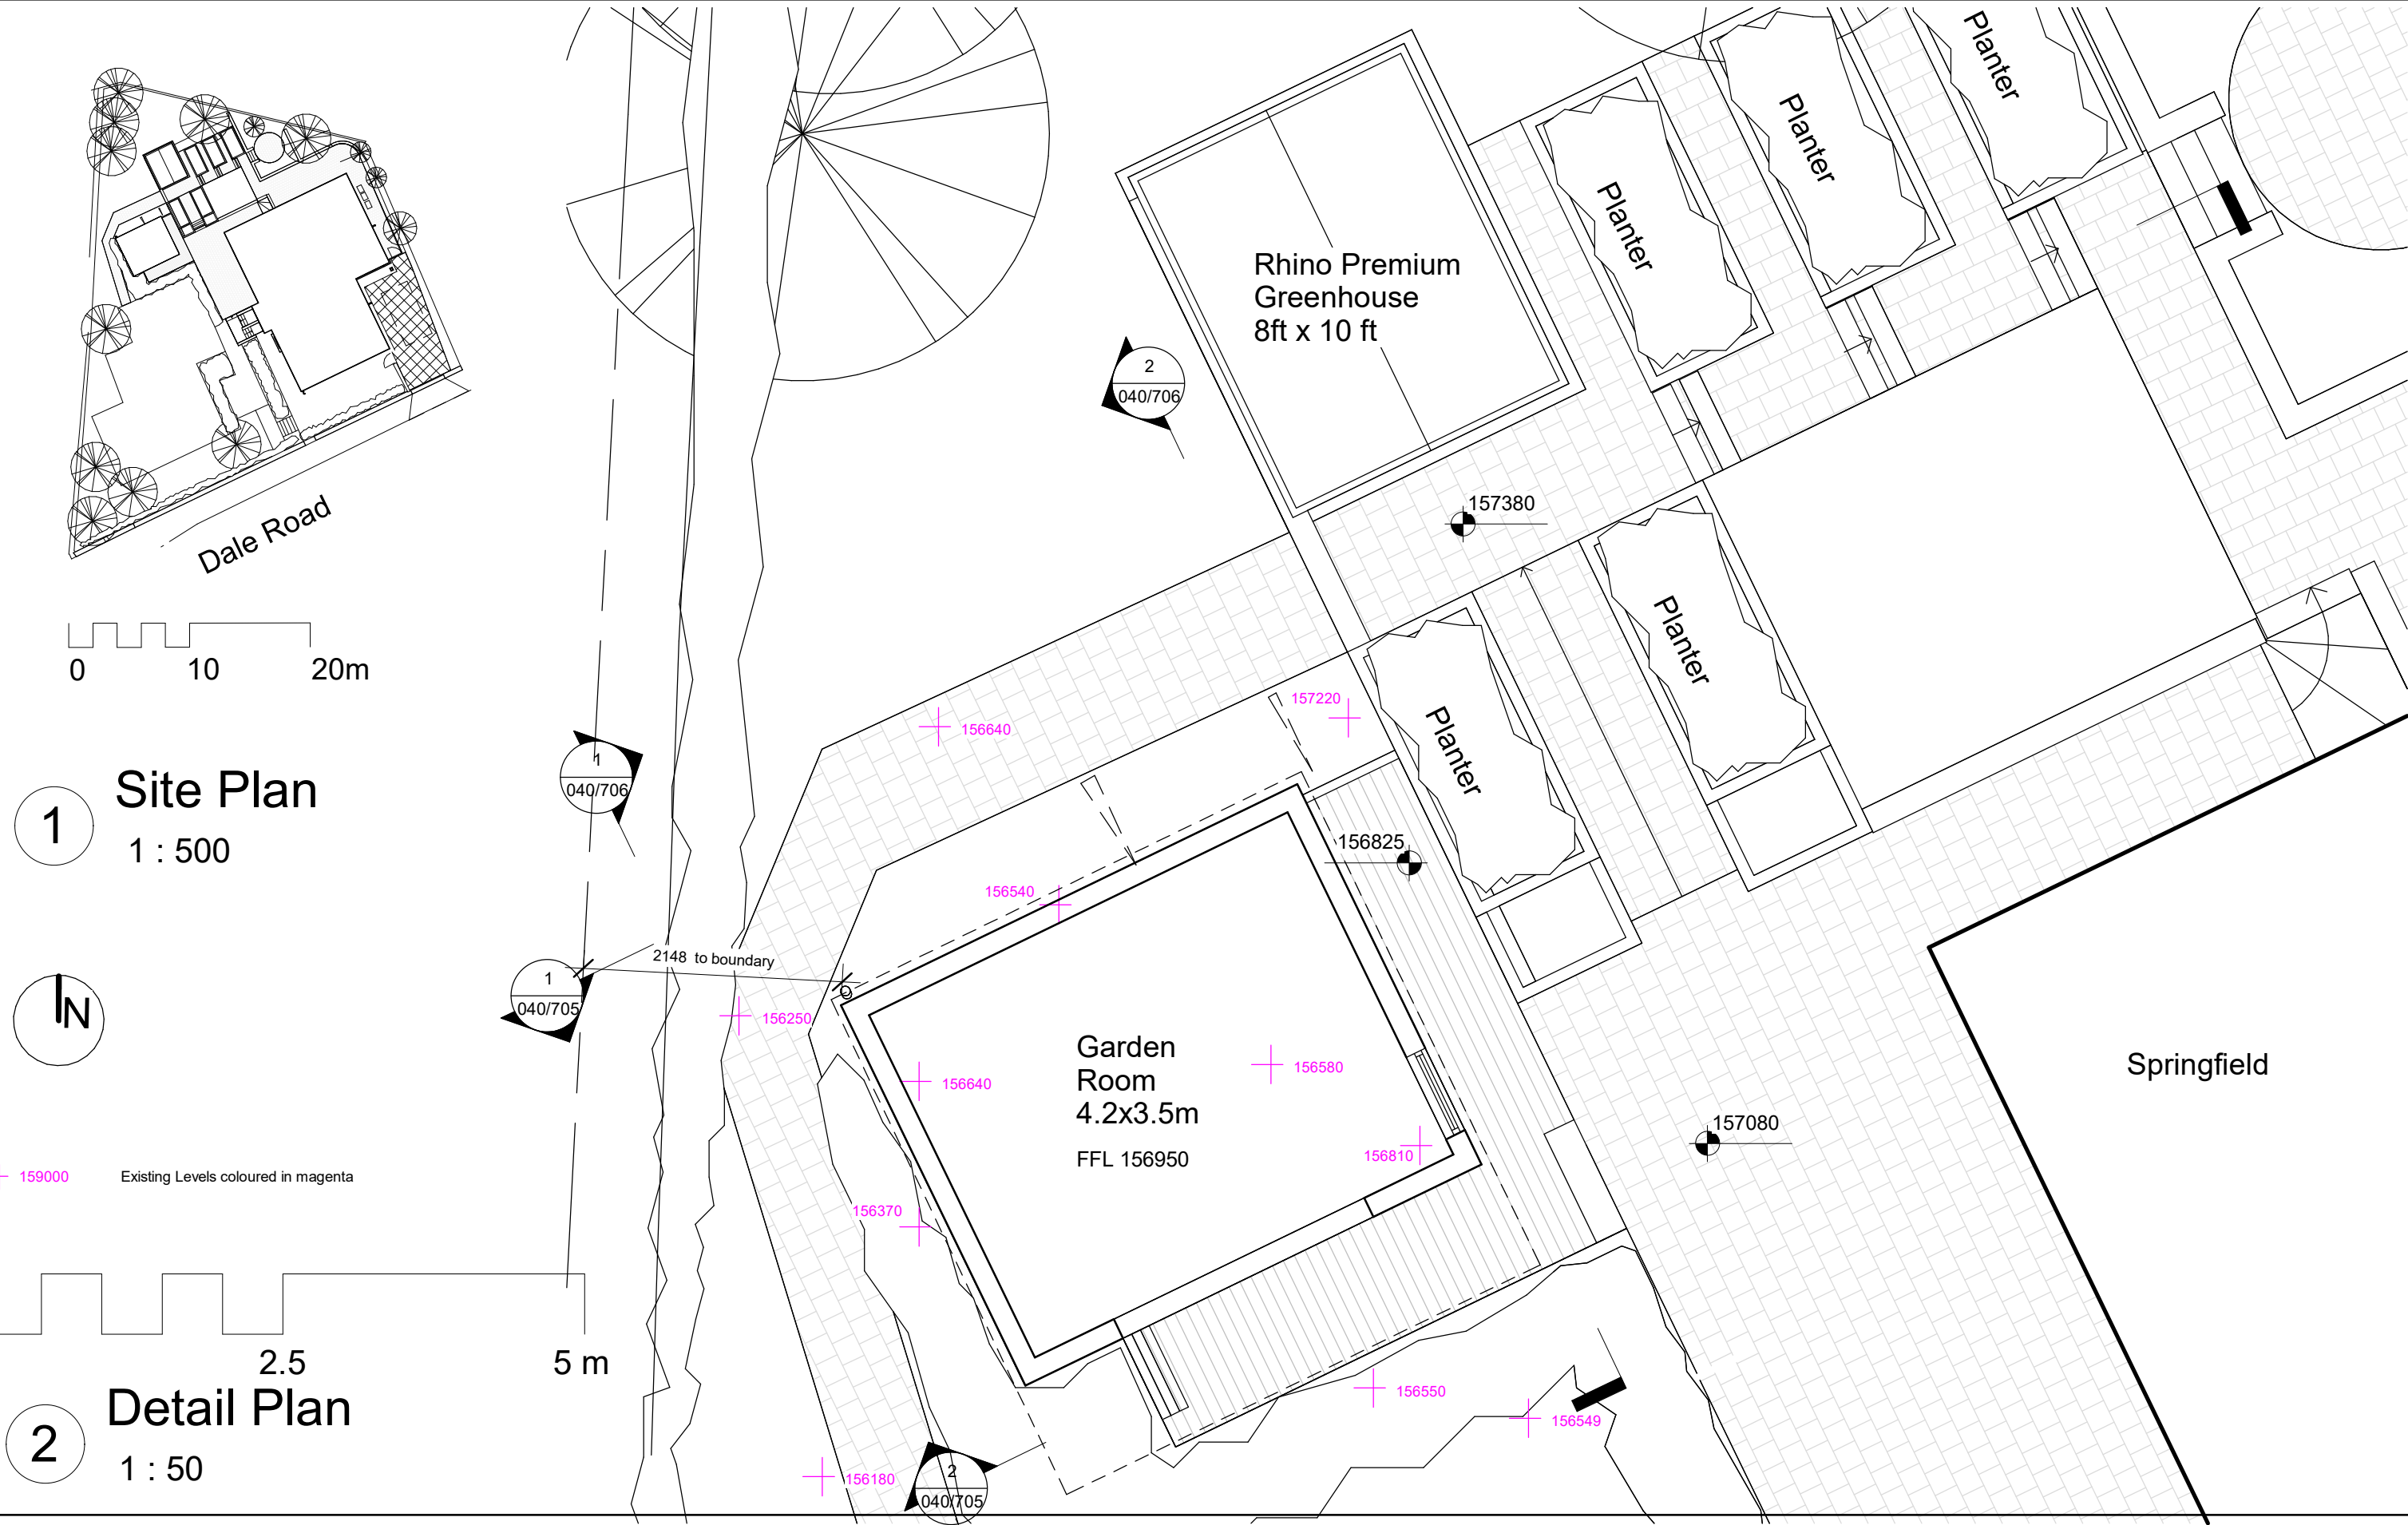

**POULTER**  
**ARCHITECTS**

Profolk, Bank Chambers, STOCKPORT SK1 1AR  
Tel: 07792 116373  
info@poulterarchitects.co.uk  
www.poulterarchitects.co.uk

| Date     | Rev | Revision / author/ checker              |
|----------|-----|-----------------------------------------|
| 28.10.22 | A   | Updated following client comments. JNBP |
| 20.07.23 | B   | Updated following client comments. JNBP |

**NOTES**  
The contractor is responsible for checking dimensions, tolerances and references. Verify any discrepancies with the architect before proceeding with the work.  
Where an item is covered by drawings of different scales the larger scale drawing is to be worked to.  
Construct to figured dimensions only.

|                         |                                  |                 |              |                |          |
|-------------------------|----------------------------------|-----------------|--------------|----------------|----------|
| <b>Purpose of Issue</b> | Planning                         | <b>Drwg. no</b> | 040/700      | <b>Rev</b>     | B        |
| <b>Project</b>          | Springfield                      | <b>Drawn</b>    | JNBP         | <b>Checked</b> |          |
| <b>Drawing</b>          | Outbuildings Proposed Site Plans | <b>Scale</b>    | As indicated | <b>Date</b>    | 10/04/22 |