


SIDE ELEVATION (PROPOSED)

FRONT ELEVATION (PROPOSED)

SIDE ELEVATION (PROPOSED)


REAR ELEVATION (PROPOSED) Scale 1:100

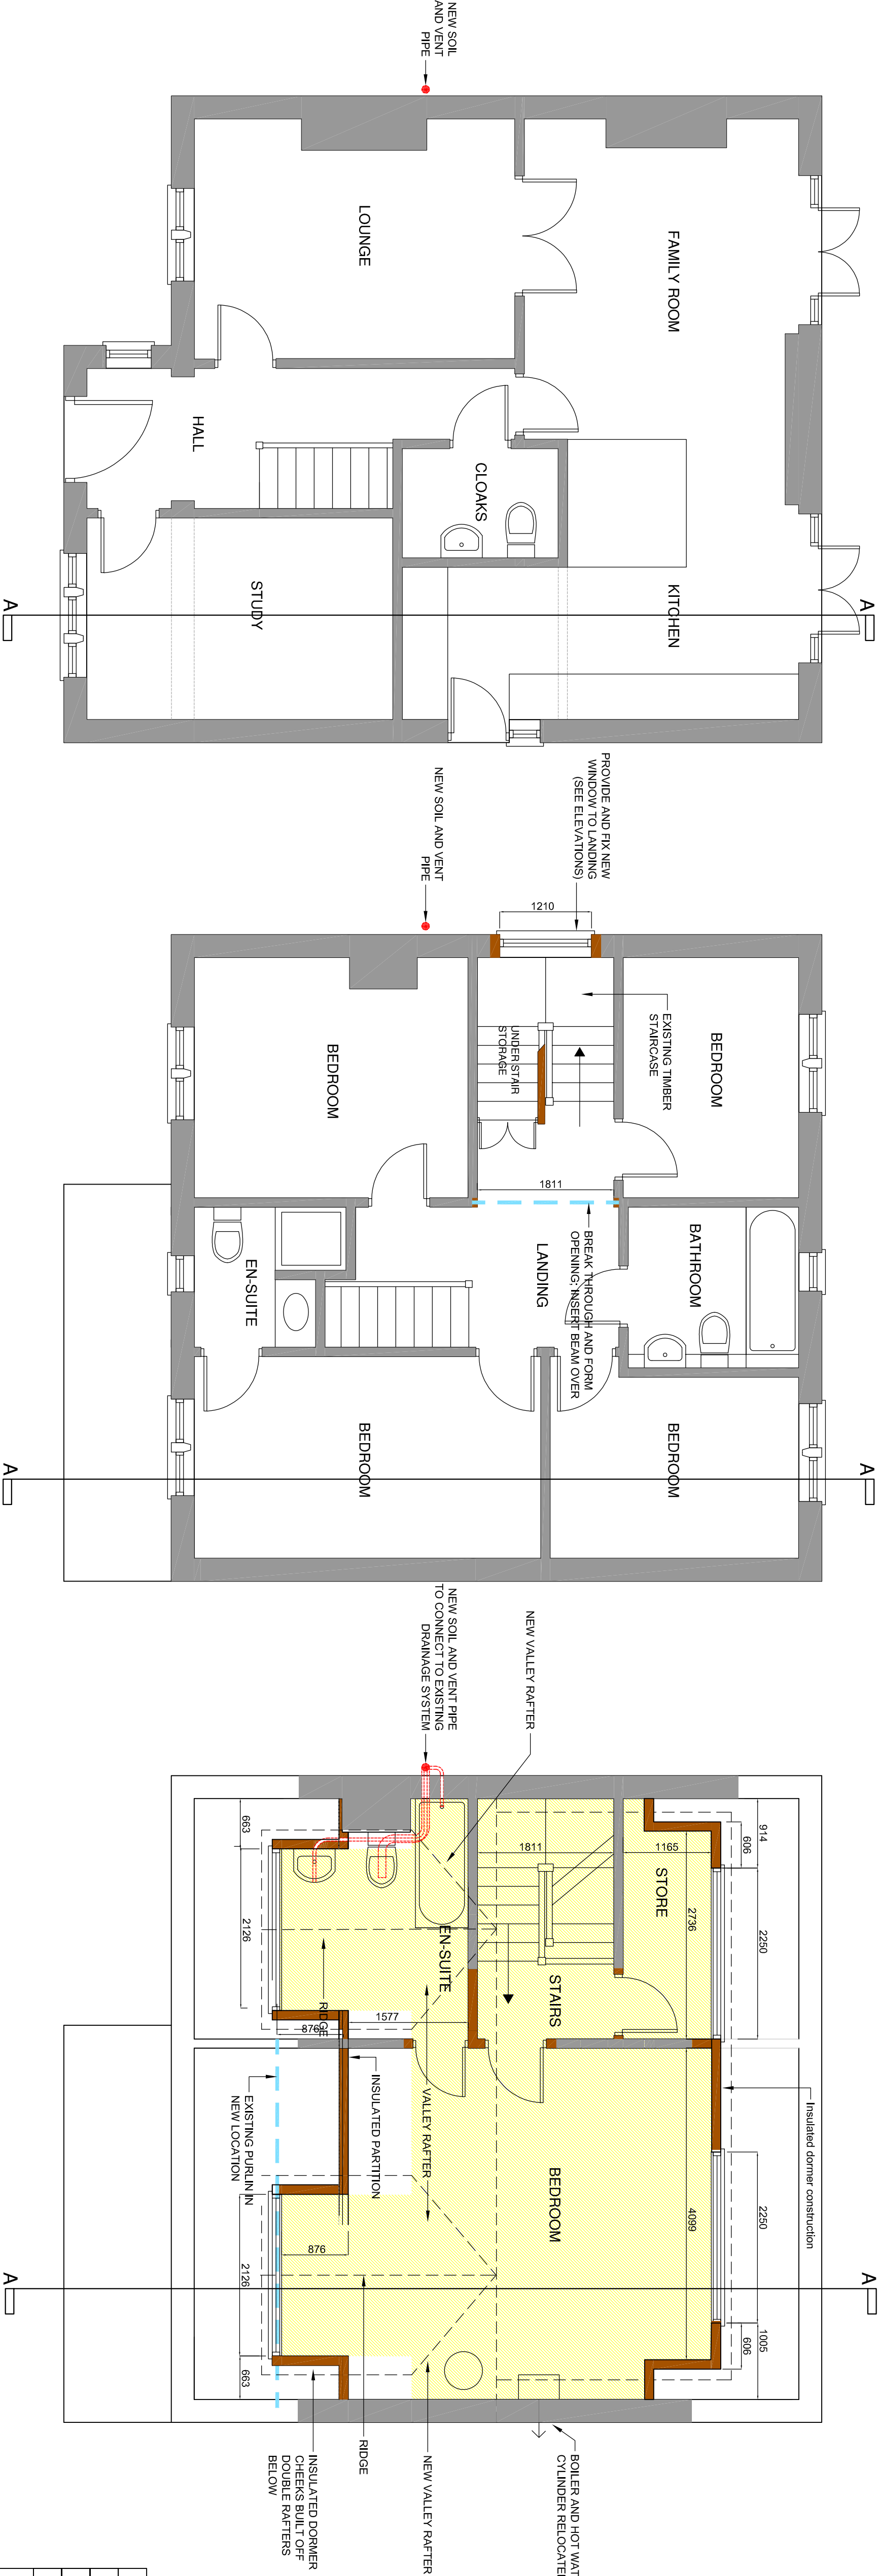

GROUND FLOOR PLAN (EXISTING)


FIRST FLOOR PLAN (EXISTING) Scale 1:50

ATTIC FLOOR PLAN (EXISTING) Scale 1:50

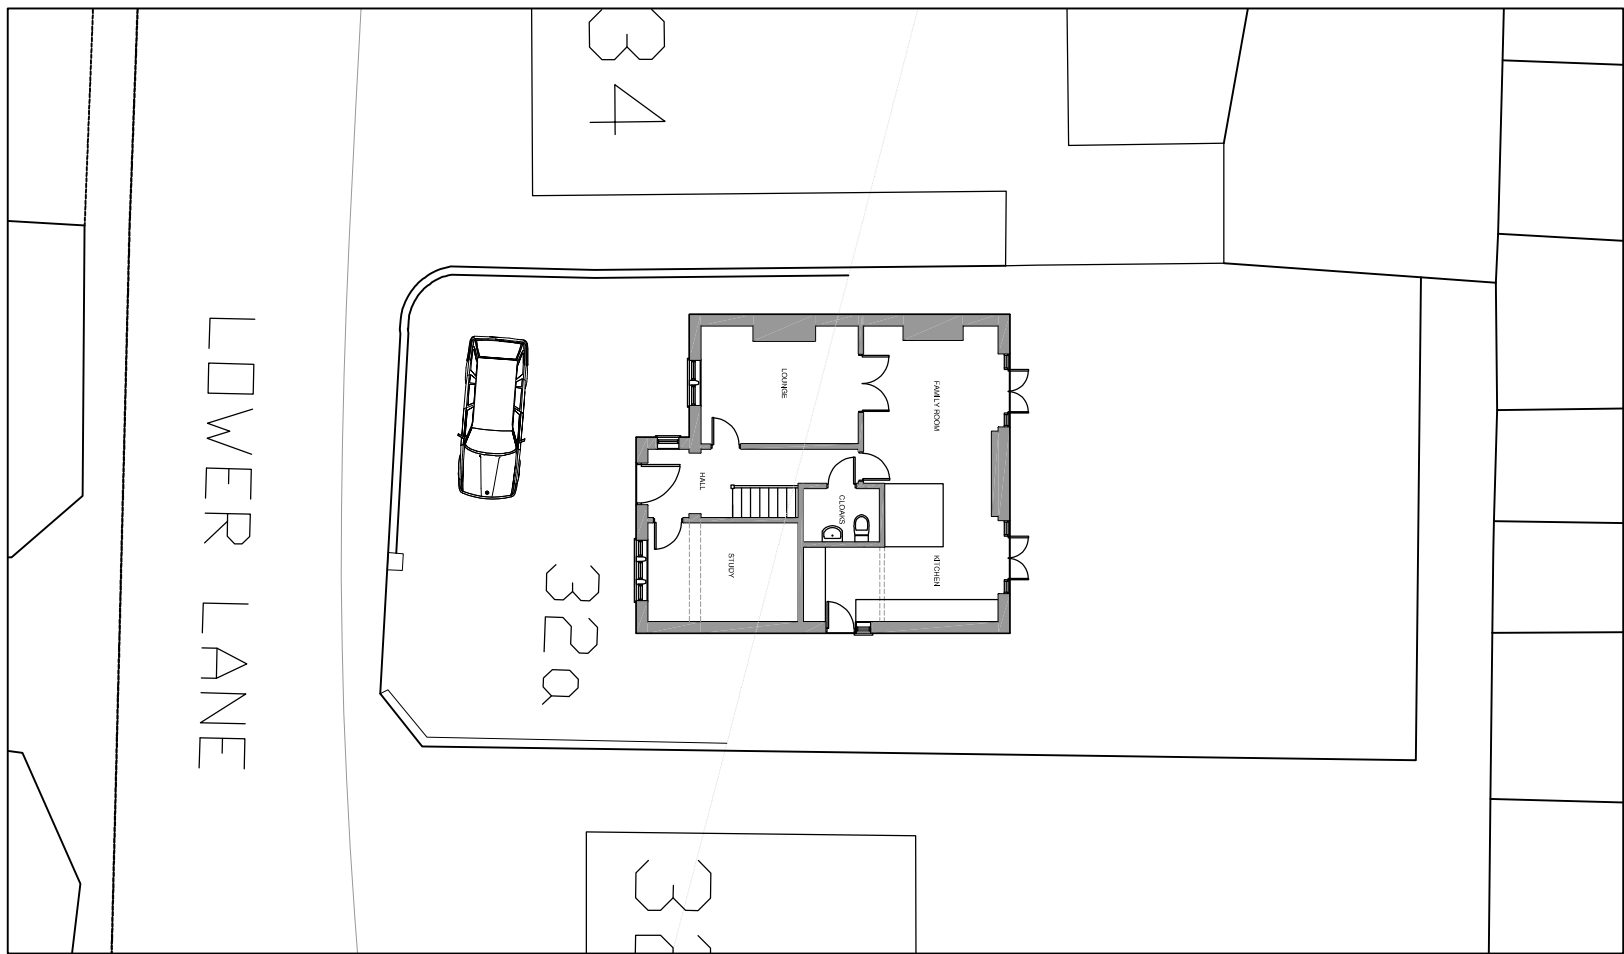

SITE PLAN Scale 1:200

NOTE: ALL DIMENSIONS TO BE CHECKED ON SITE.
WORK MUST NOT BE COMMENCED UNTIL PLANNING PERMISSION OBTAINED.
WORKS CARRIED OUT BEFORE RECEIPT OF THE PERMISSIONS IS
CONSIDERED AT CLIENT'S OWN RISK.

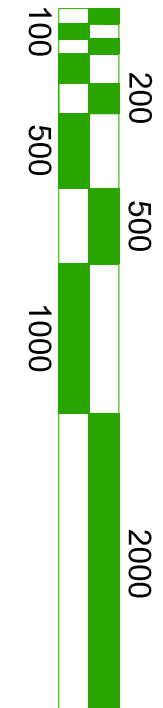

TITLE PLANS AS PROPOSED					
CLIENT MR J. RAYMO					
PROJECT PROPOSED ATTIC CONVERSION					
ADDRESS THE FORGE 32a LOWER LANE, CHINLEY, HIGH PEAK, SK23 6BD.					
ARCHITECTURAL SOLUTIONS LTD Building Design and Planning Consultants.		MARPLE STOCKPORT Email: architectural@mlworld.com Telephone 0161-448-8766 Mobile 0782 3322338			
SCALE As indicated at (A1)	DATE FEB 2019	JOB NO 2930/02b			