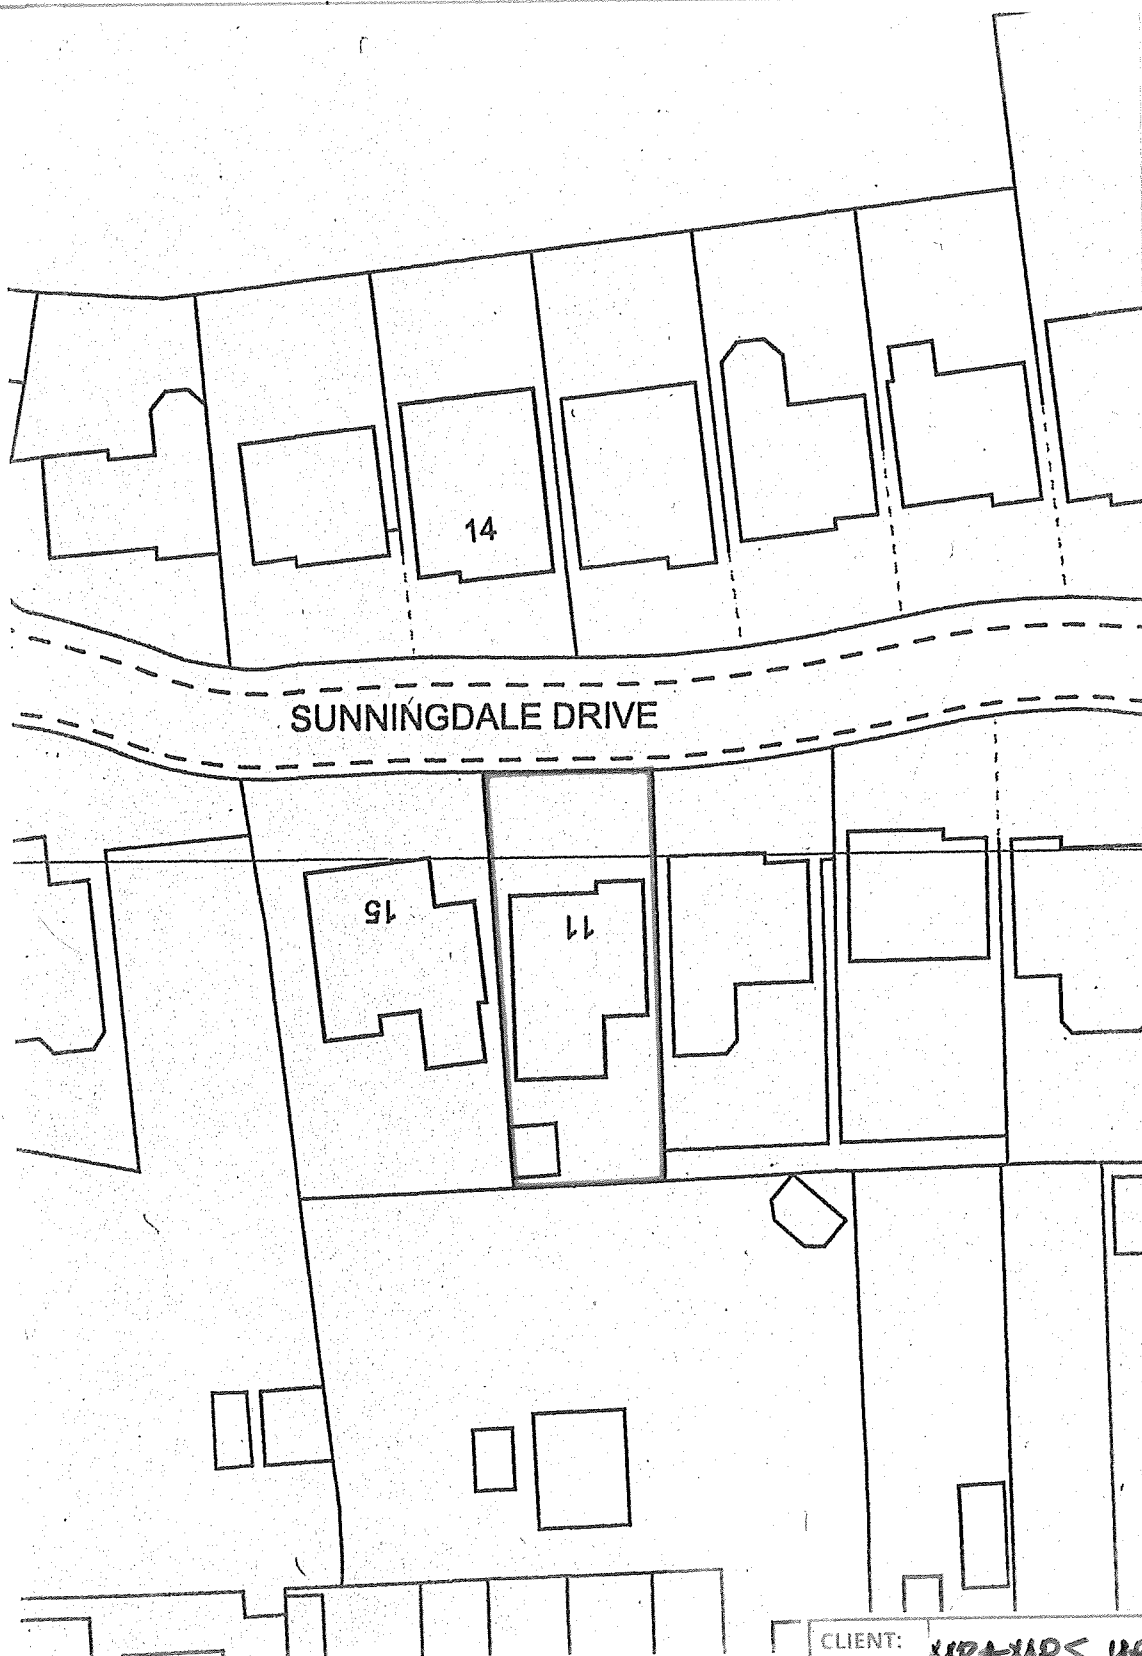


CLIENT:	MR & MRS URWIN	
PROJECT:	11 SUNNINGDALE DRIVE, GLOSSOP	
TITLE:	SITE PLAN.	
A P DESIGN ARCHITECTS AND PLANNING CONSULTANTS 4 KINDER VIEW, NEW MILLS, HIGH PEAK, SK22 4DB TEL: 01663 742169 MOB: 0781 461 2970		
SCALE:	DRAWING NO:	REV:
1:500	05	