




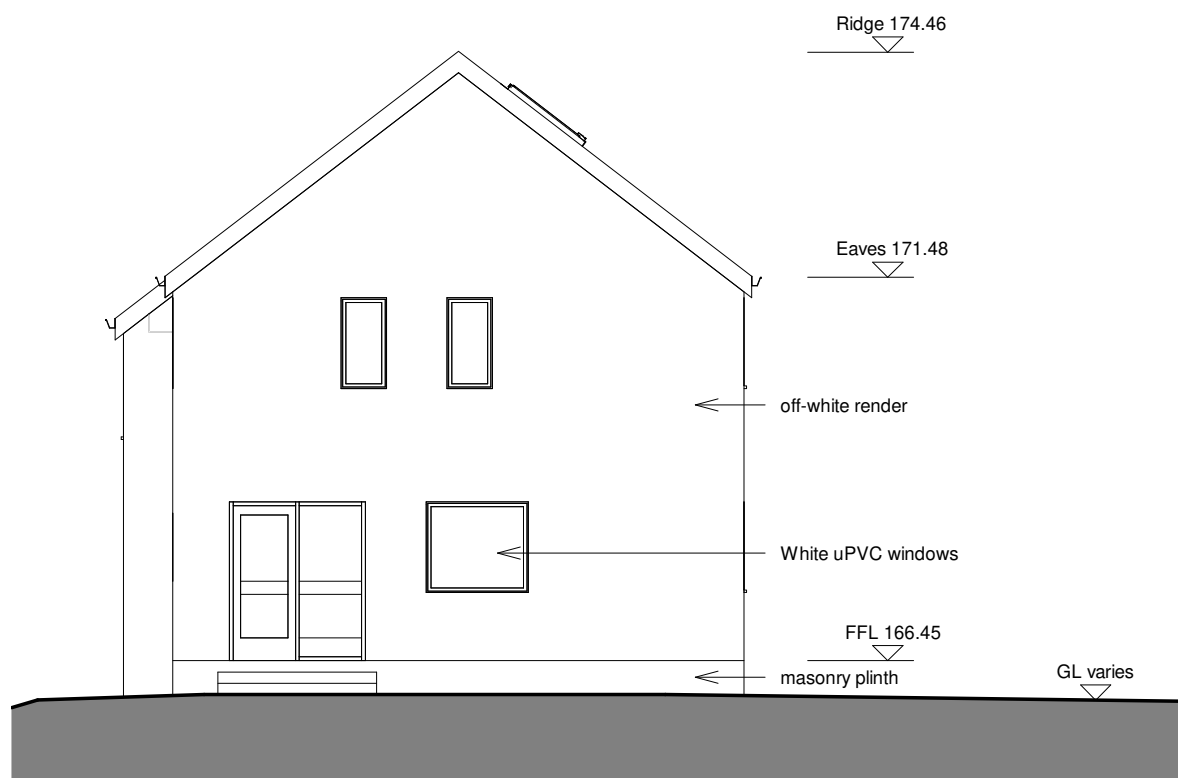


1 Existing Front Elevation
1 : 100

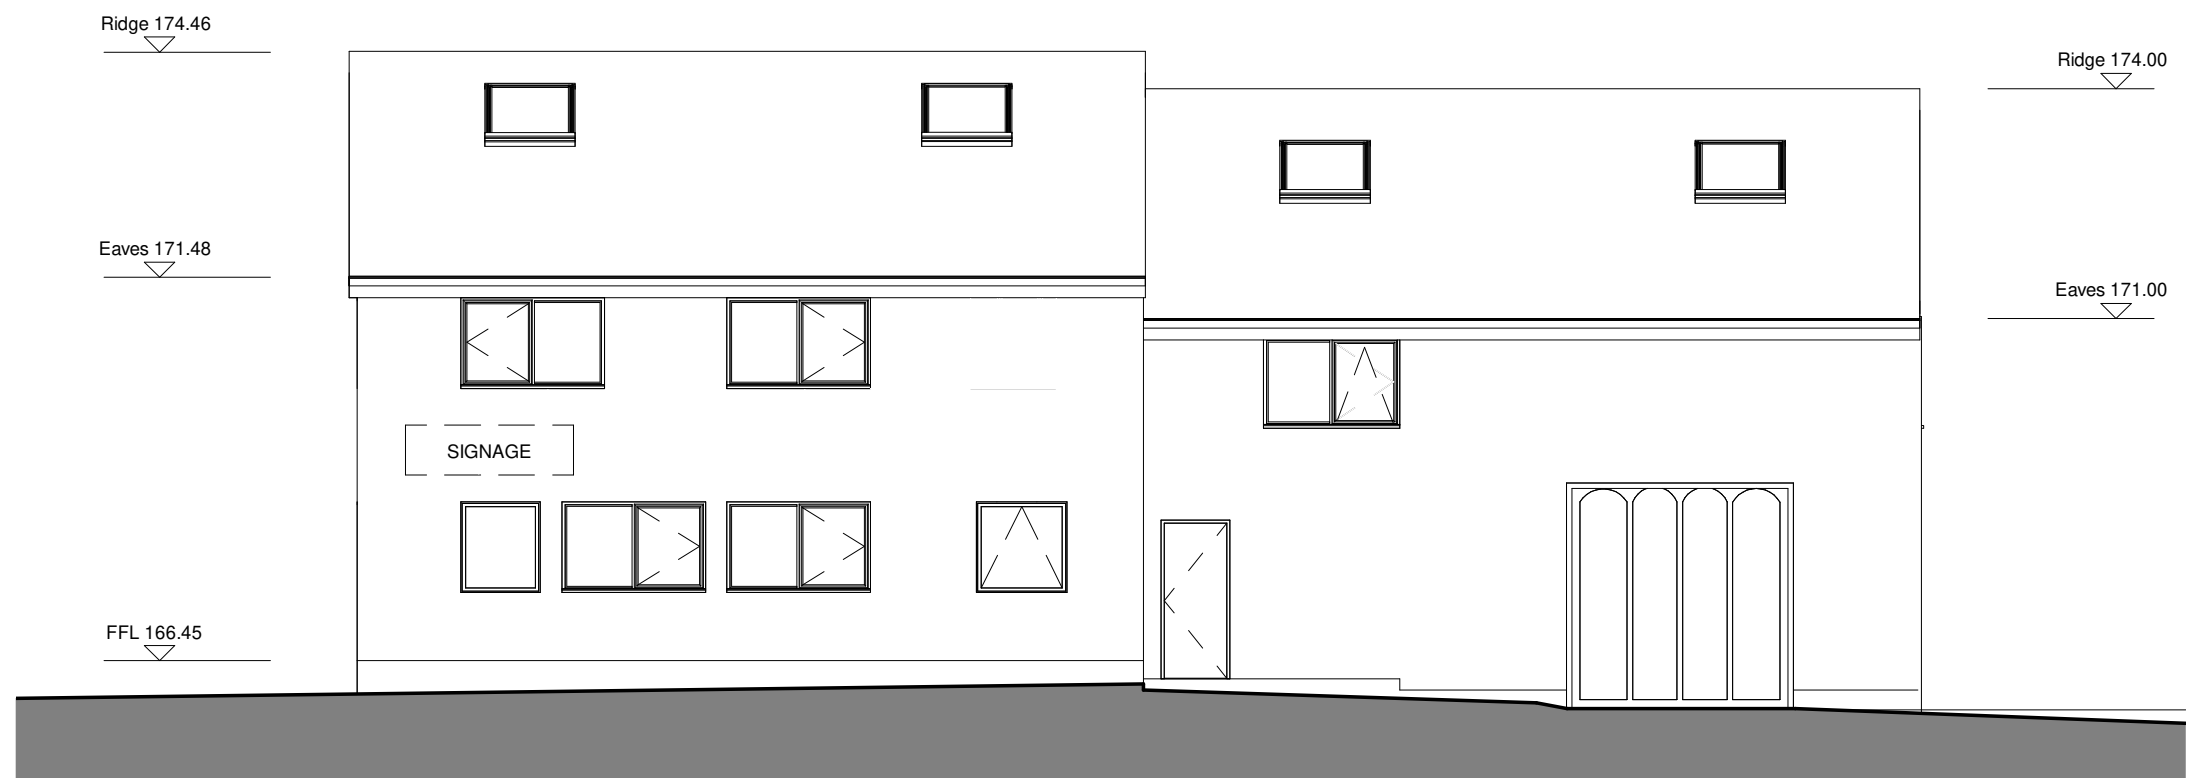

2 Existing Side Elevation 1
1 : 100

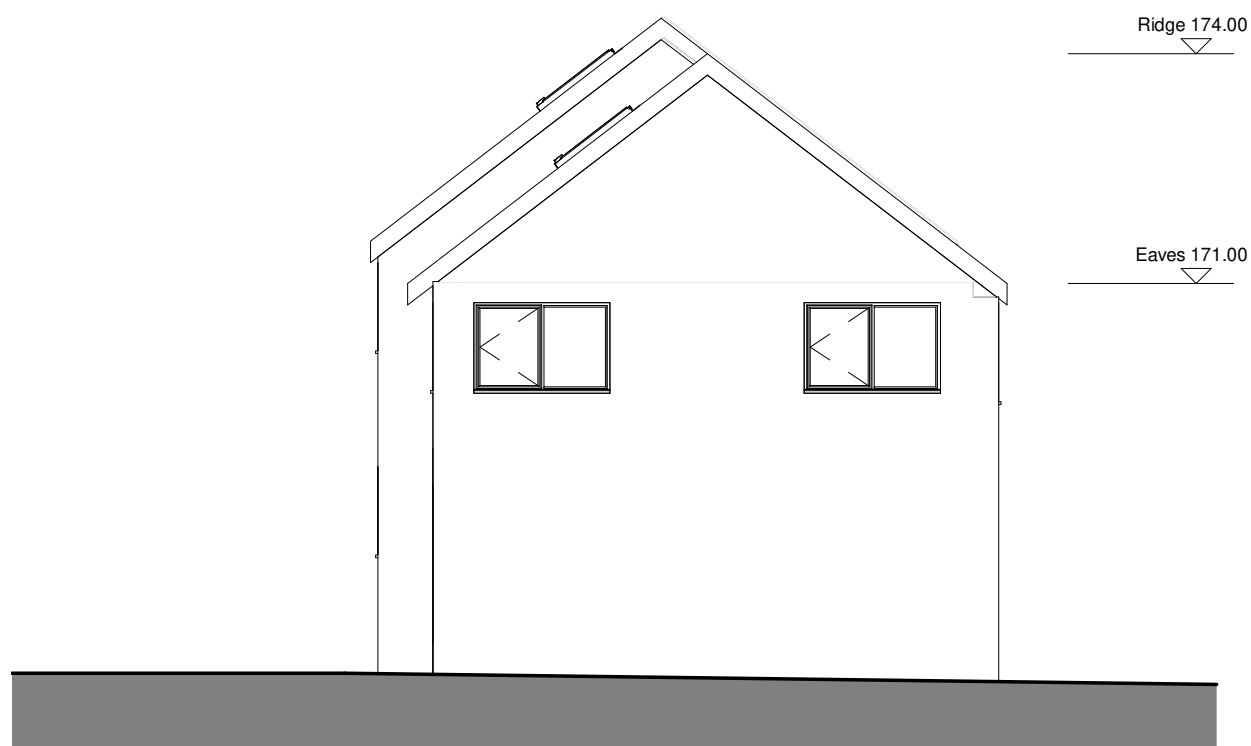

3 Existing Rear Elevation
1 : 100

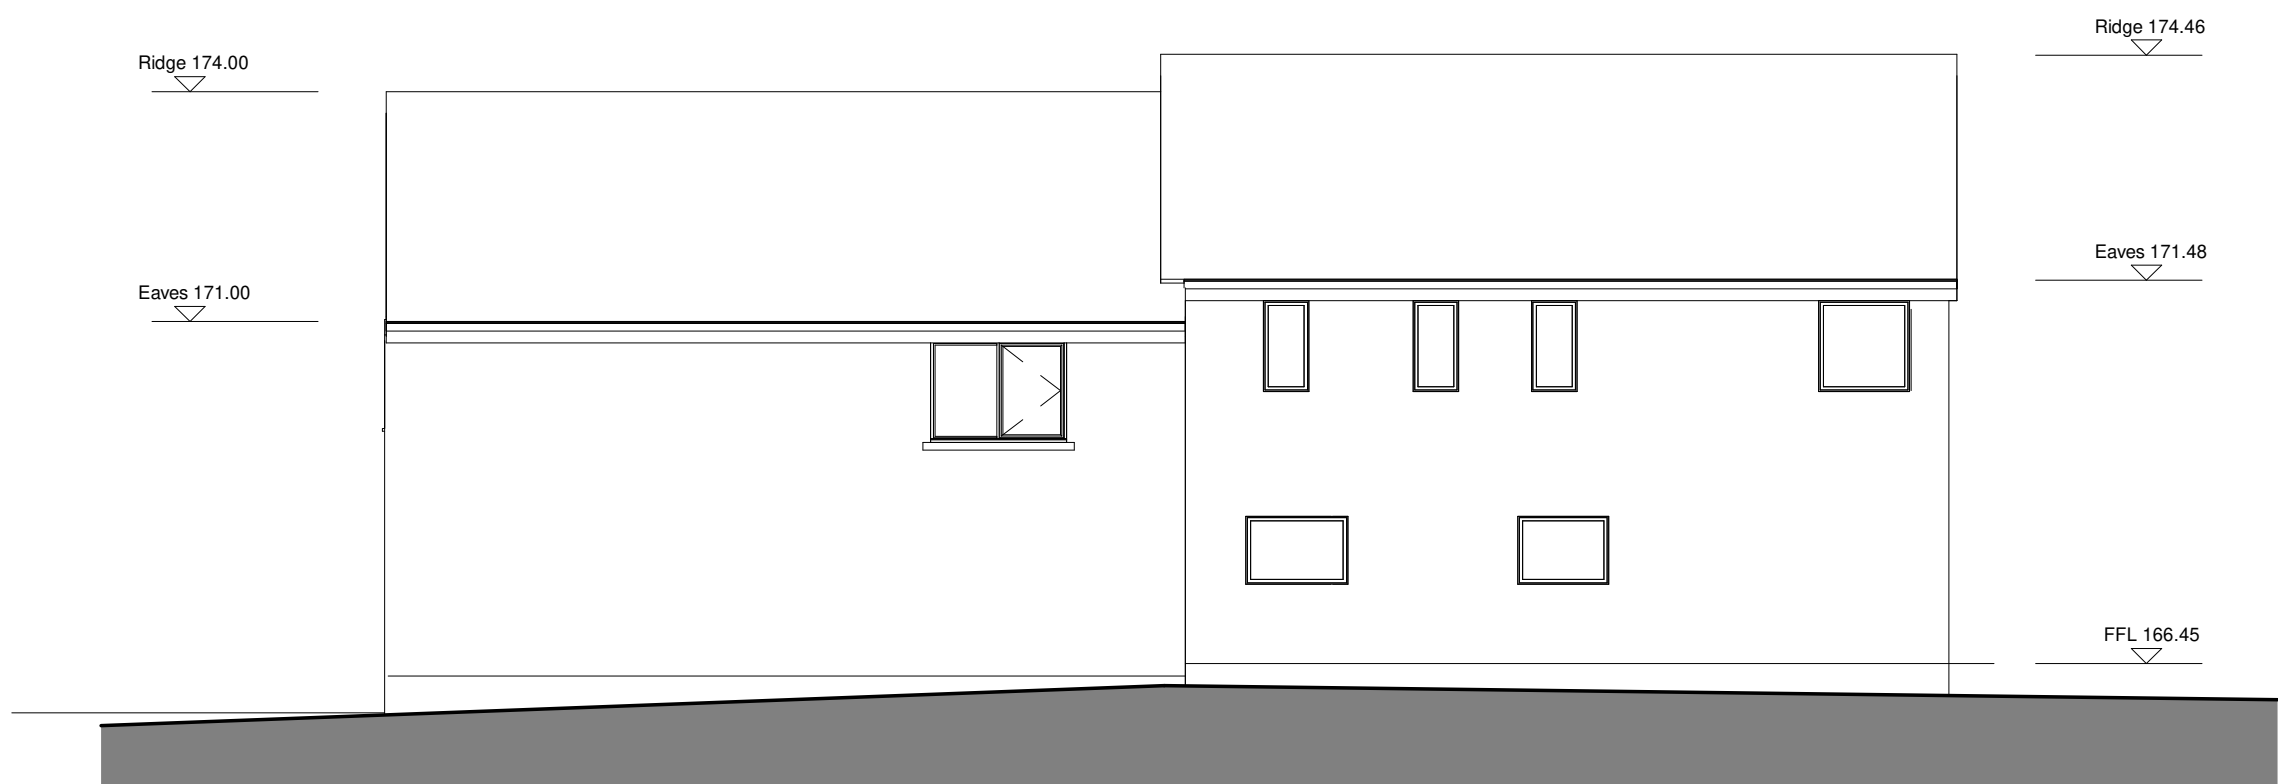

4 Existing Side Elevation 2
1 : 100

Notes:

- This drawing is copyright.
- Contractors are advised to check dimensions with the architect before setting out on site.
- This drawing is to be read in conjunction with all other relevant drawings.
- All discrepancies on this drawing are to be reported to the architect.
- Do not modify any element of this drawing.
- Use drawing only for purpose(s) issued.



Project: Kuranda House	Date: May 2023	Scale @ A2: 1 : 100
Client: Brett McLellan	Drawing Title: Existing Elevations	
Purpose: PLANNING	Drawing number: EX(20)01	Revision: 1