


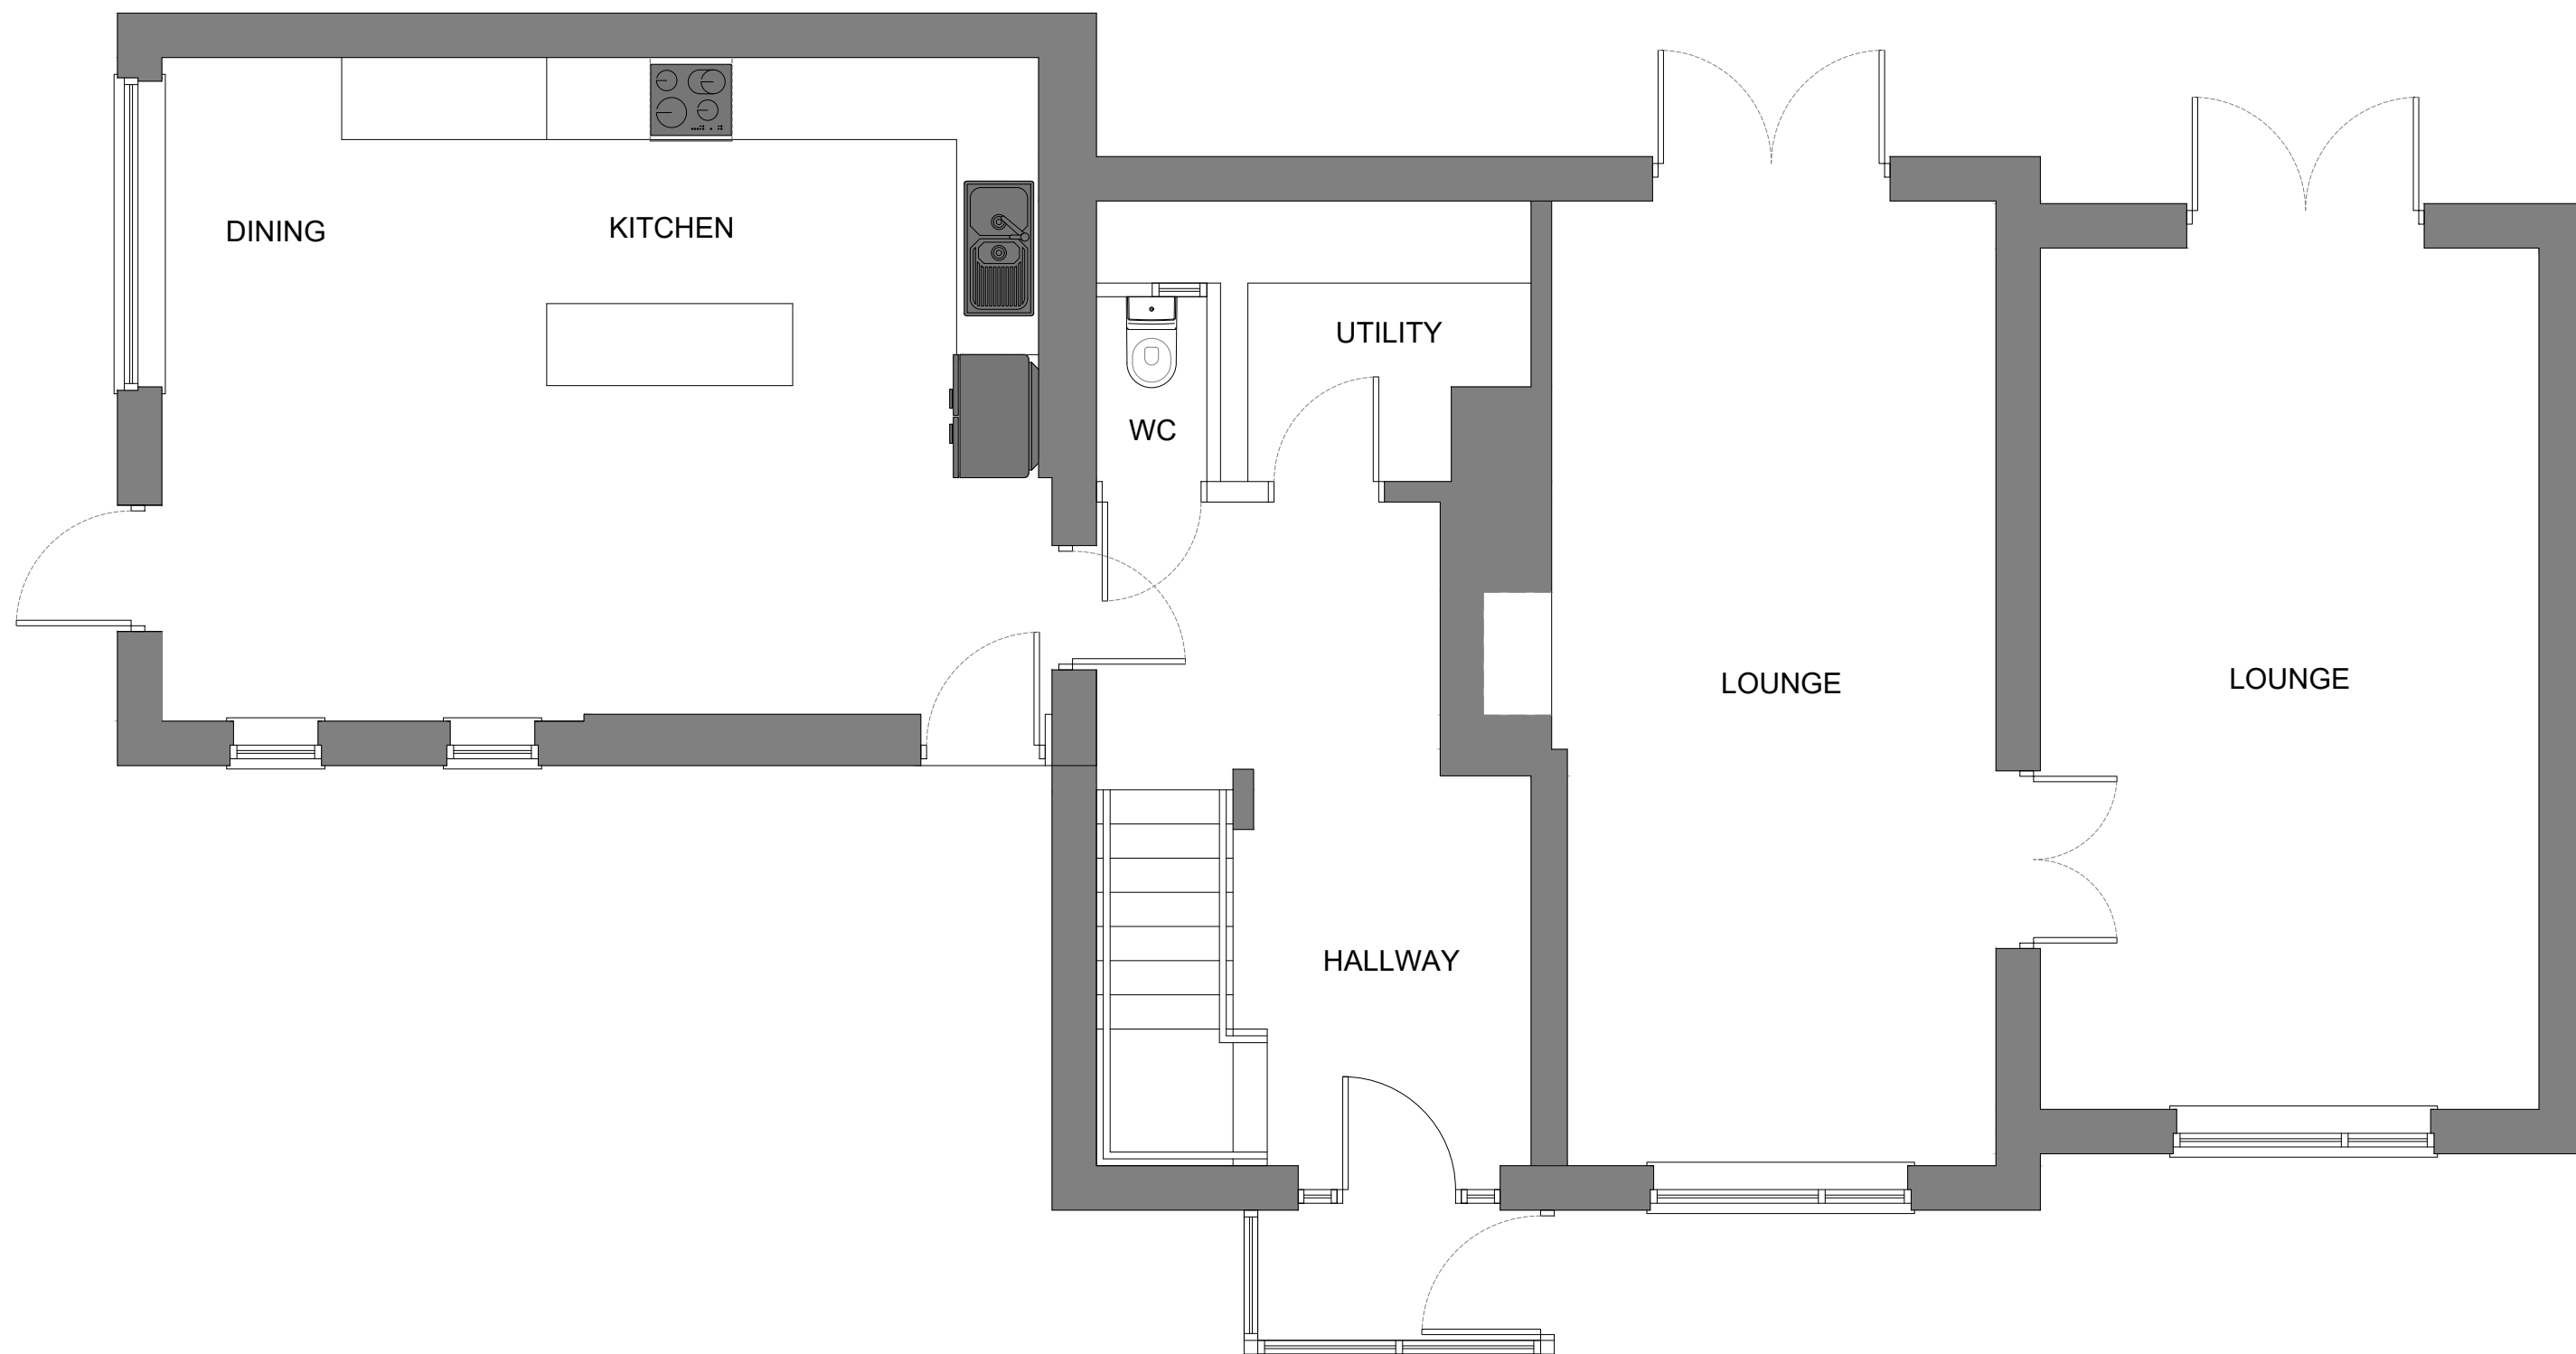

A	FIRST ISSUE	IGS	29.07.23
REV	DESCRIPTION	BY	DATE

 Phoenix Architectural Services	PROJECT	PROPOSED CONVERSION 2a PENNINE ROAD GLOSSOP	TITLE EXISTING GROUND FLOOR PLAN	DRAWN I STEVENSON	DRG No. 01
	CLIENT	PARKWOOD CARE		DATE 29.07.23	
				SCALE 1:50 (A3)	AMENDMENT A