


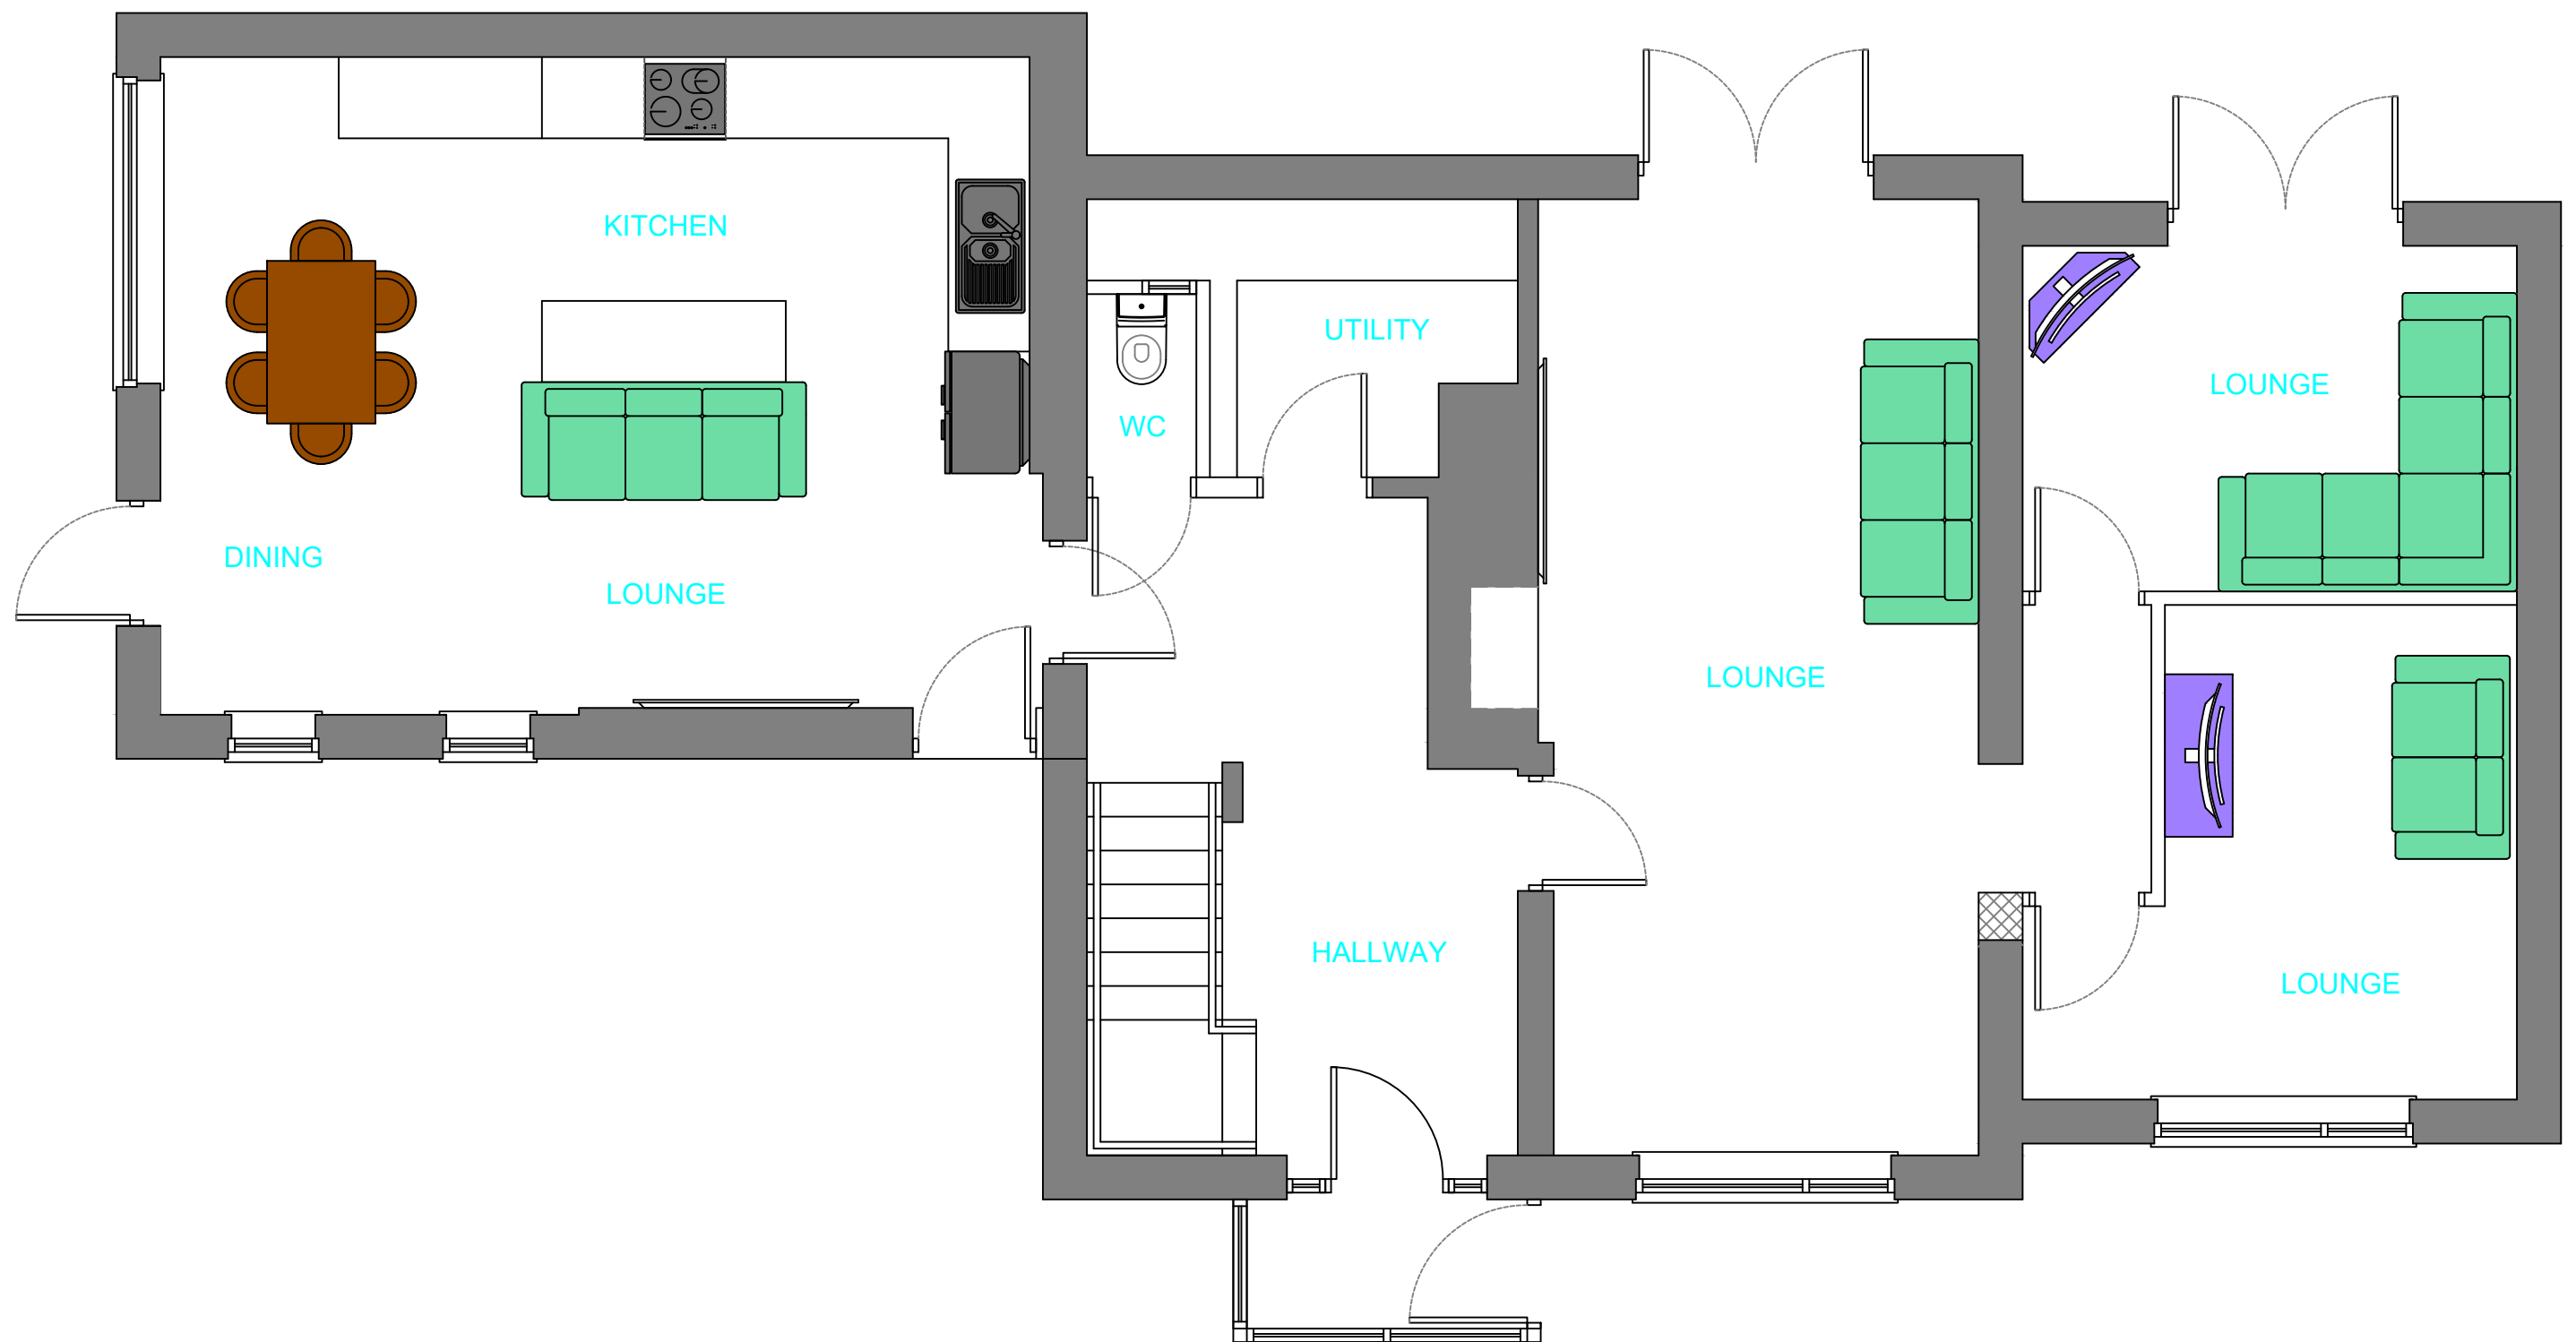

					PROJECT	PROPOSED CONVERSION 2a PENNINE ROAD GLOSSOP	TITLE PROPOSED GROUND FLOOR PLAN	DRAWN I STEVENSON	DRG No.
					CLIENT	PARKWOOD CARE		DATE 29.07.23	03
								SCALE 1:50 (A3)	AMENDMENT A
REV	DESCRIPTION	BY	DATE						