


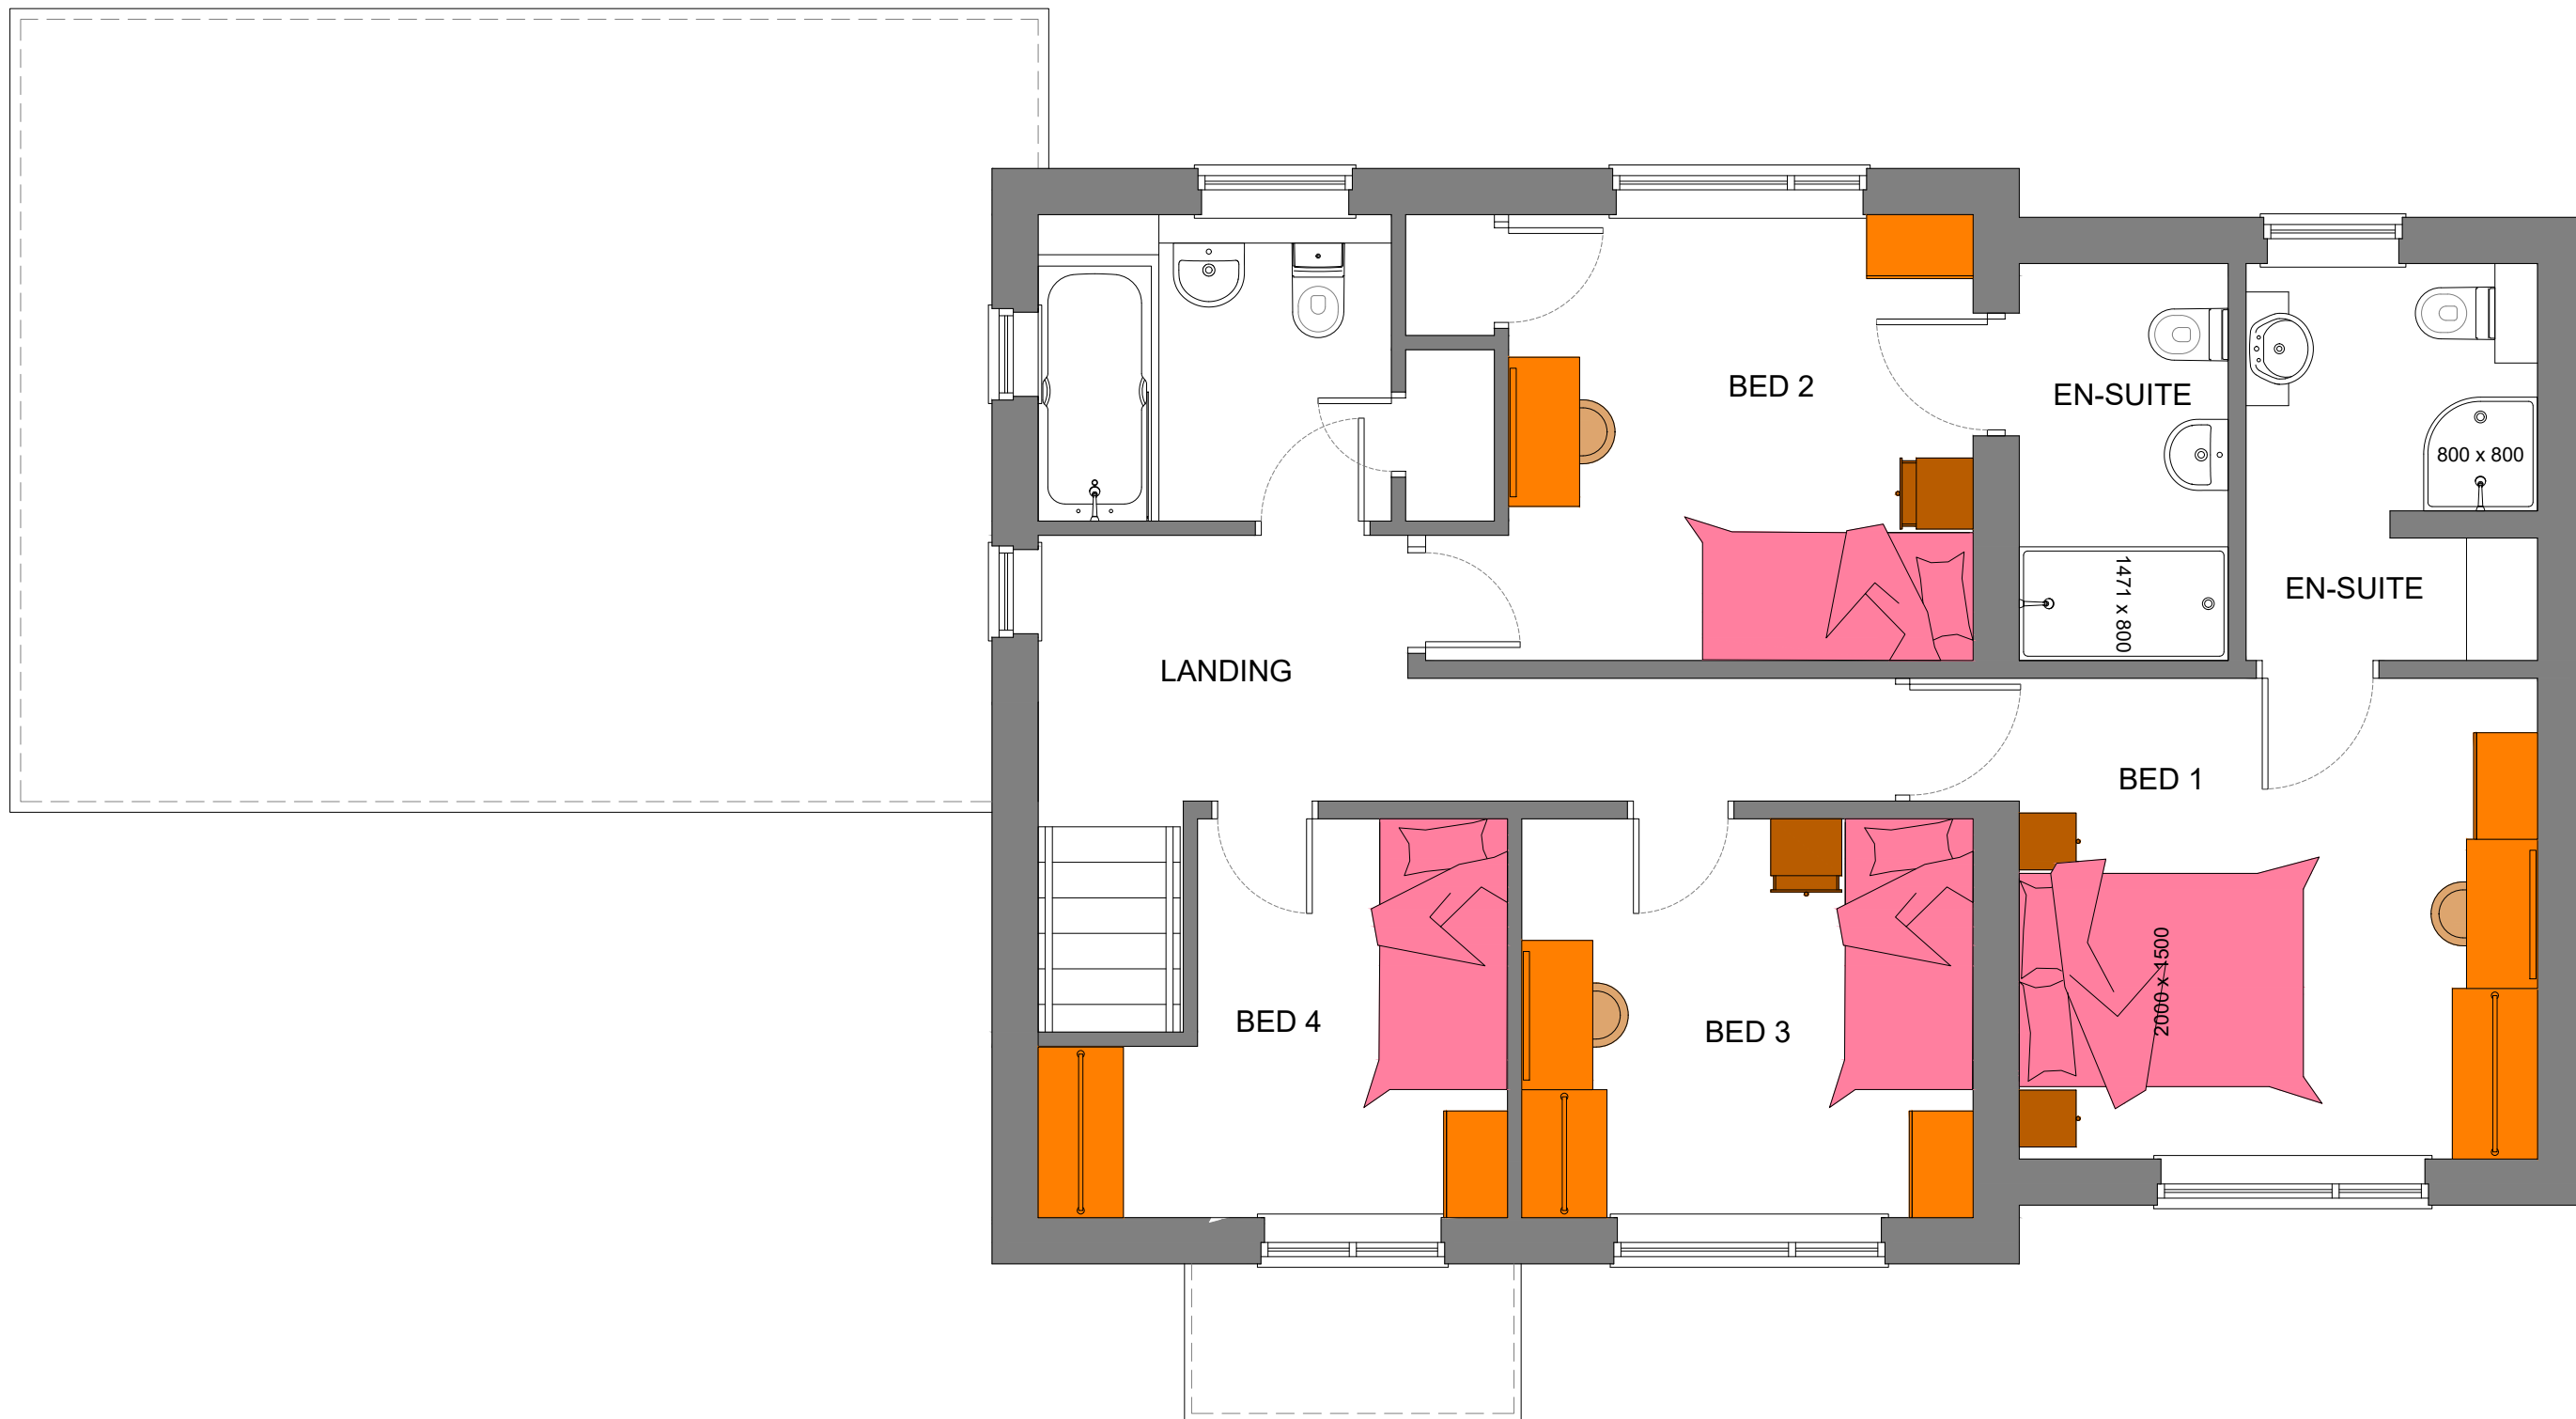

A	FIRST ISSUE	IGS	29.07.23
REV	DESCRIPTION	BY	DATE



Phoenix
Architectural
Services

PROJECT	PROPOSED CONVERSION 2a PENNINE ROAD GLOSSOP	TITLE	PROPOSED FIRST FLOOR PLAN	DRAWN I STEVENSON	DRG No.
CLIENT	PARKWOOD CARE			DATE 29.07.23	04
				SCALE 1:50 (A3)	AMENDMENT A