





PROPOSED SOUTH FACING FRONT ELEVATION

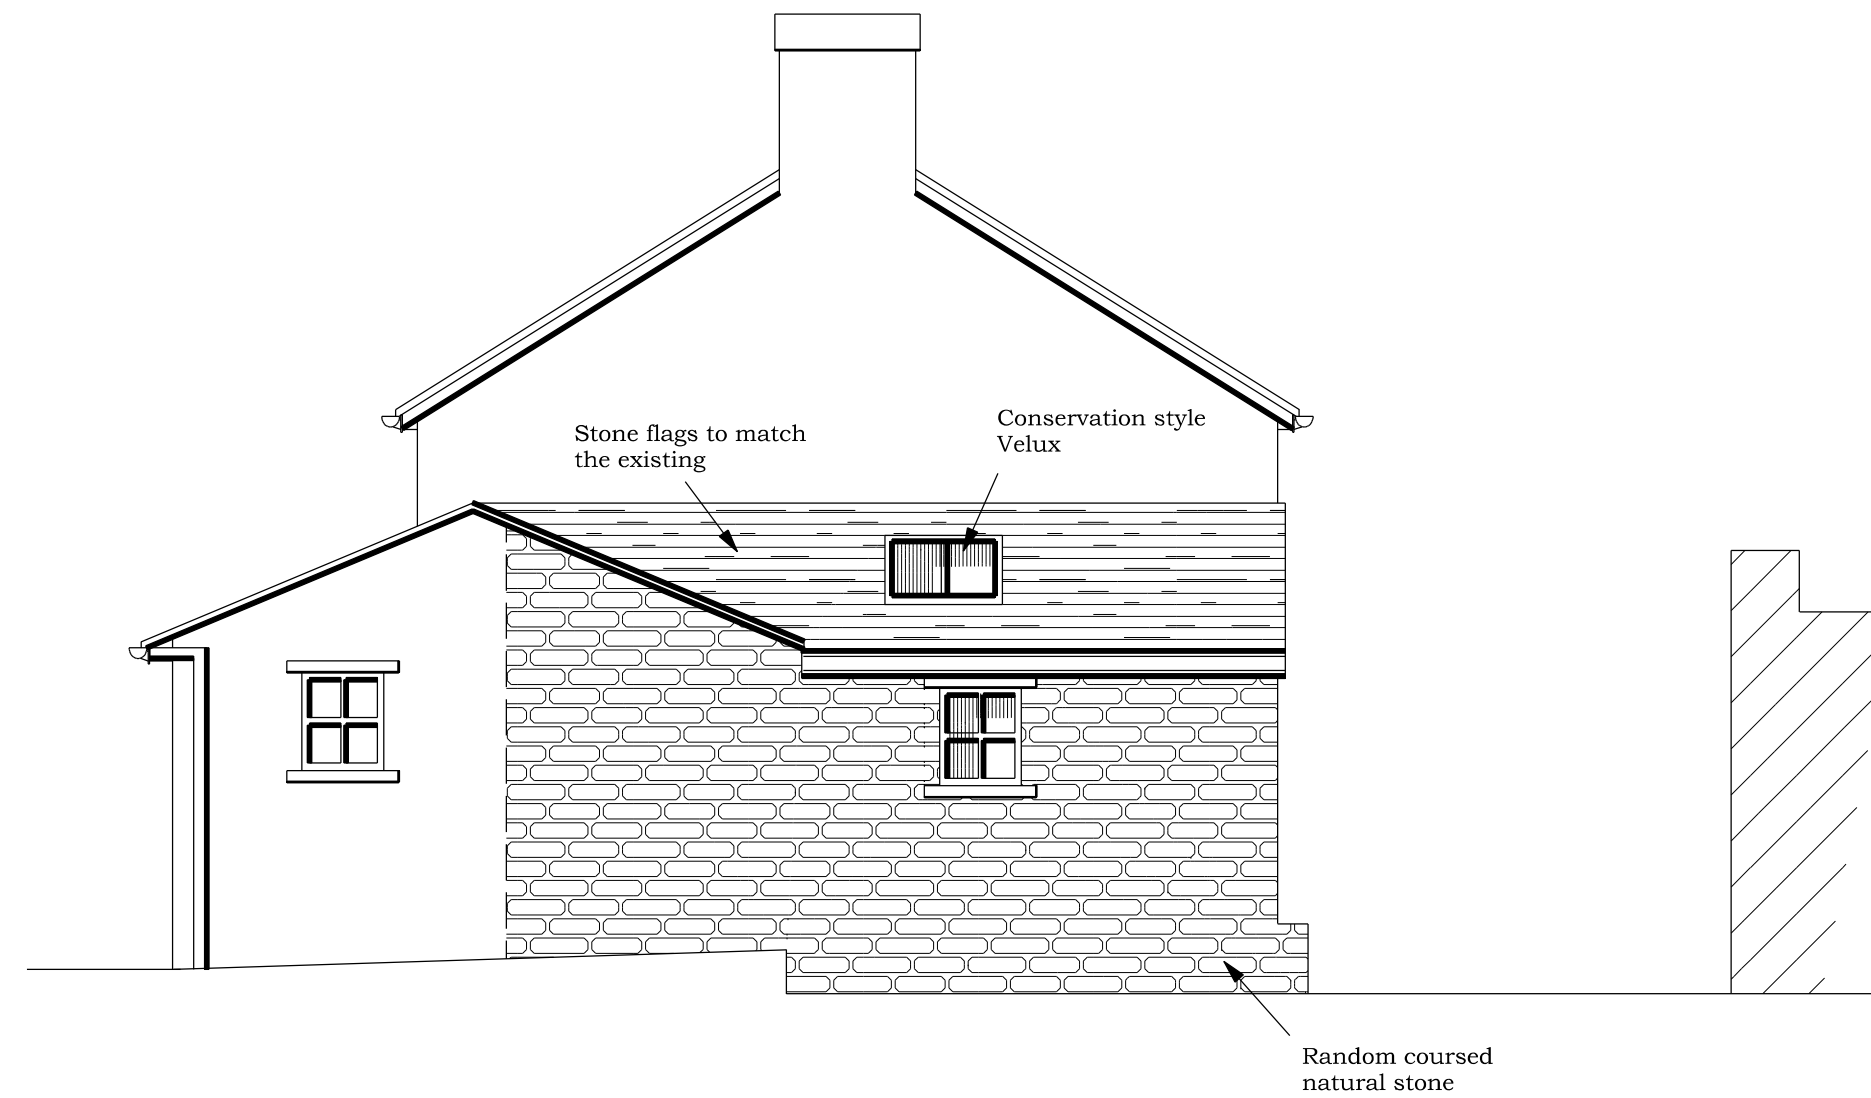


PROPOSED EAST FACING SIDE ELEVATION




PROPOSED NORTH FACING REAR ELEVATION

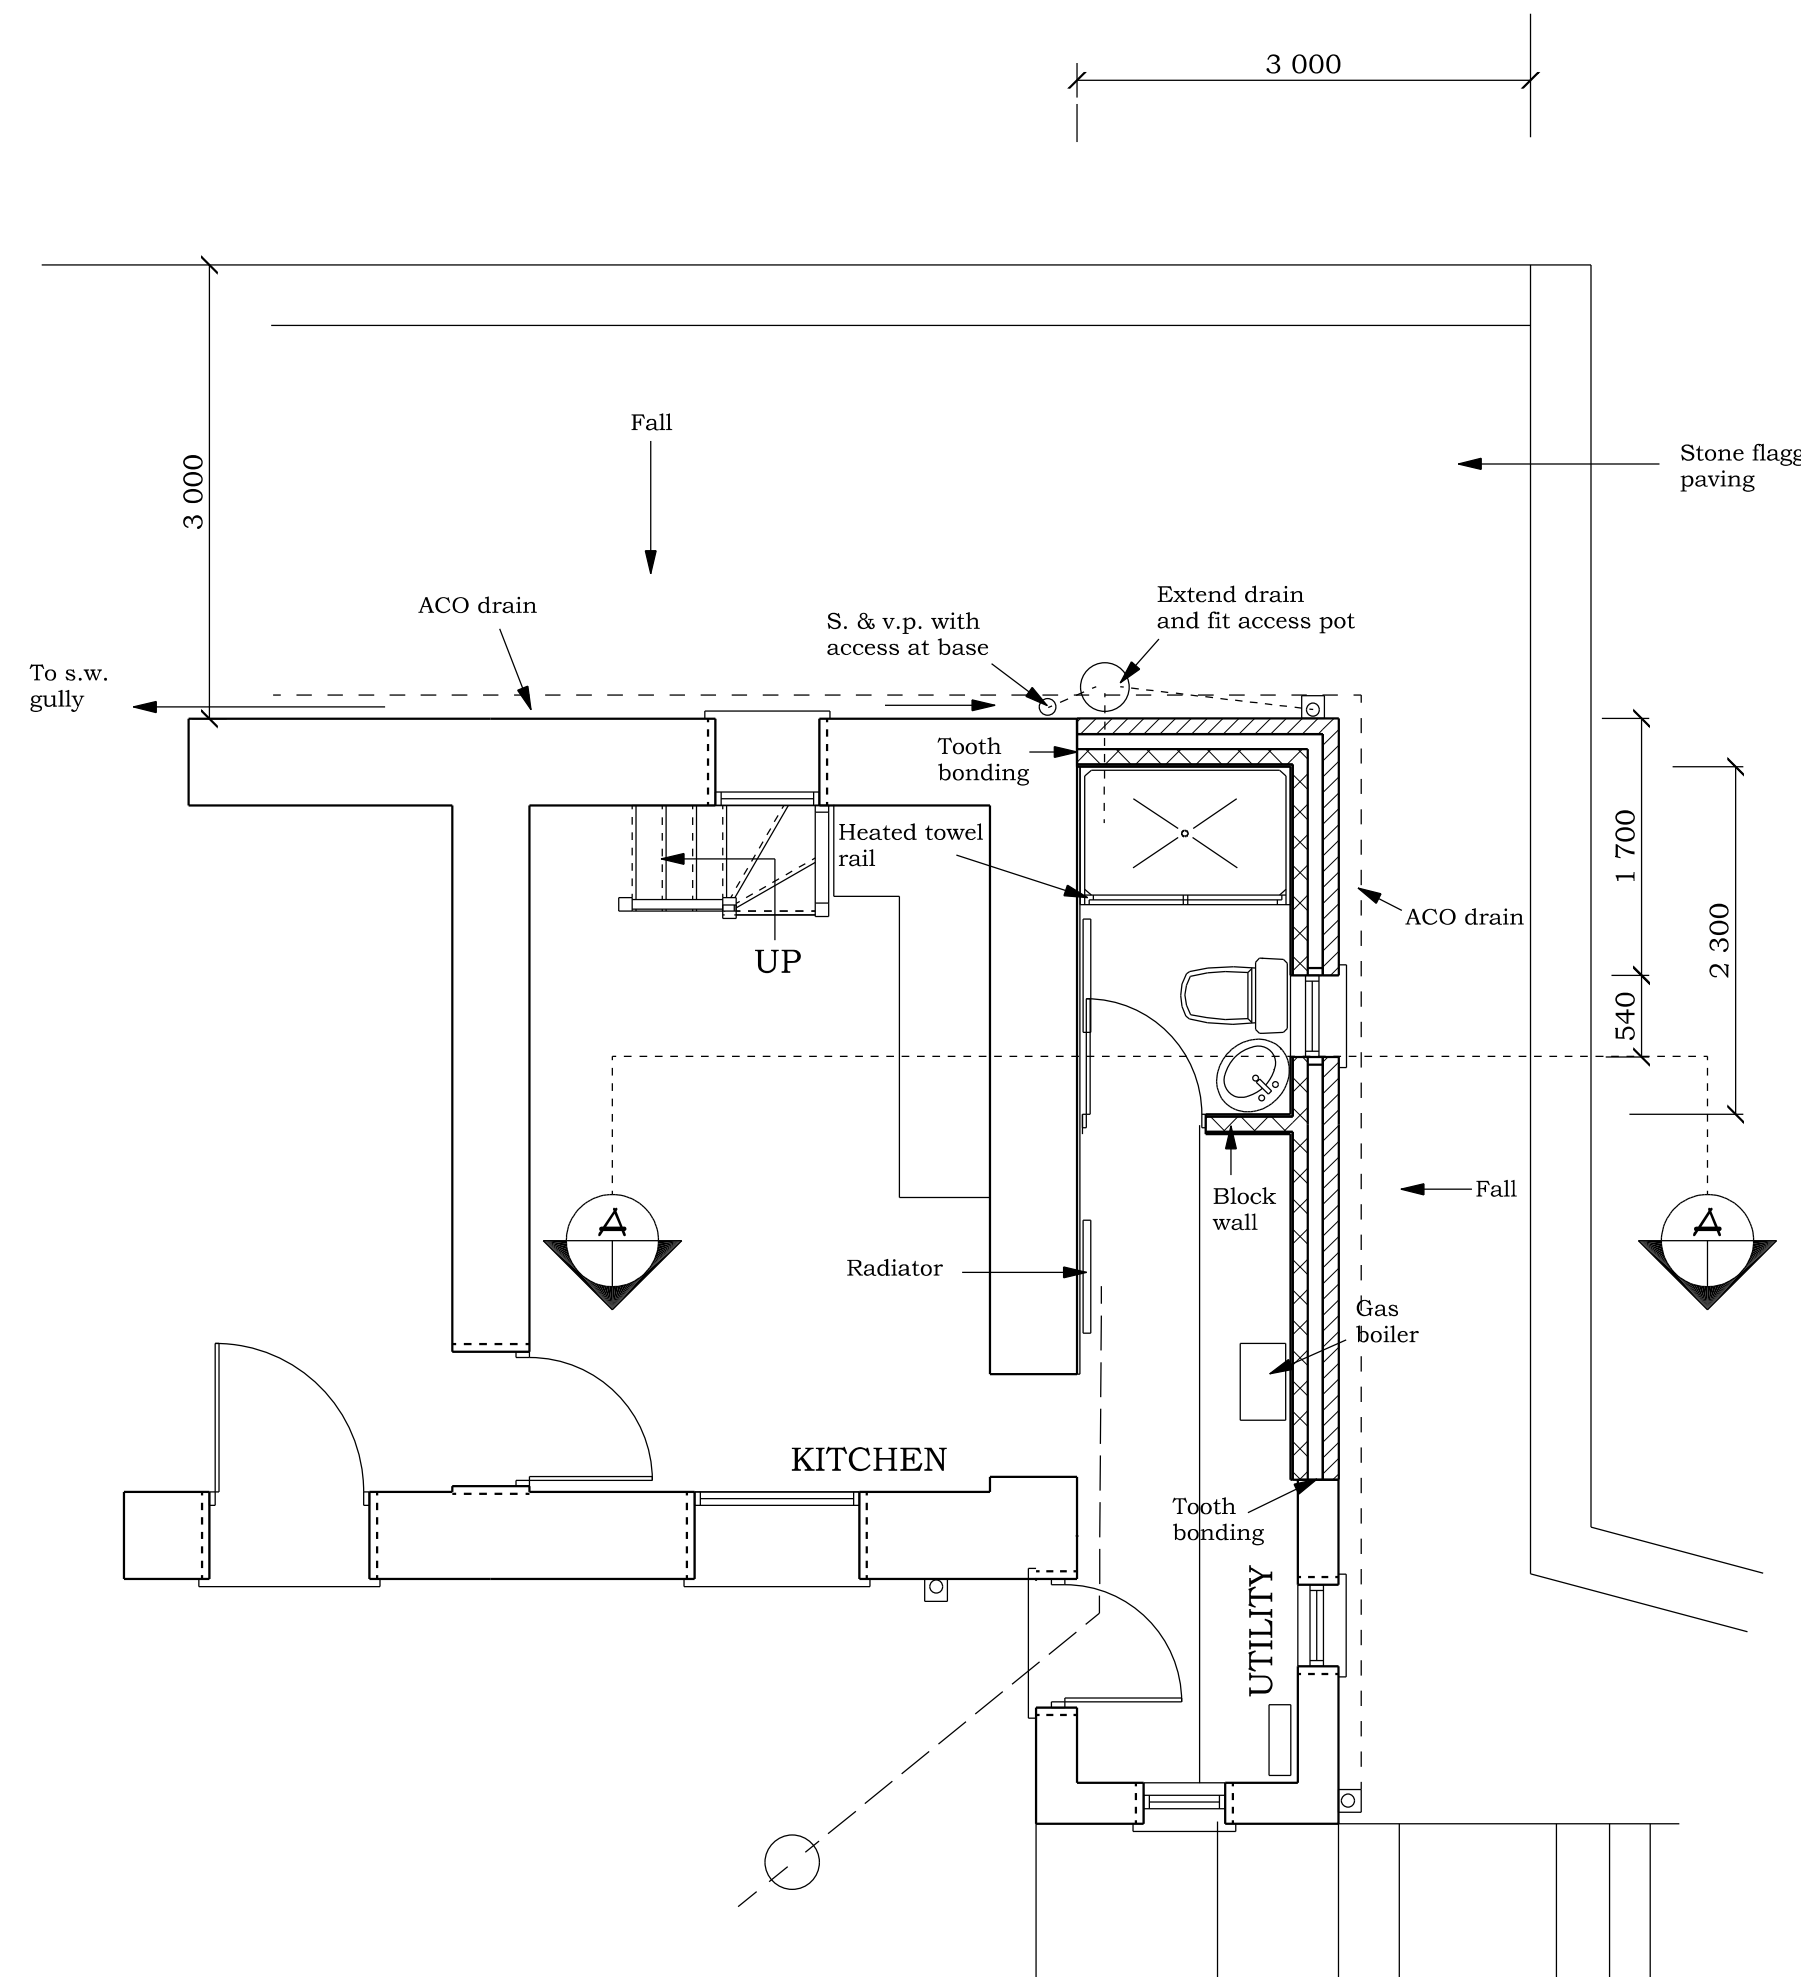


PROPOSED GROUND FLOOR PLAN

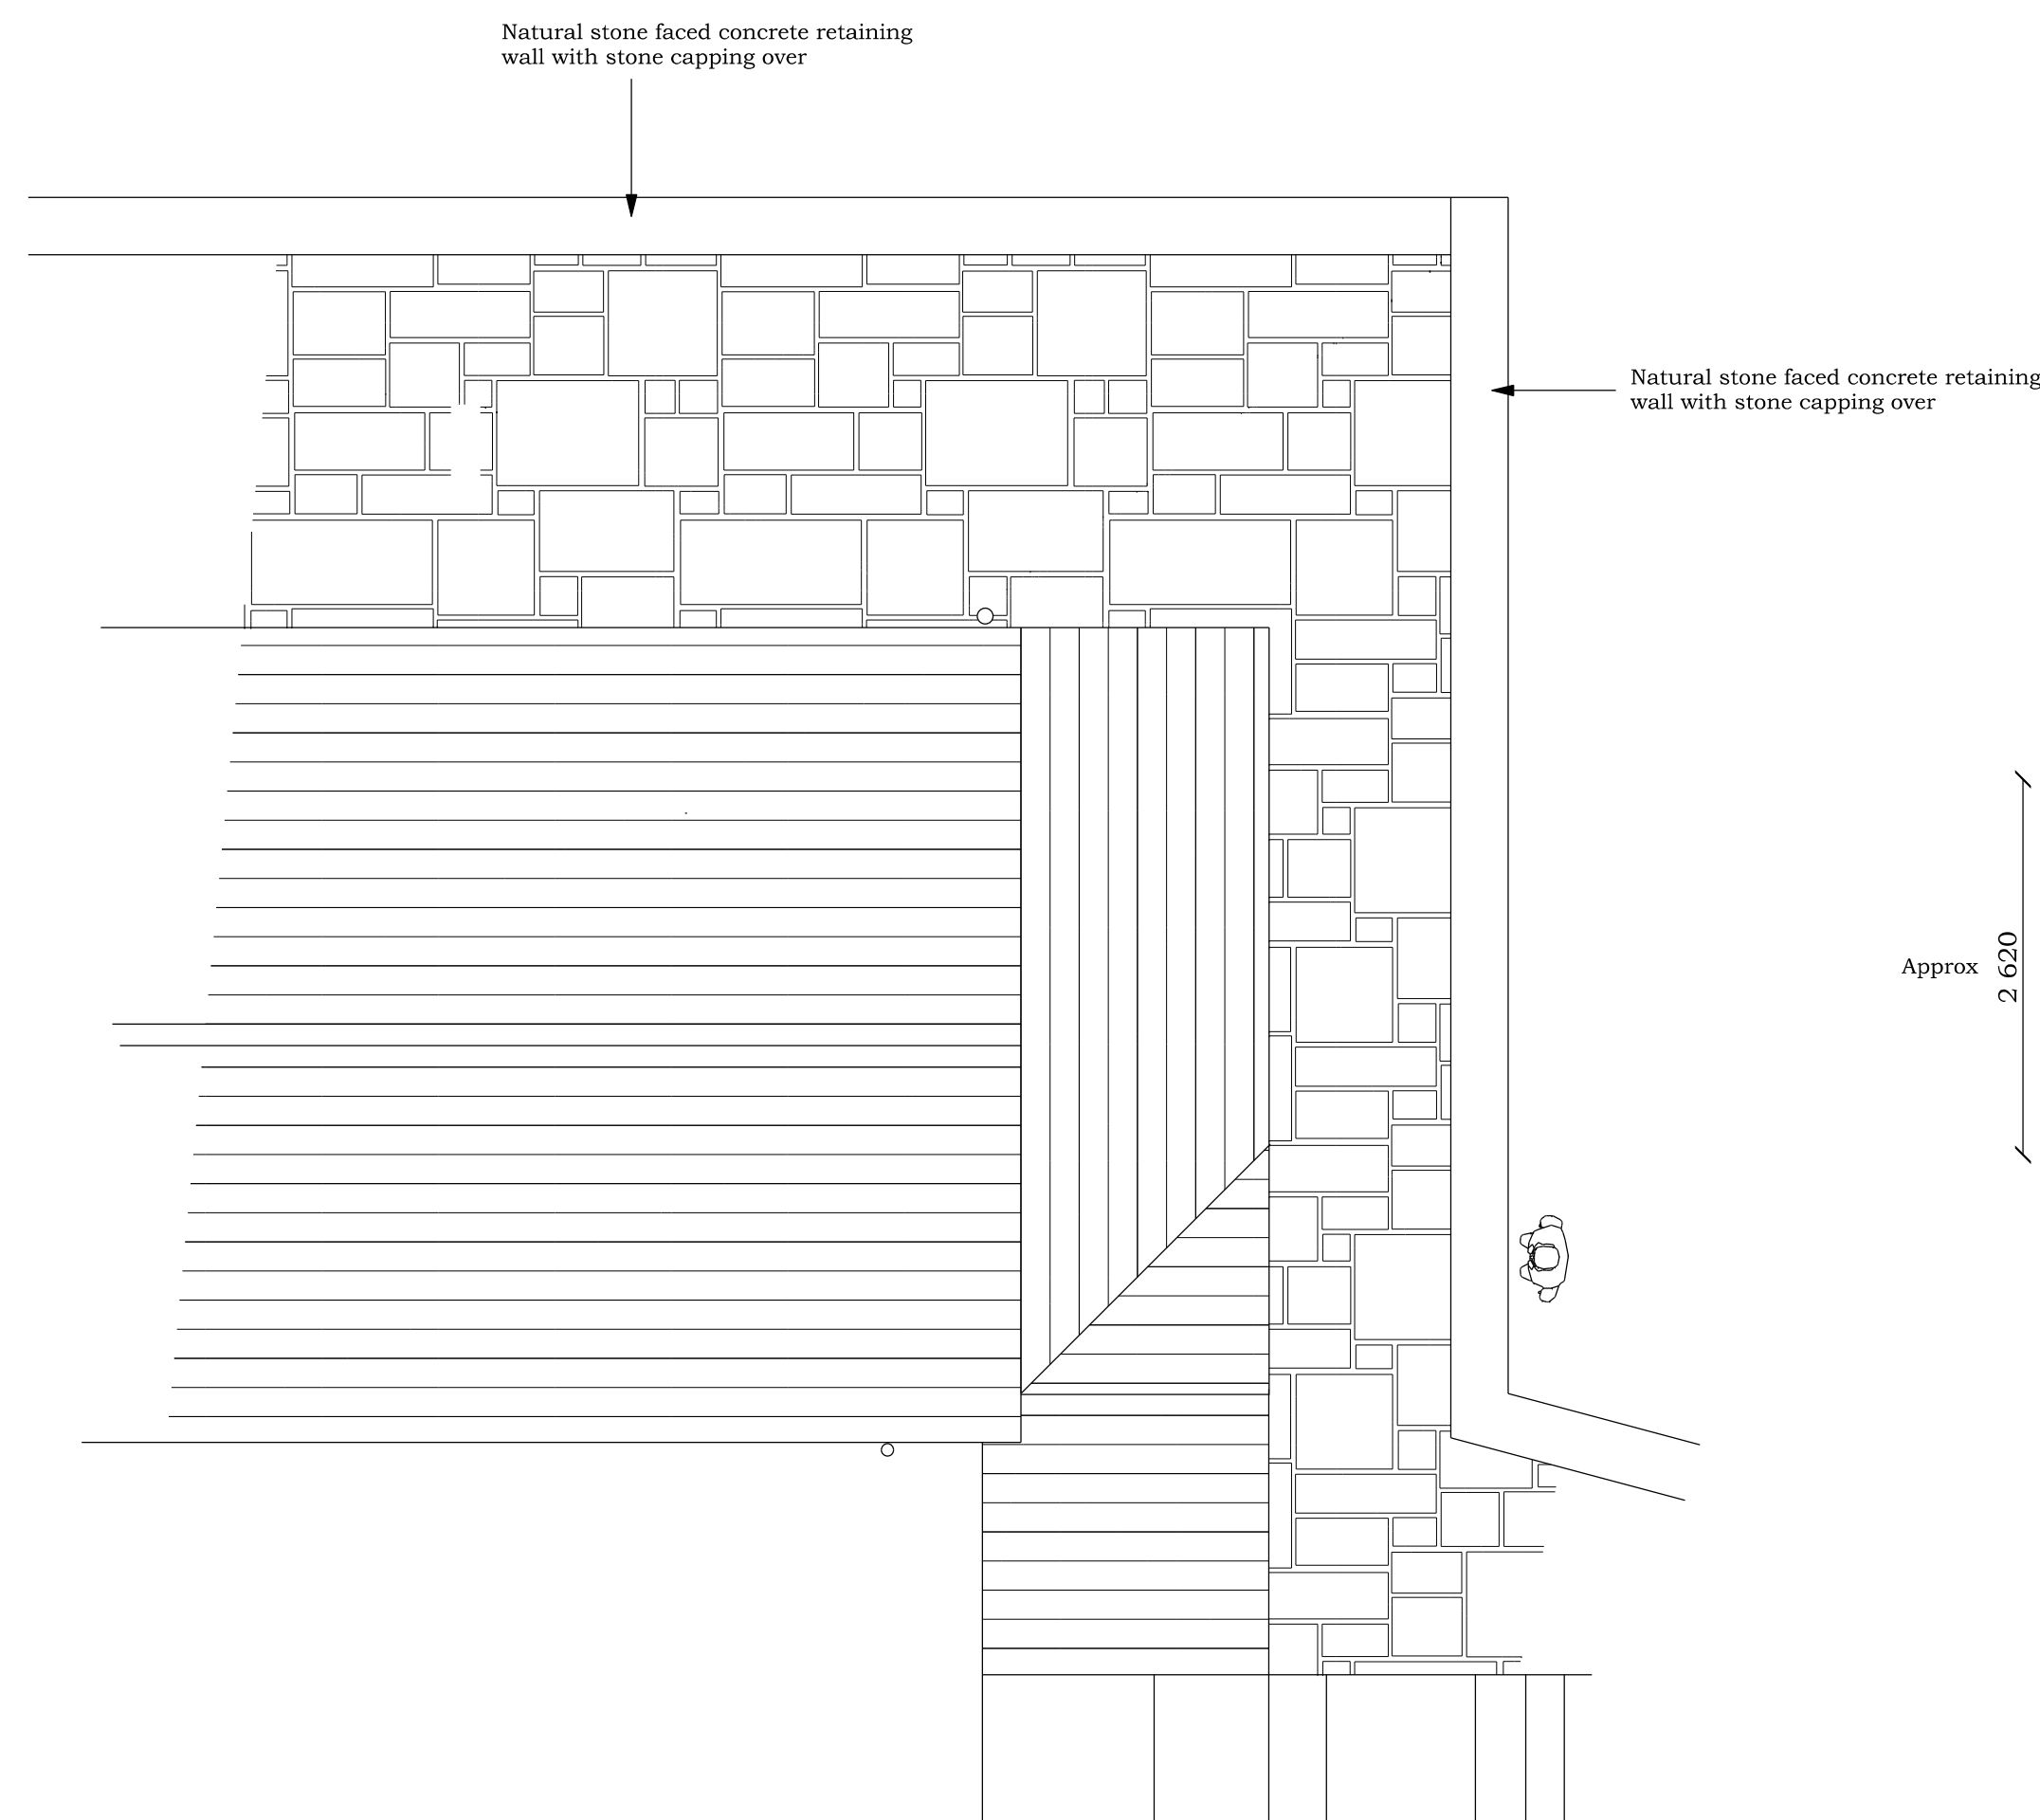

PROPOSED ROOF PLAN

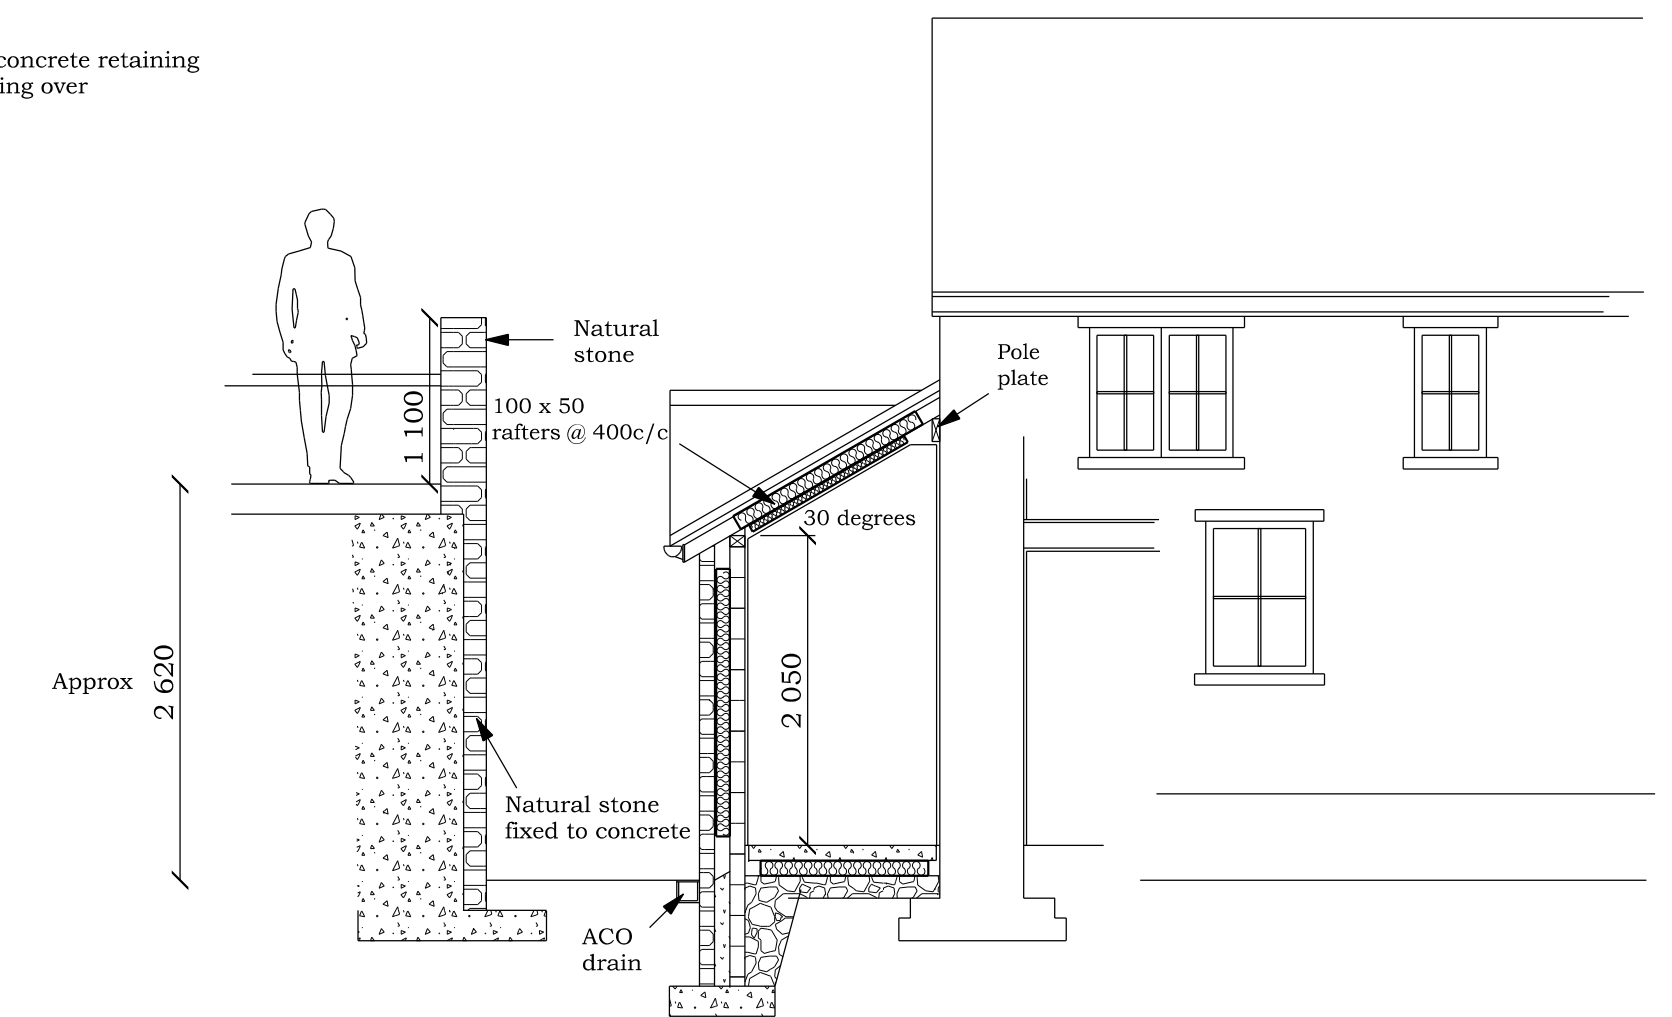

SECTION A - A

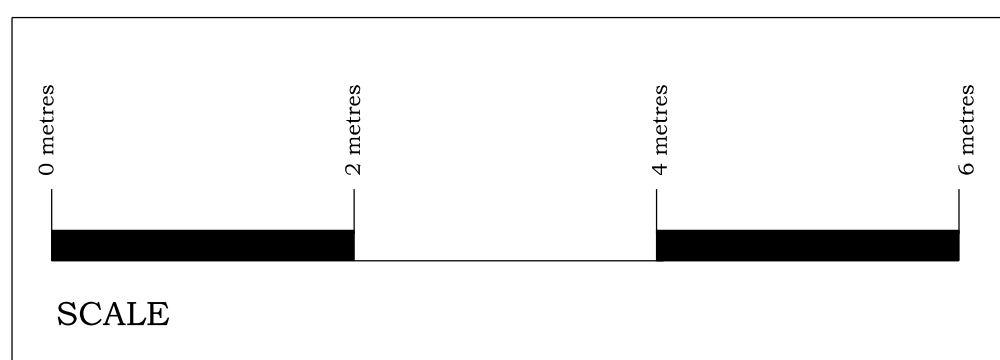

BRADLEY BUILDING DESIGN LTD.
KEEPERS COTTAGE,
LYME PARK,
DISLEY,
STOCKPORT.
SK12 2NS.
01625 858244
Mob 07989 326039
bradleybuildingdesign@btopenworld.com

PROPOSED DWELLING
SINGLE STOREY SIDE EXTENSION
& RETAINING WALL CONSTRUCTION
for
Mr. and Mrs. D. COWARD,
at
2, BINGS ROAD,
WHALEY BRIDGE,
SK23 7ND.
Scale 1:50 @ A1
Date AUGUST 2022
Drawing Number 2089/2/E