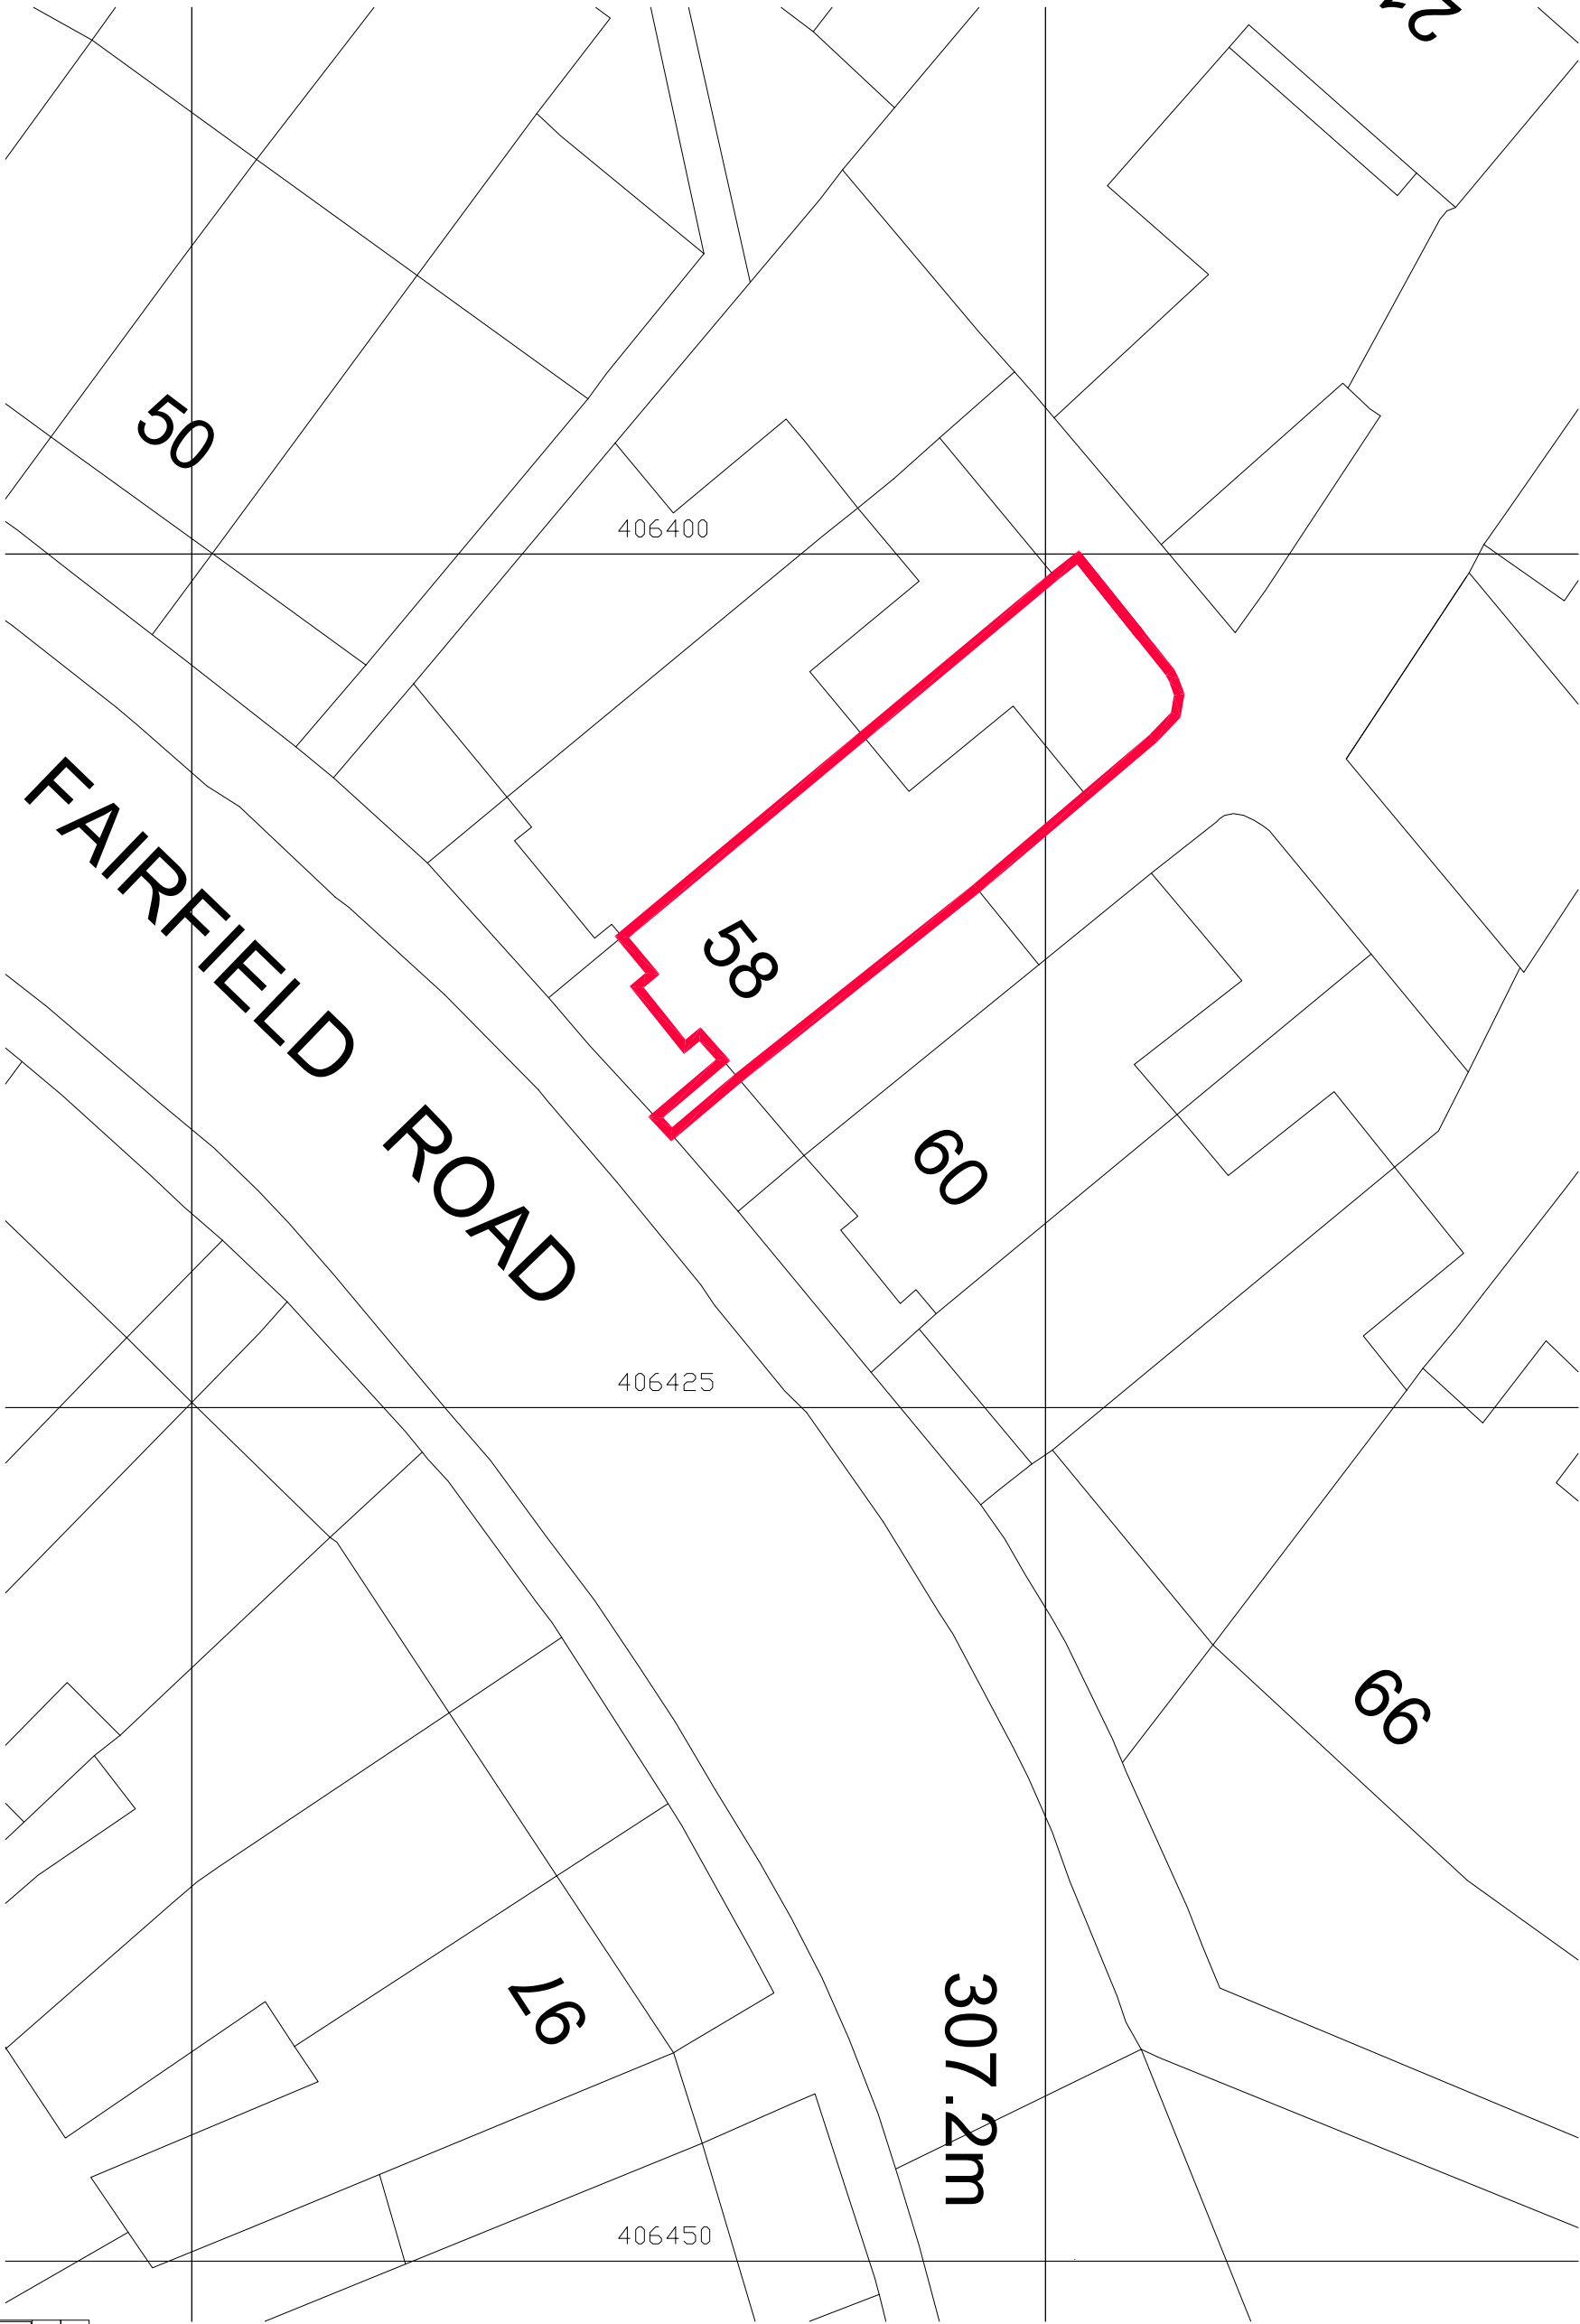


REVISIONS

DRAWN	FW	SCALE	1:200@A3	AREA	SQ.M.
DATE	Aug 23				SQ.Ft.

PROJECT Proposed window in first floor apartment at
58A Fairfield Rd Buxton

CLIENT Mr. S. Graham

TITLE Site Plan- Existing and proposed

Wylie
Architecture
Residential Architecture Design and Planning
07875553825
www.wyliearchitecture.co.uk

DRAWING NUMBER	02.01	REV	-
----------------	-------	-----	---