
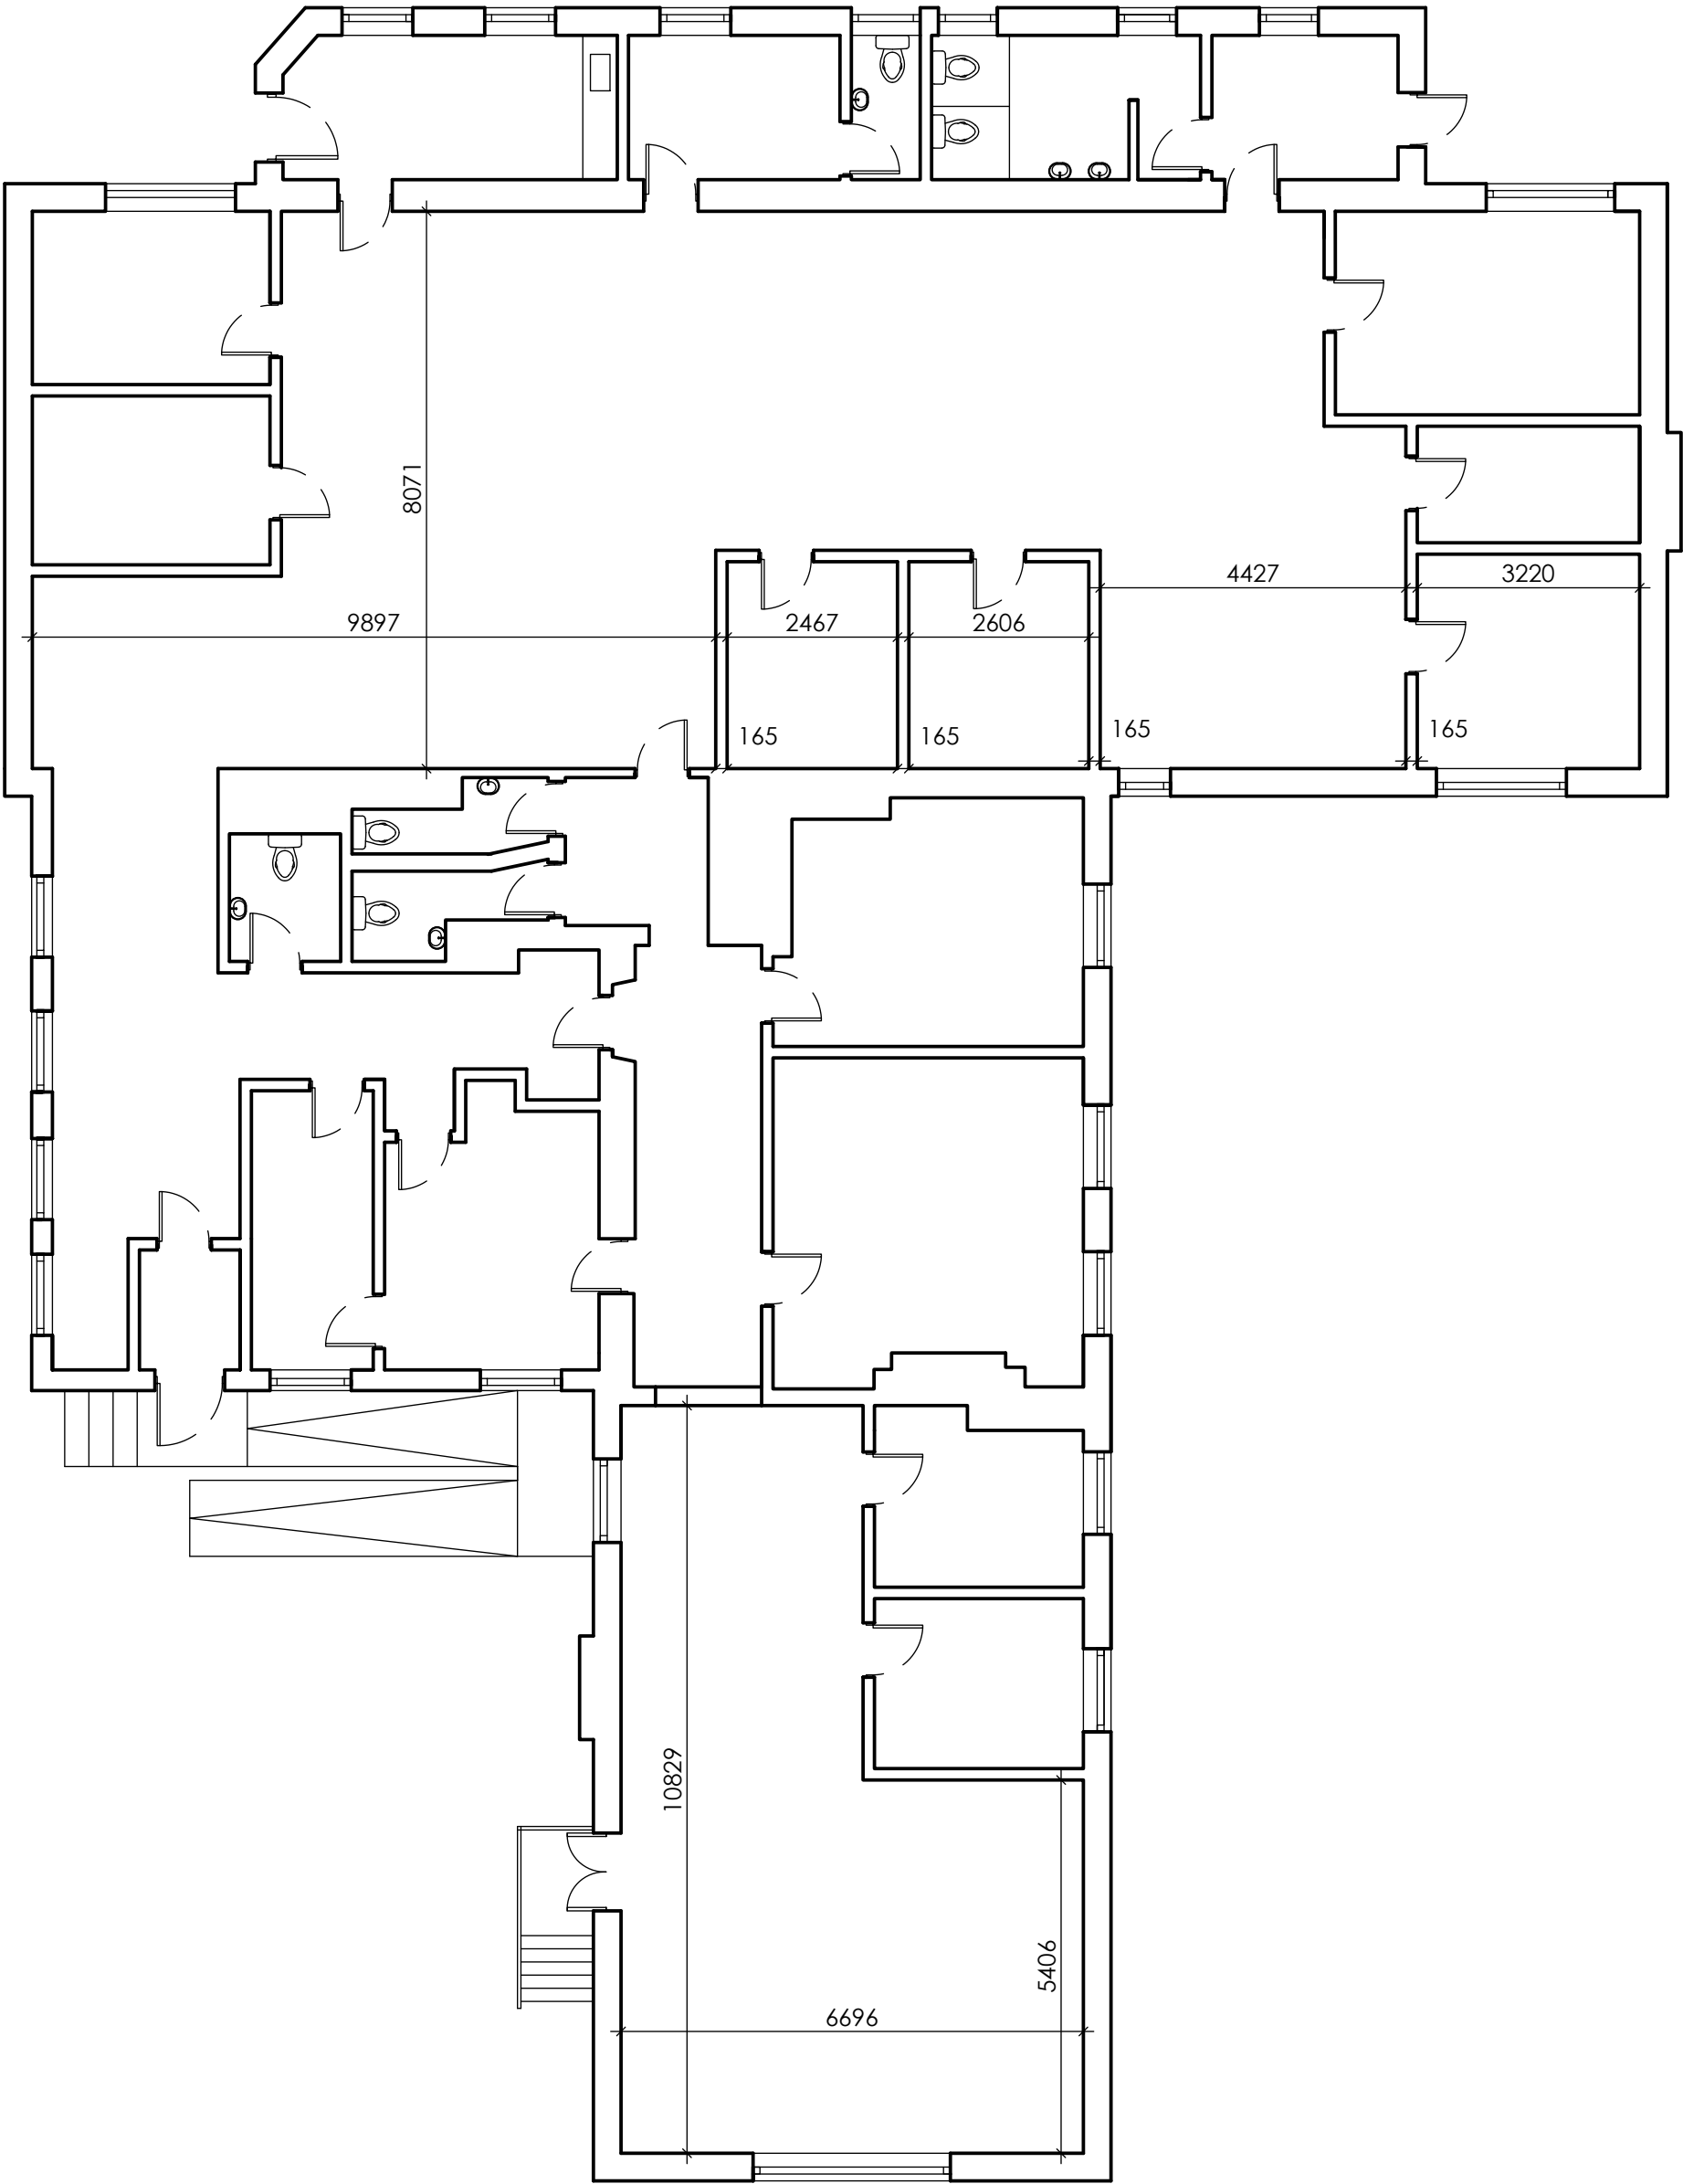


 

Ground Floor Plan as Existing

Scale 1: 100

Rev A 14.08.2023 'Do not Scale annotation removed'

PROJECT		DRAWING NUMBER		
Change of Use: Former Social Services Building, Talbot Rd, Glossop, SK13 7DG		TR - 003		
DRAWING		REVISION	DRAWN	CHECKED
Ground Floor Plan as Existing		A	MV	
			DATE	SCALE
			Jul 2023	1:100 @A3