


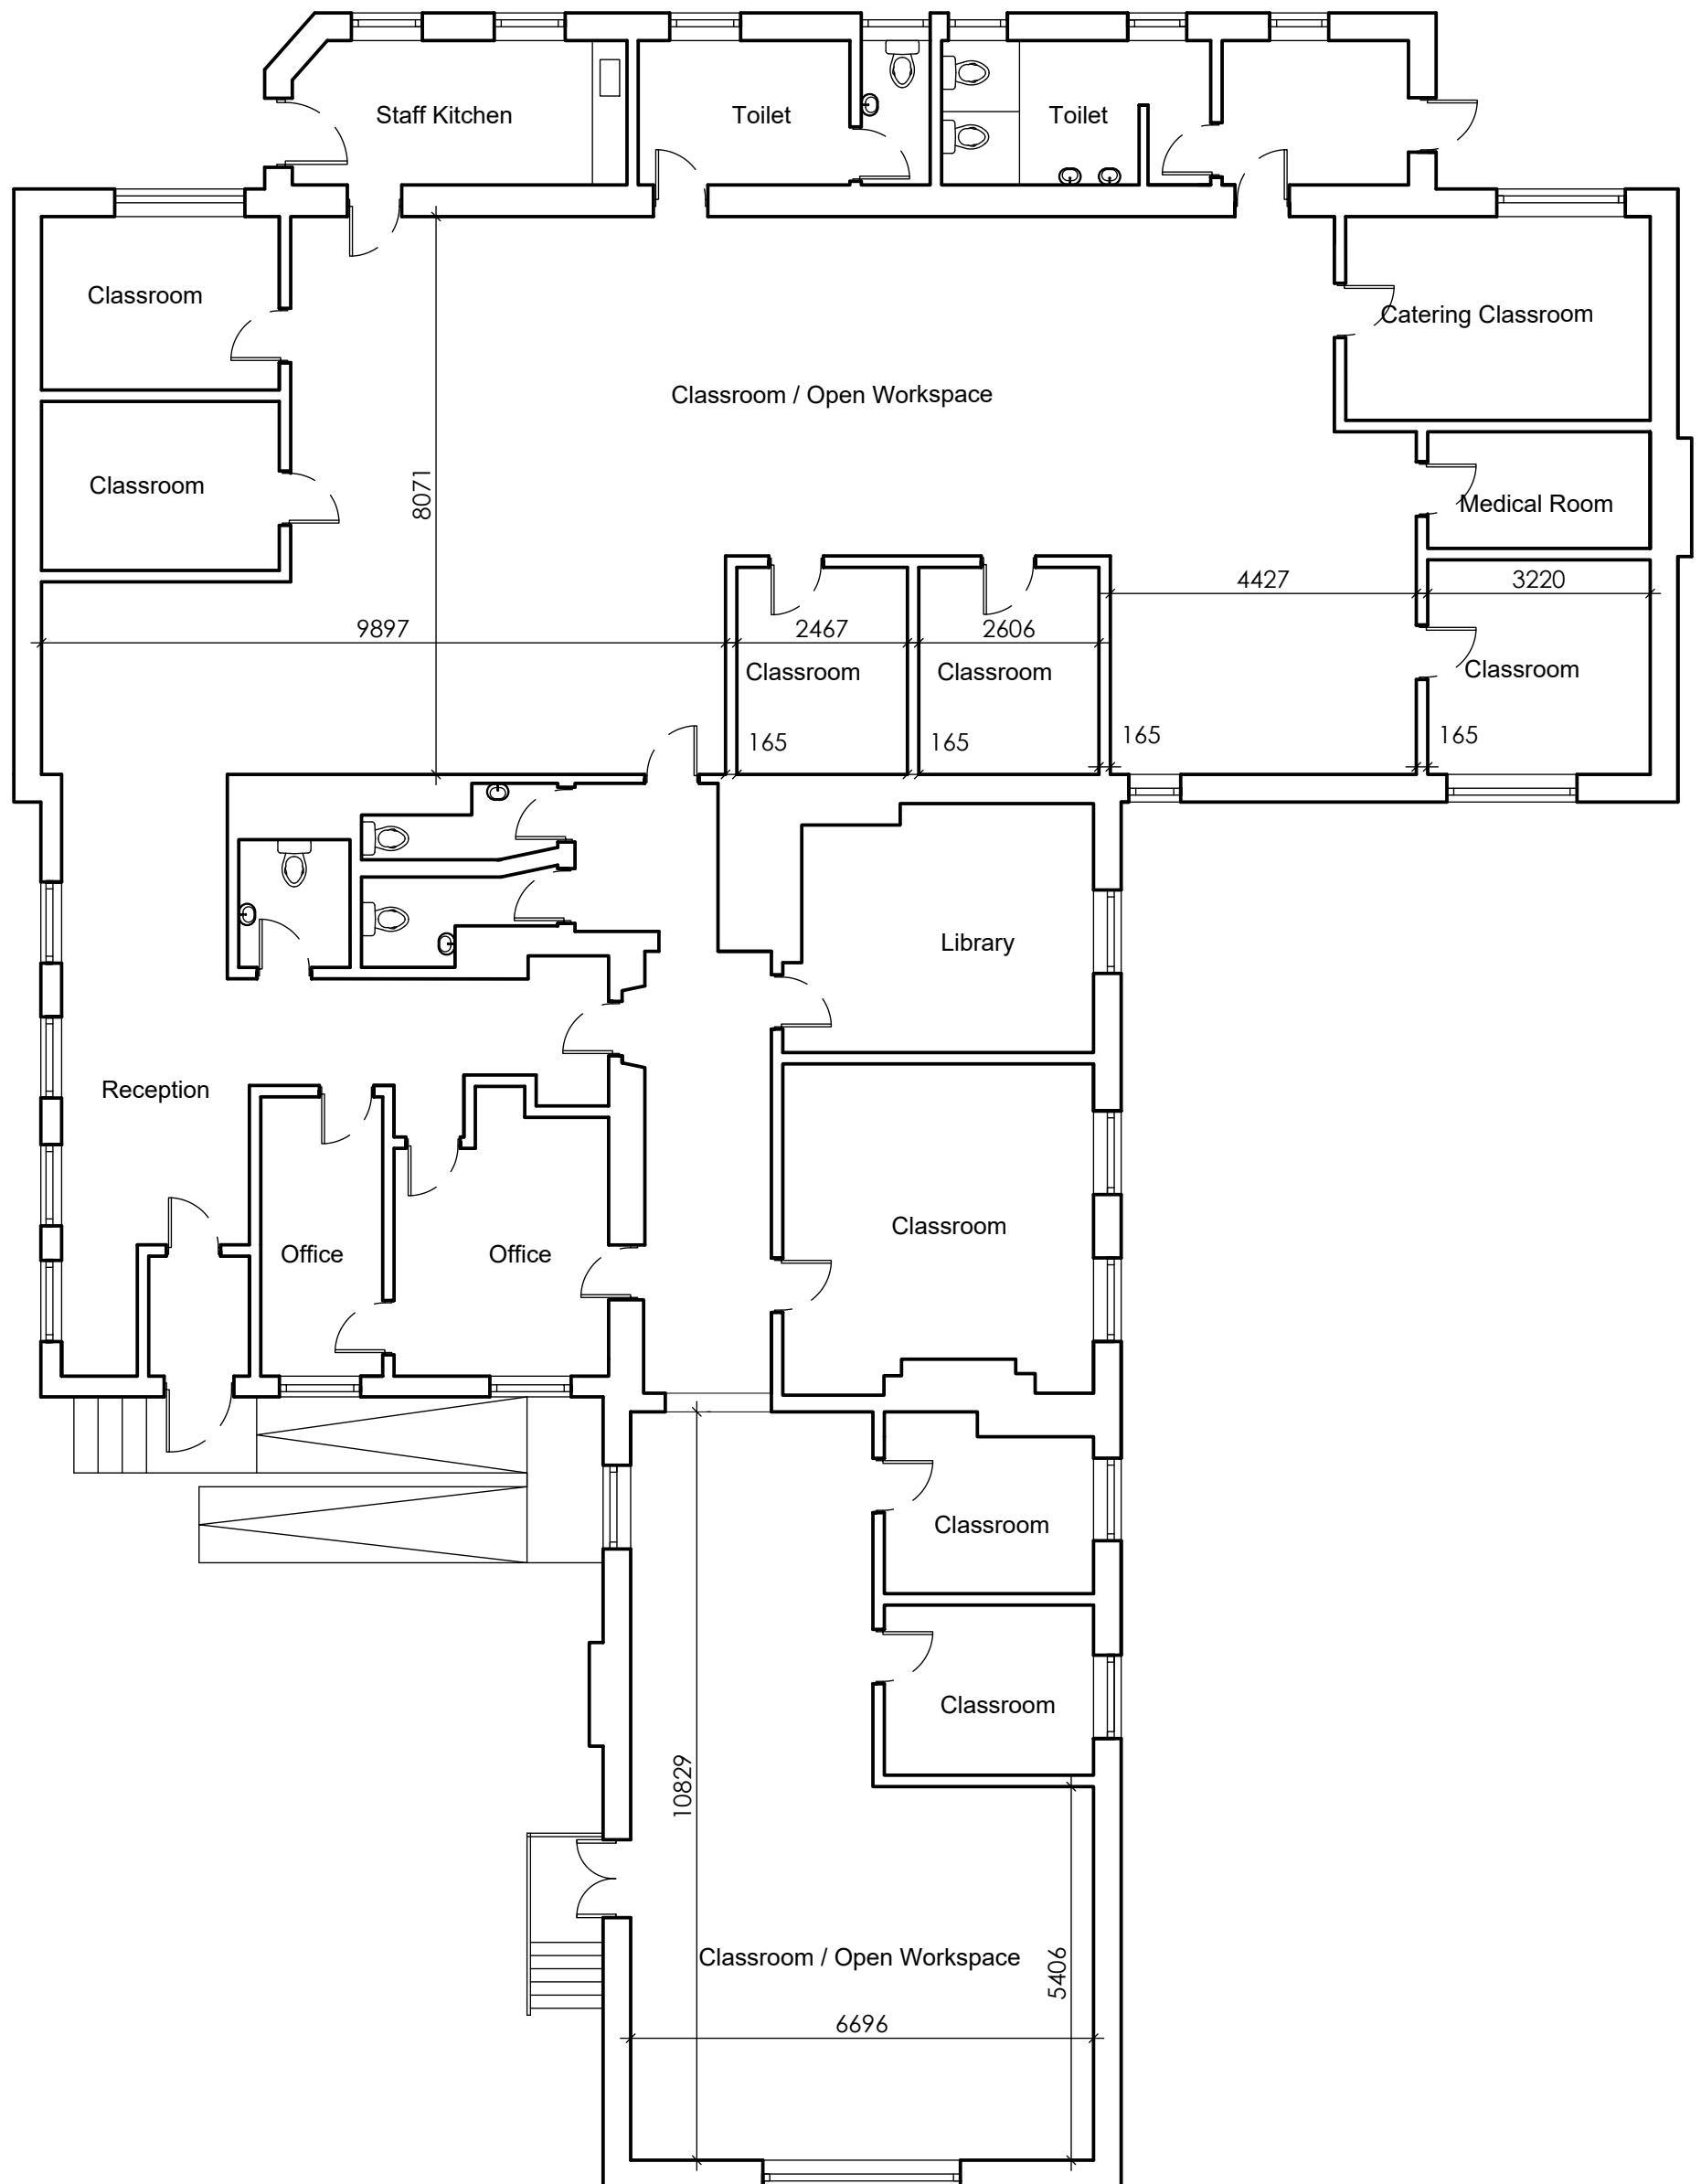

PROJECT Change of Use: Former Social Services Building, Talbot Rd, Glossop, SK13 7DG		DRAWING NUMBER TR - 006		
DRAWING Ground Floor Plan as Proposed		REVISION A	DRAWN MV DATE Jul 2023	CHECKED SCALE 1:100 @A3