




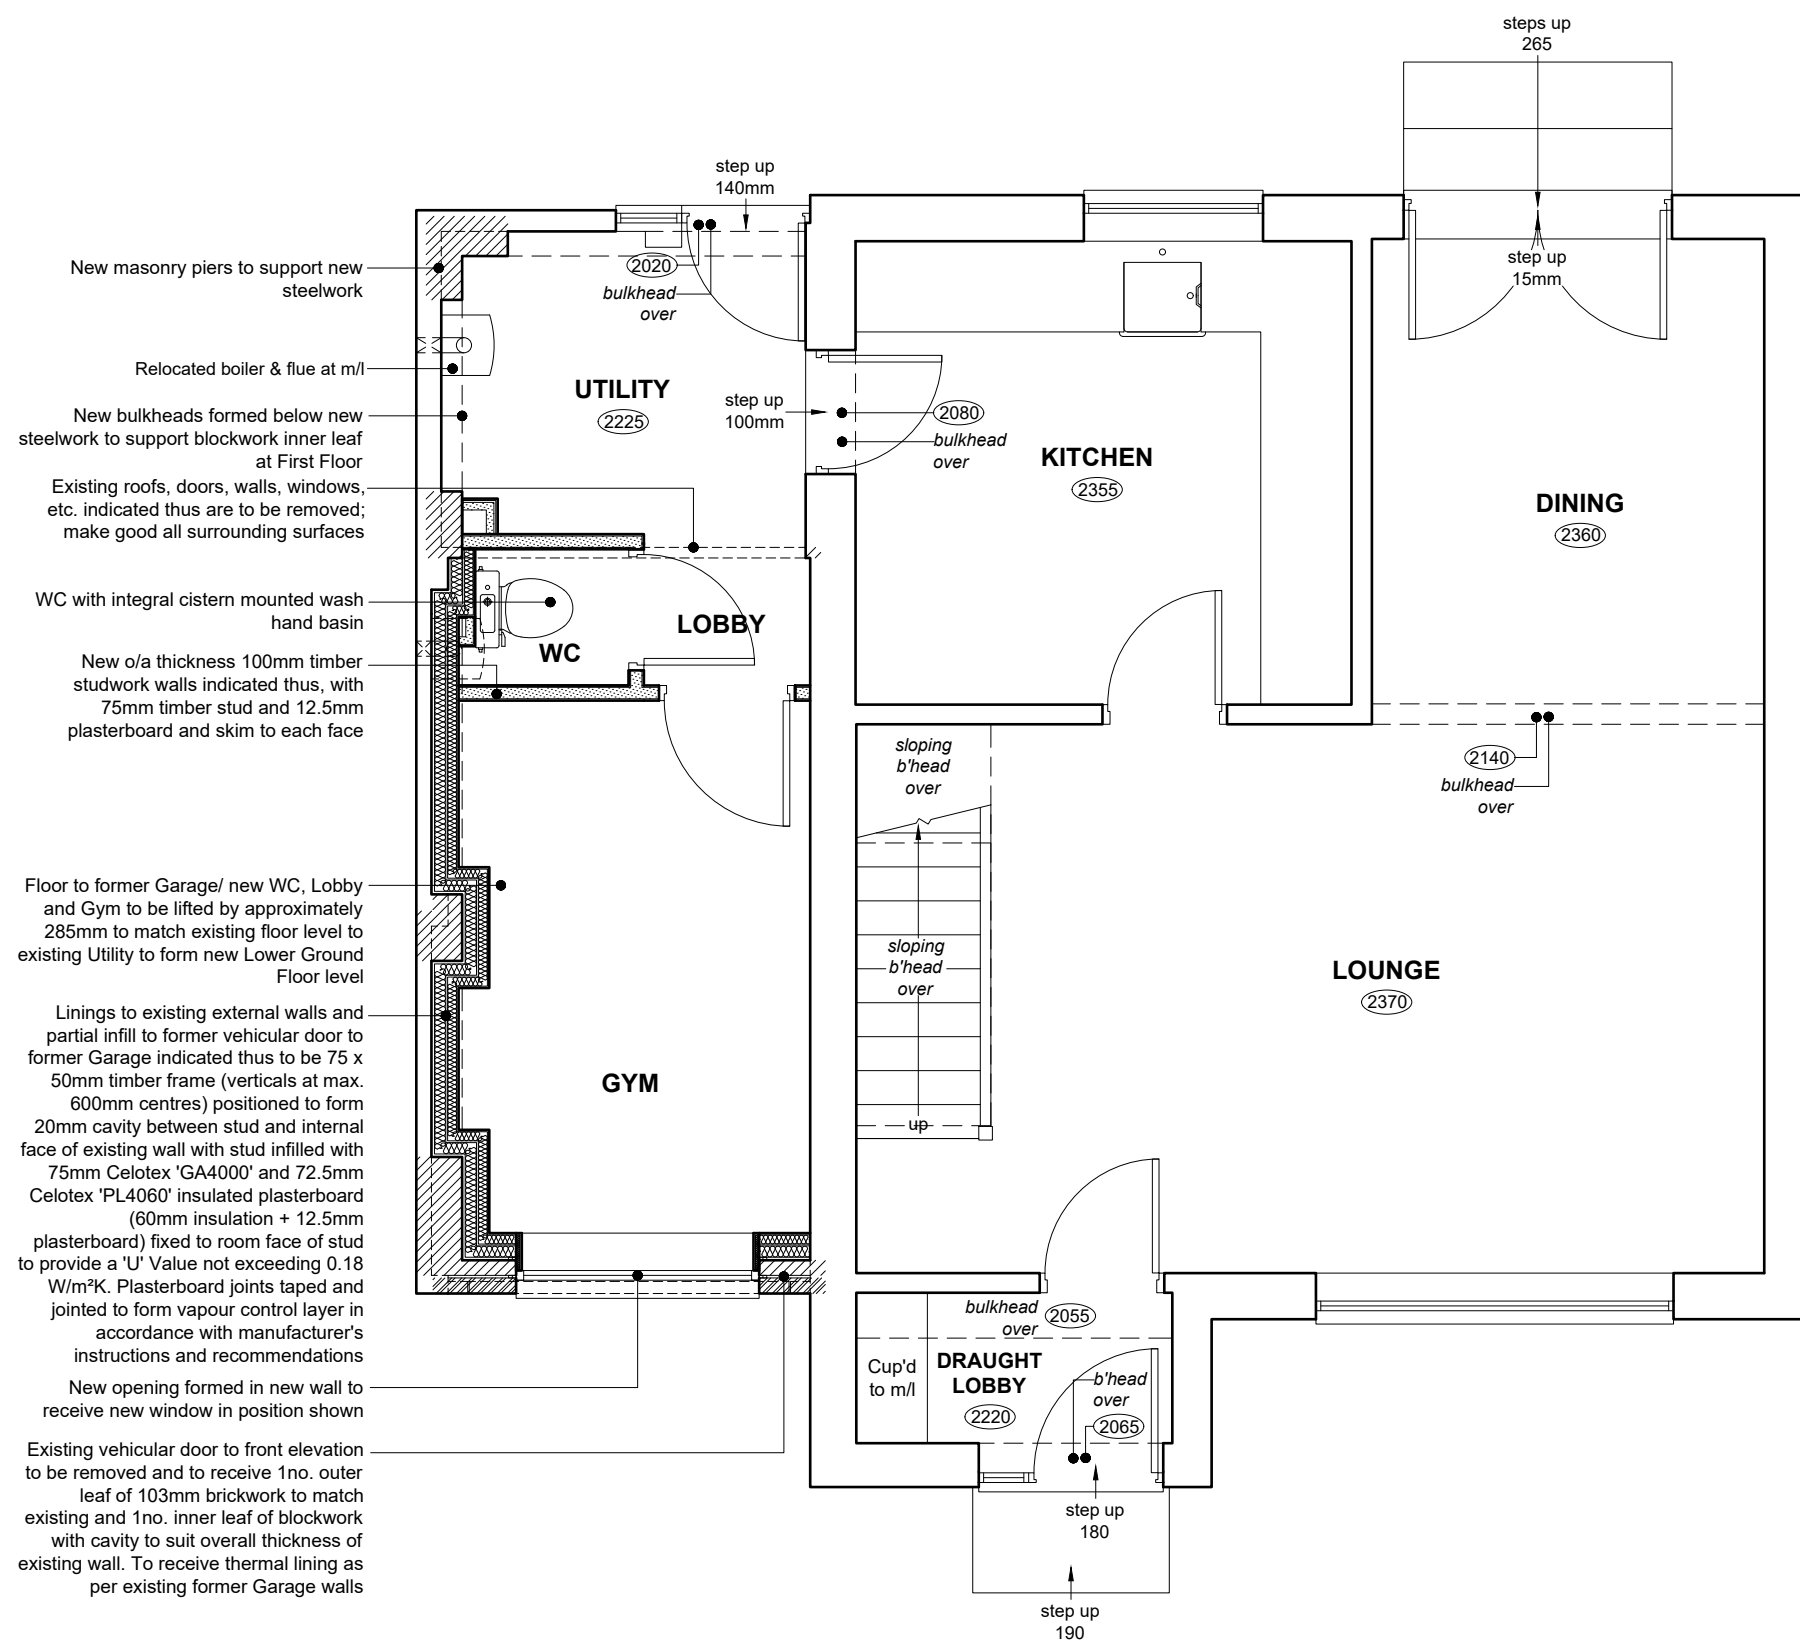

## PROPOSED GROUND FLOOR PLAN

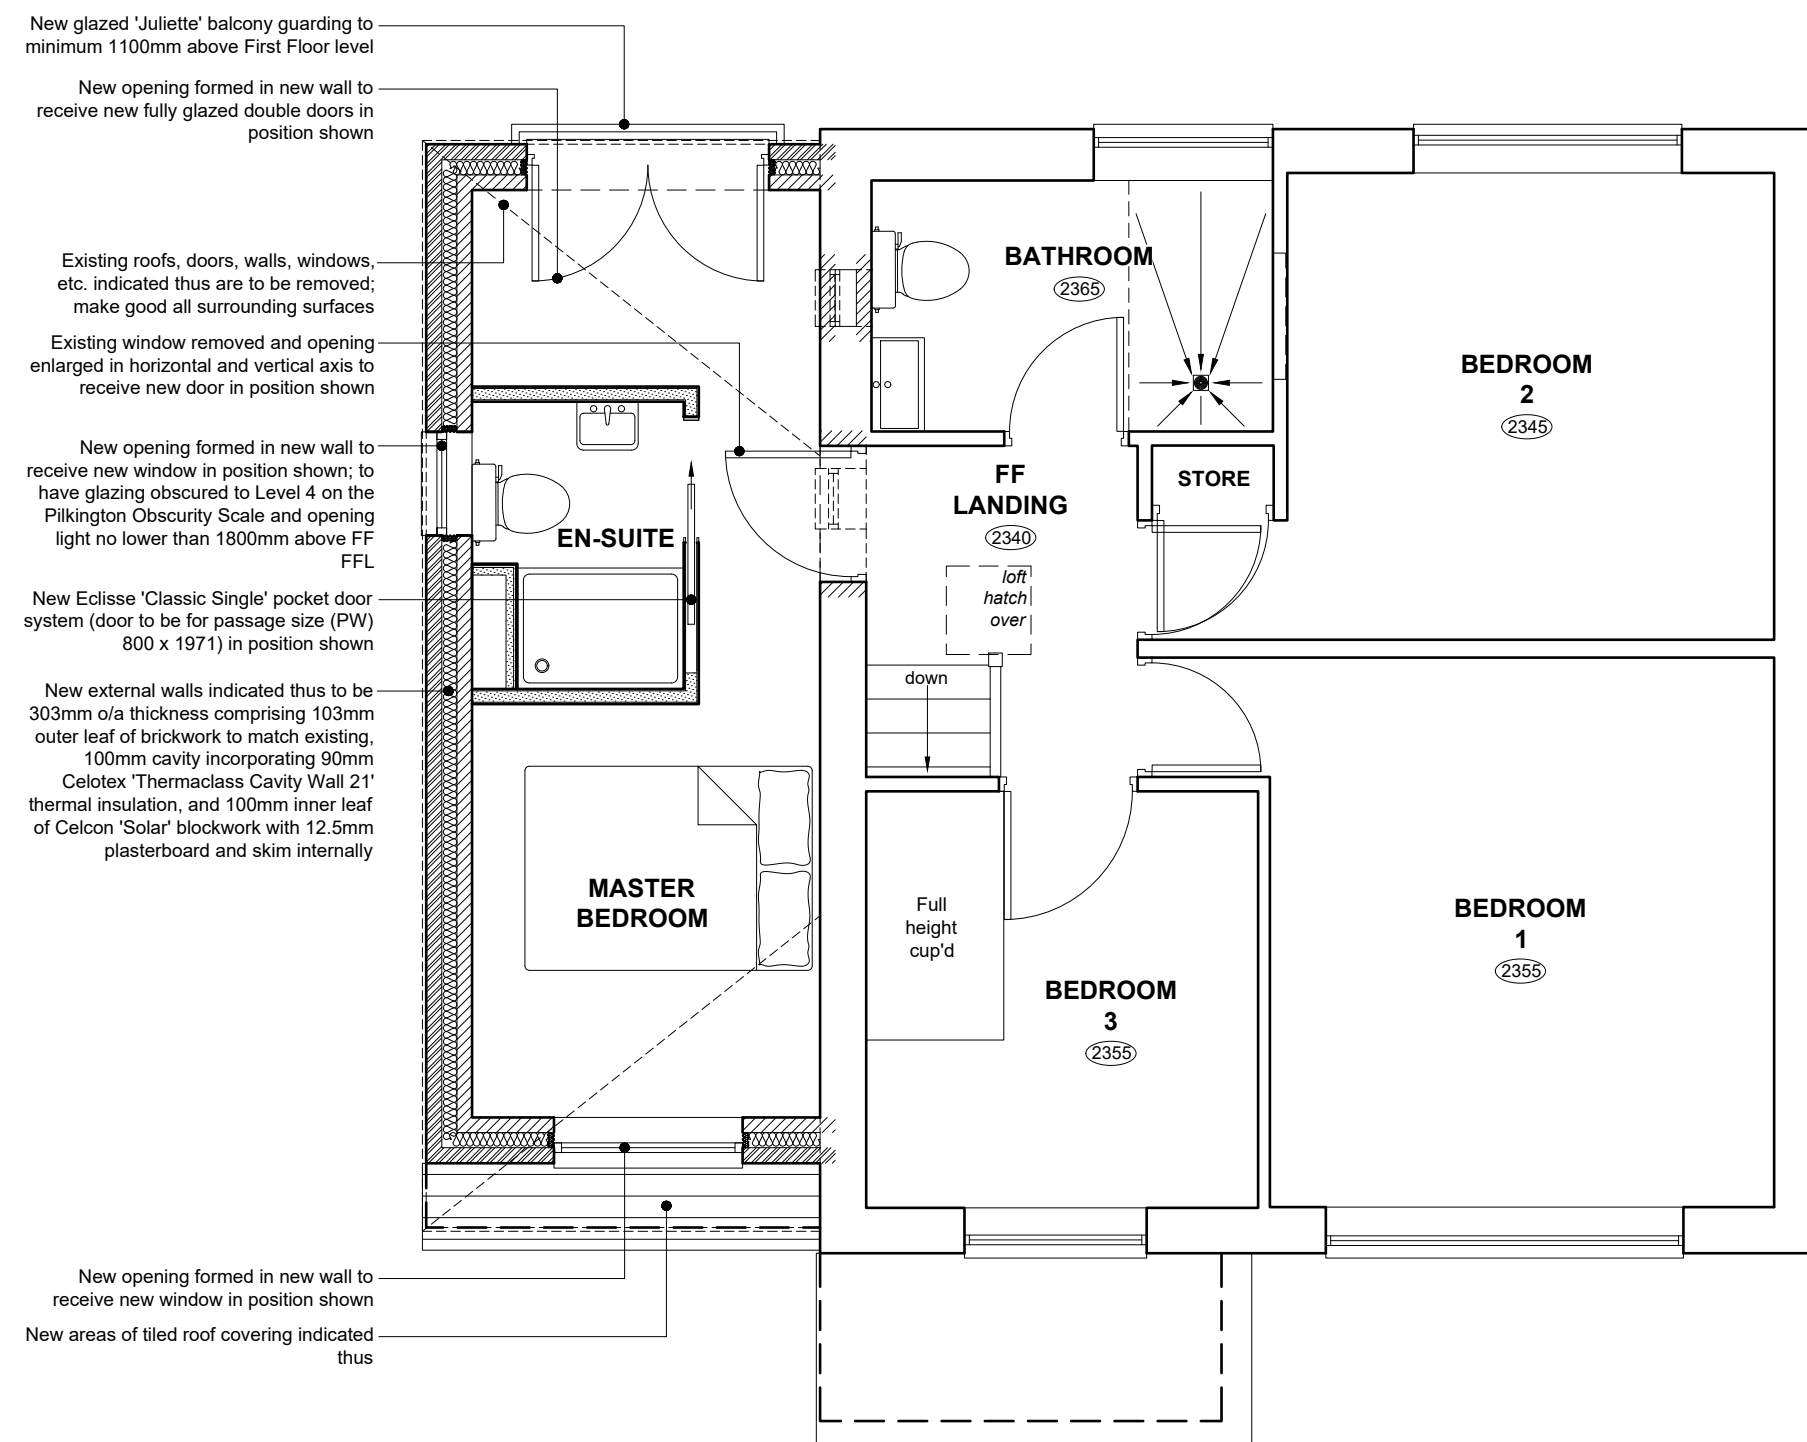

## PROPOSED FIRST FLOOR PLAN

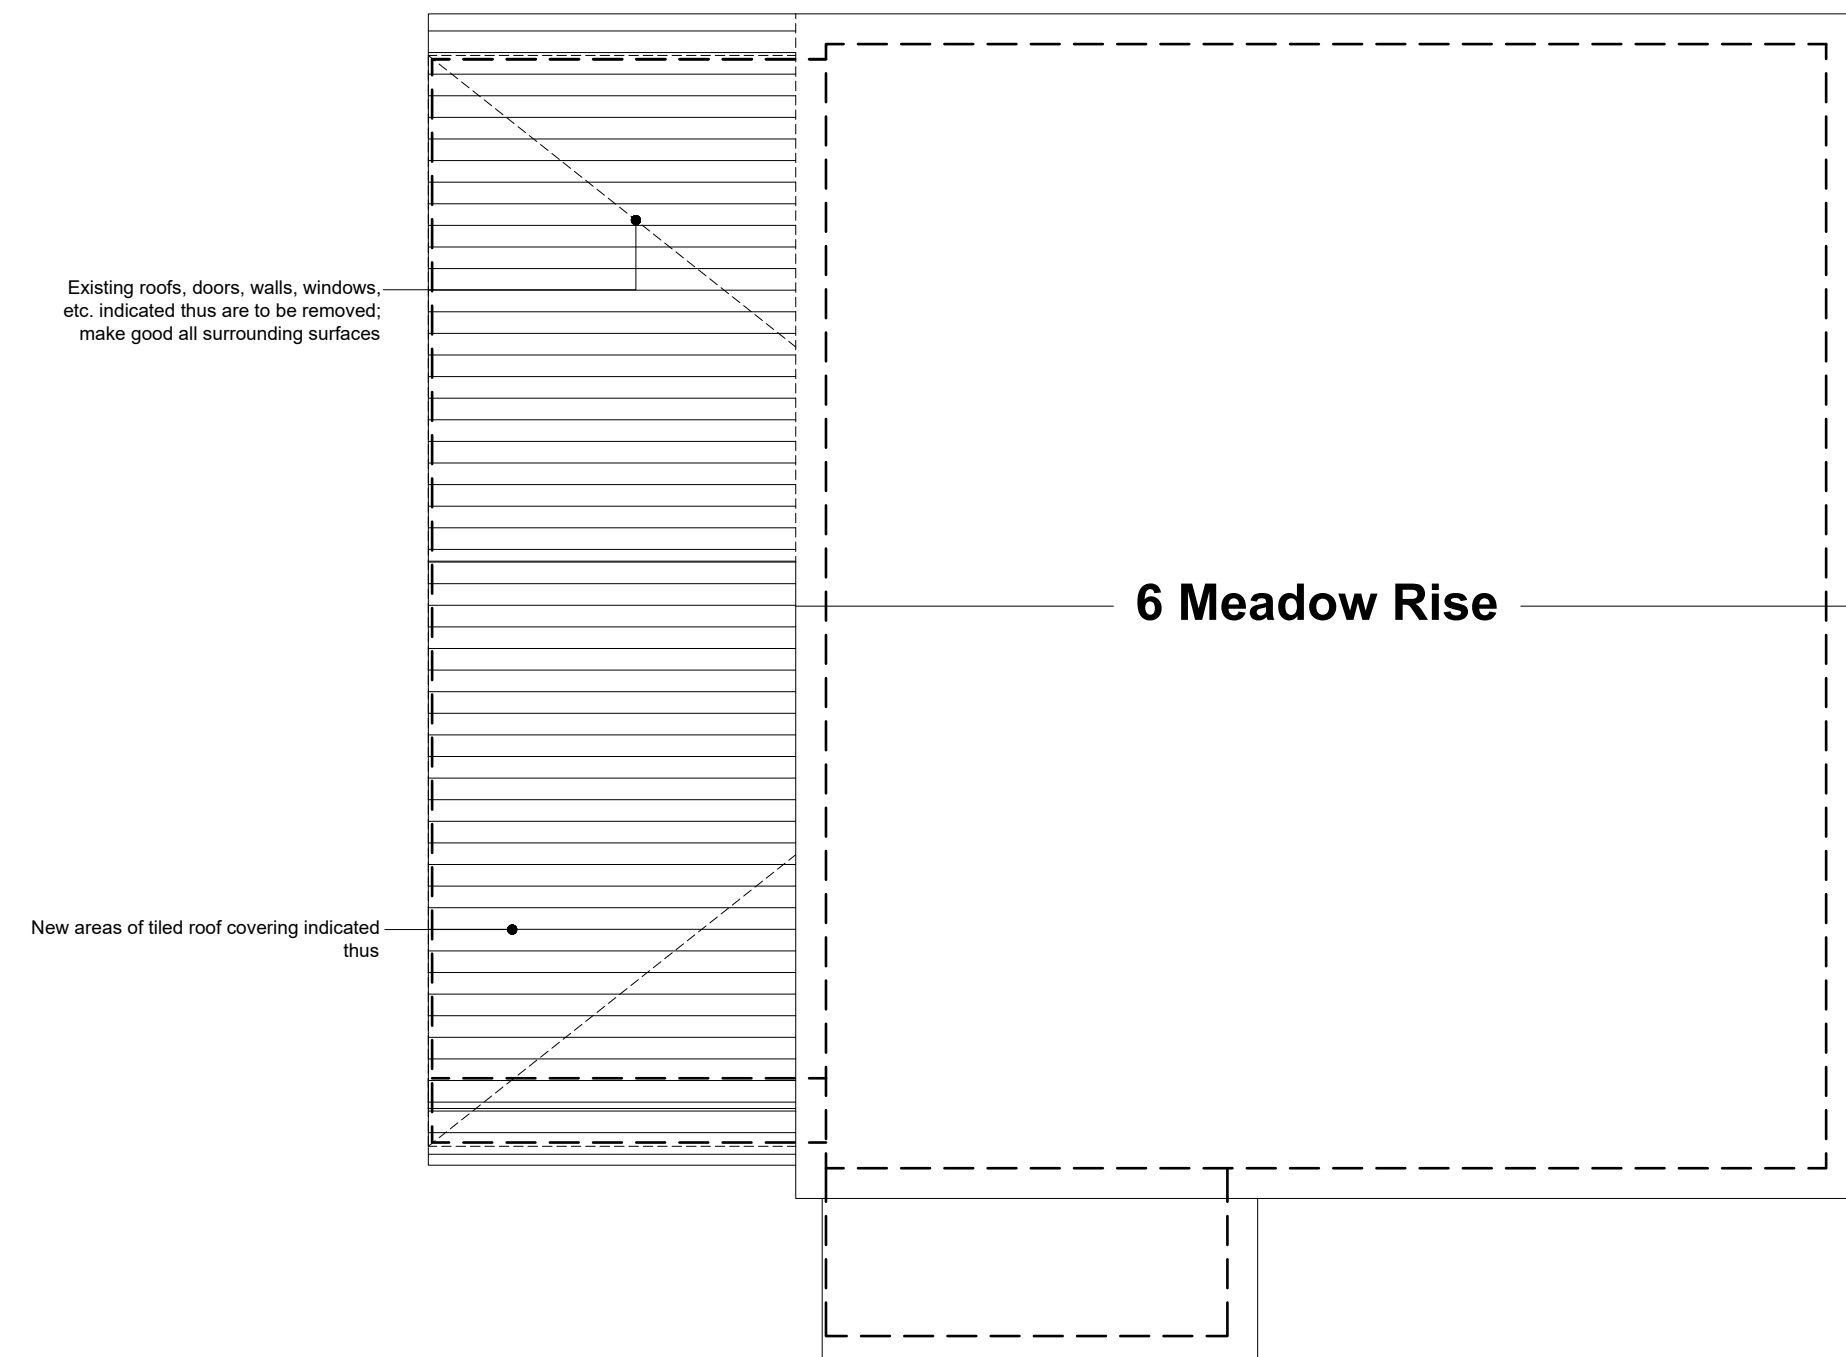

### PROPOSED ROOF PLAN

## NOTES

All dimensions are to be checked on site and any discrepancies referred to the designer prior to proceeding. All levels are to be confirmed on site prior to proceeding with the work. All discrepancies between information shown on the drawing and the information shown on the specification are to be referred to the designer prior to proceeding with the works. All component sizes and references to be checked prior to the ordering of materials. Positions of existing drain runs and associated installations to be confirmed prior to proceeding and amended as necessary. All relevant boundary positions to be checked prior to proceeding. Any on site design changes must be reported to the designer and agreed with the relevant authority prior to proceeding. **Levels shown are related to an arbitrary datum and therefore not related to Ordnance datum.**

|   |          |                                 |
|---|----------|---------------------------------|
| D | 17.08.11 | Amended following client review |
| C | 16.08.11 | Amended following client review |
| B | 16.08.11 | Amended following client review |
| A | 14.08.11 | Amended following client review |

**GRUNDY**  
ARCHITECTURE *by* DESIGN  
R.A.GRUNDY ARCHITECTURAL SERVICES LIMITED  
30, PARK ROAD, HADFIELD, GLOSSOP, DERBYSHIRE SK3 2A  
TEL: 0774 501 386  
F-MAIL: GRUNDY@GROSSOP.COM  
E-MAIL: GRUNDY@GROSSOP.COM

|          |   |
|----------|---|
| Project: | Proposed Alterations & Extension at:<br>6 Meadow Rise<br>Simmondley<br>Glossop<br>Derbyshire<br>SK13 6UT |
|----------|---|

|                |                            |
|----------------|----------------------------|
| Client:        | Mr. L. & Mrs. H. Warburton |
| Drawing Title: | PROPOSED PLANS             |

|                                     |                       |
|-------------------------------------|-----------------------|
| Drawn by: R.G.                      | Date: 3rd August 2023 |
| Drawing No.: 2334.11<br>Revision: D | Scale: 1:50 @ A1      |

