


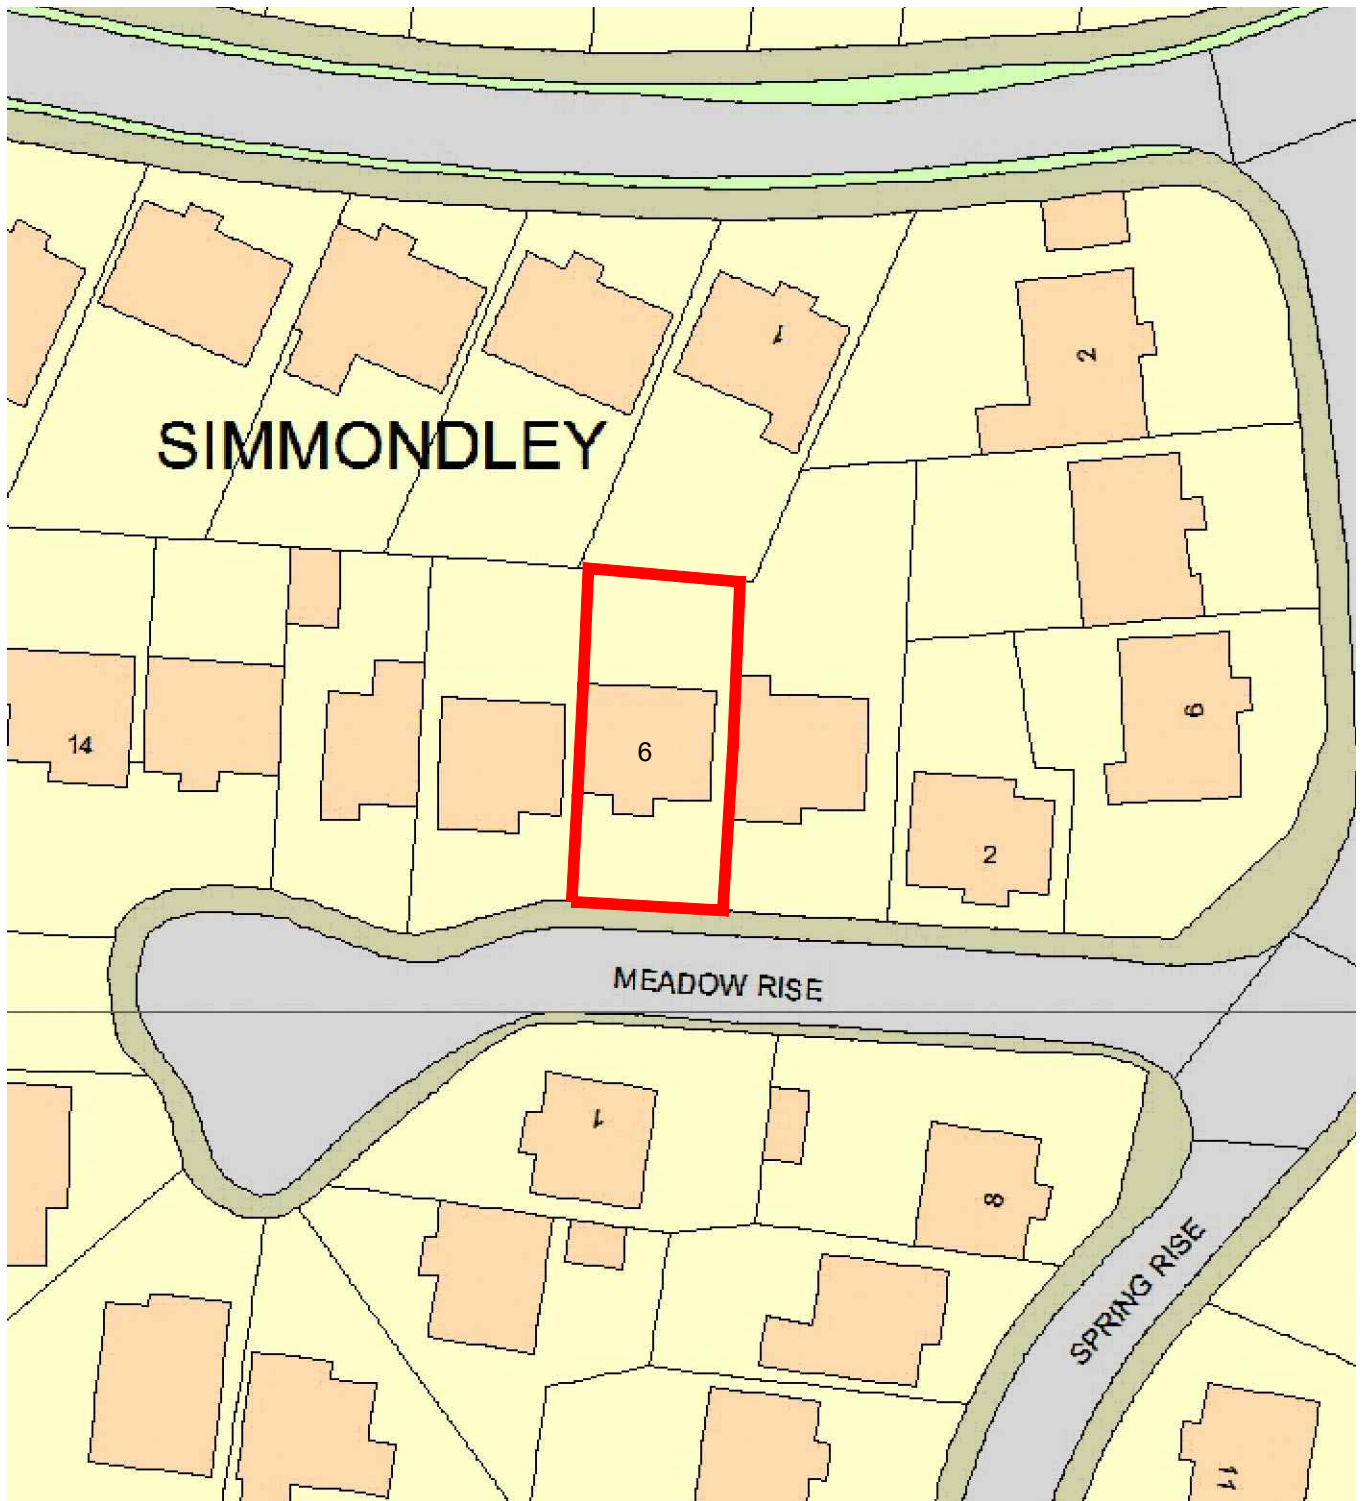

**6 Meadow Rise, Glossop**  
**Existing Site Plan**  
**Scale 1:500**

