


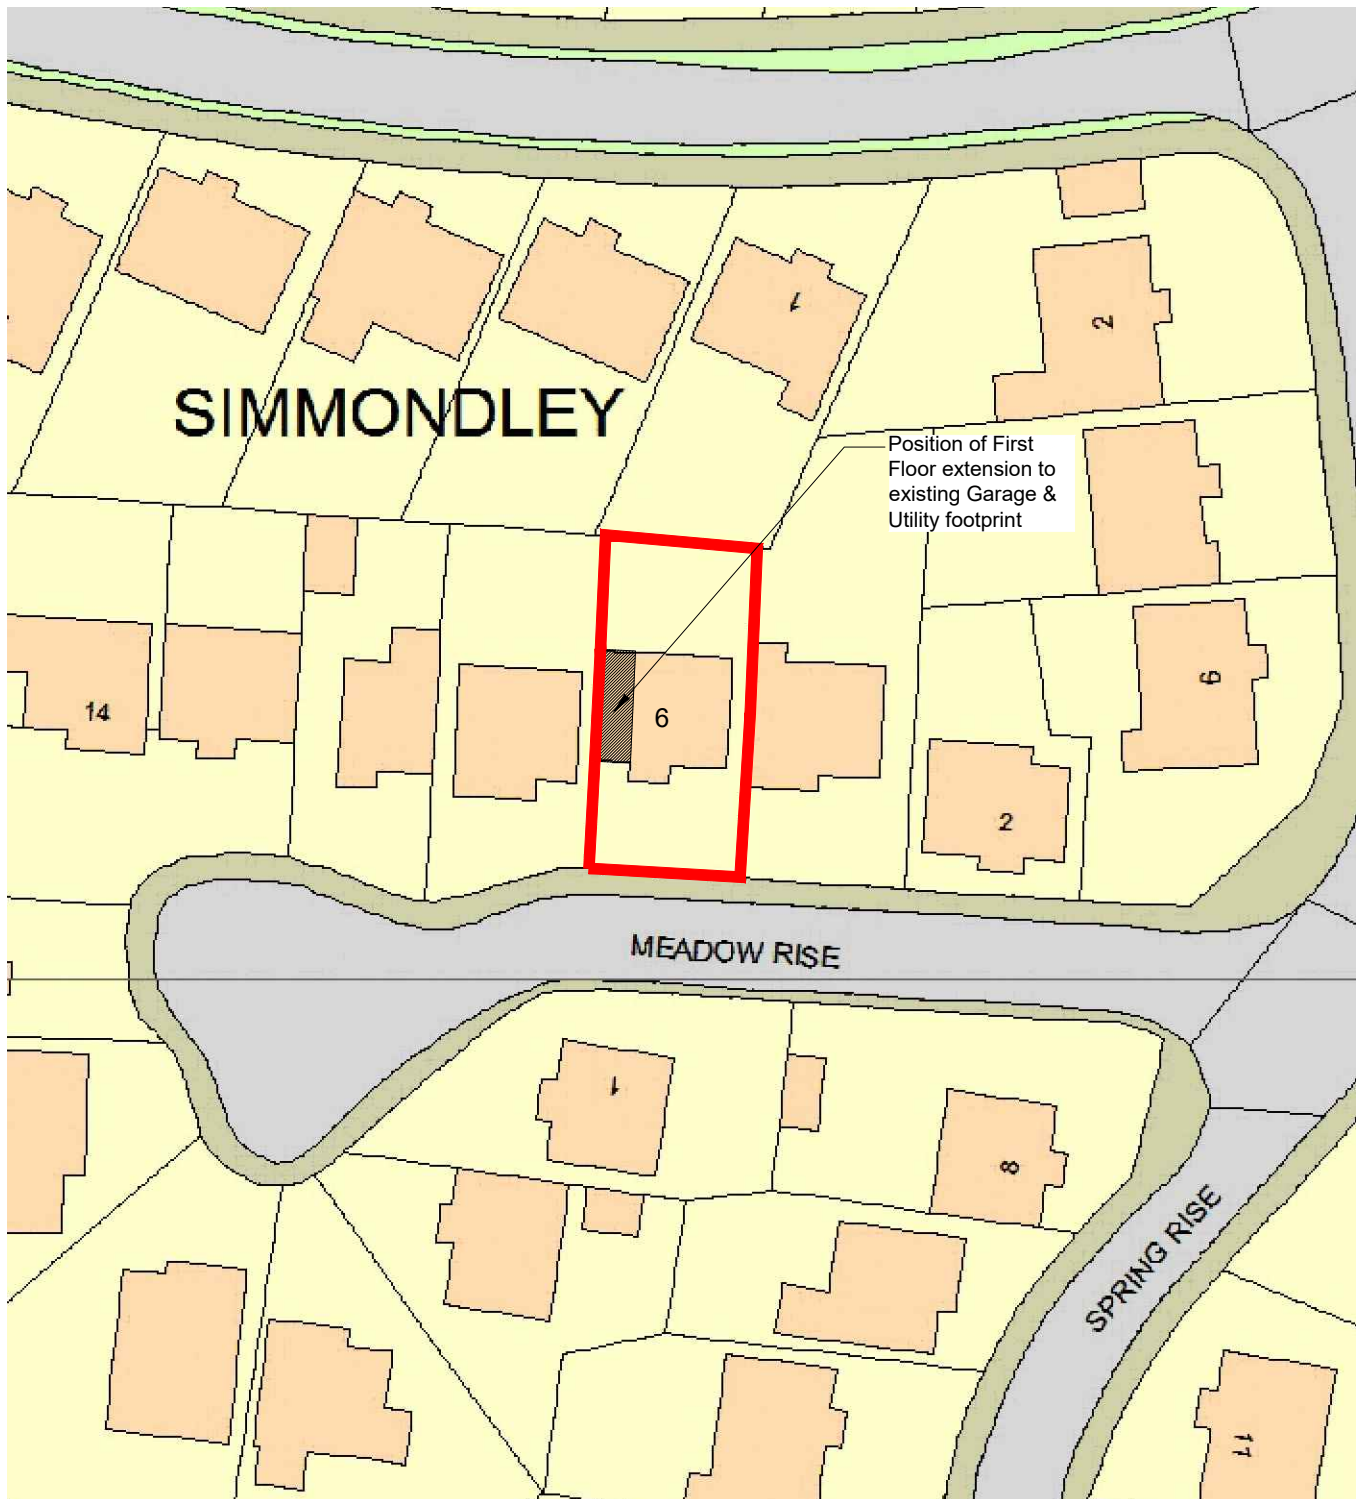

6 Meadow Rise, Glossop
Proposed Site Plan
Scale 1:500

