


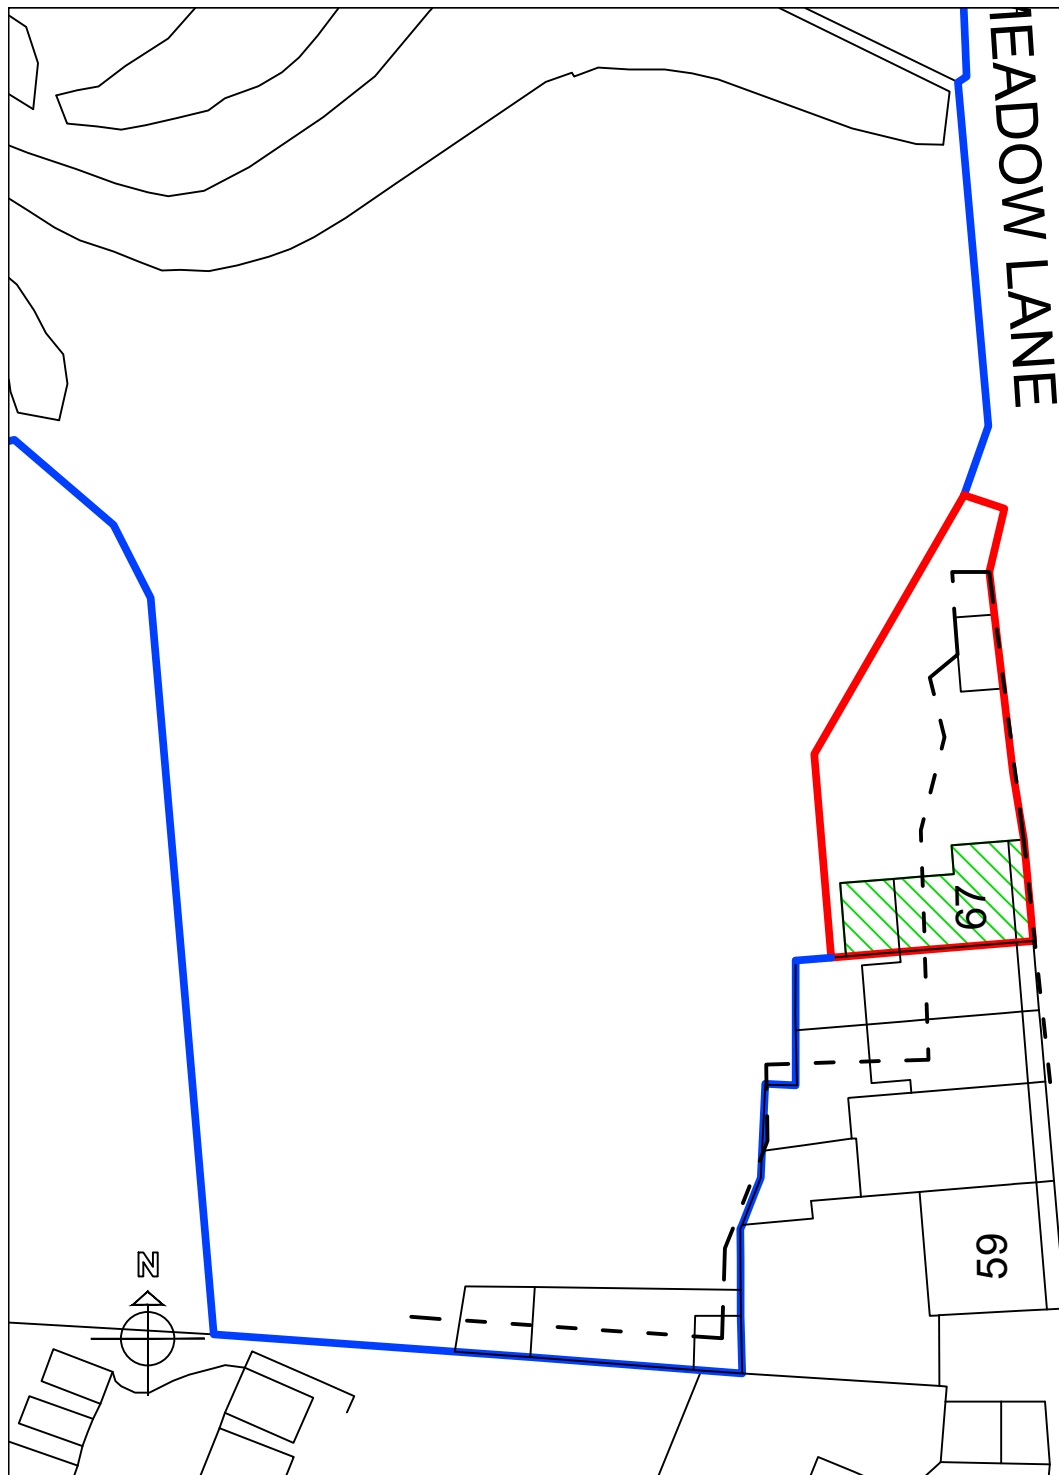

Built up Area Boundary - - - - -

Domestic Curtilage as Existing 

347.7m

Planning

This drawing is the Copyright of SJ Design Limited.
All dimensions must be checked on site and not scaled from this drawing.
All materials and workmanship are to be in accordance with prevailing British Standards, Codes of Practice, Building Regulations, manufacturers and federative recommendations and all to the complete satisfaction of SJ Design Limited.



DESIGN LTD

Building Design & Surveying Consultants
The Old Co-Op Building, Church Street,
Hayfield, High Peak SK22 2JE
Tel:01663 742903 Fax:01663 751247
Mobile: 07984 007 087 Email: info@sjdesign.net
www.sjdesign.net

Client
Nicola Parsons

Job Title
Proposed change of use at
67 Meadows Lane
Dove Holes
Buxton
Derbyshire
SK17 8DB

Drawing Title
**Site Plan showing Domestic
Curtilage as Existing**

Scale 1:500 at A4

Date August 2023 Drawn by SJ

Drawing No. 104 Rev.