



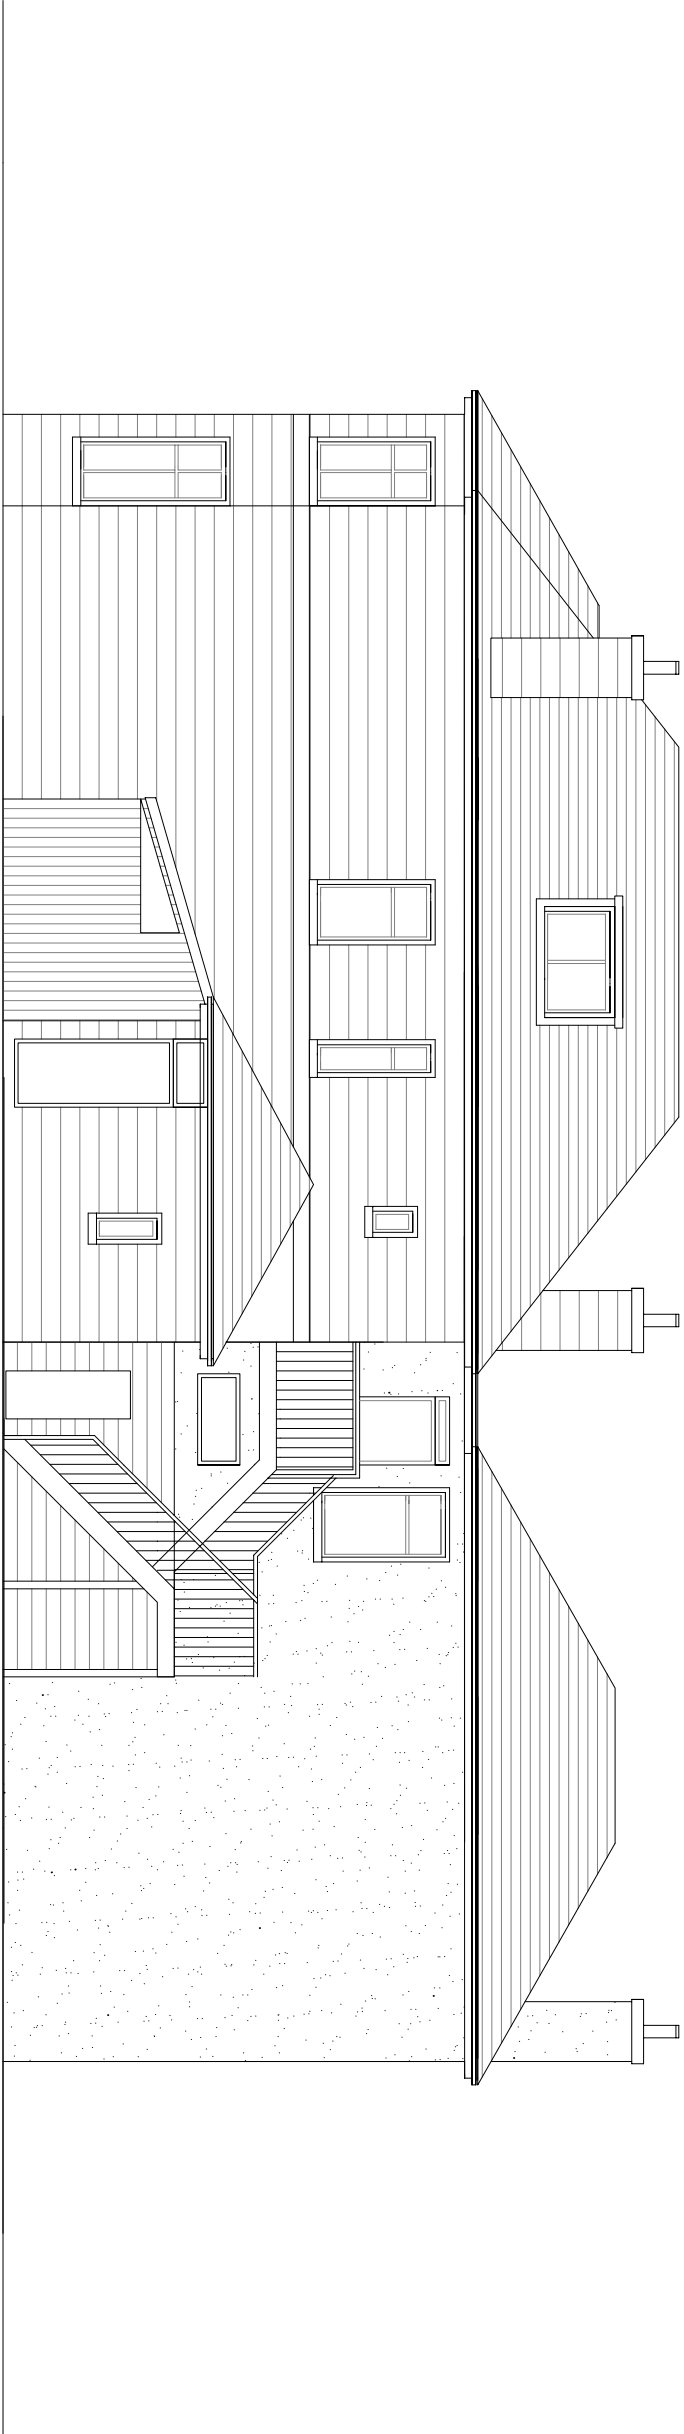

Existing Rear Elevation

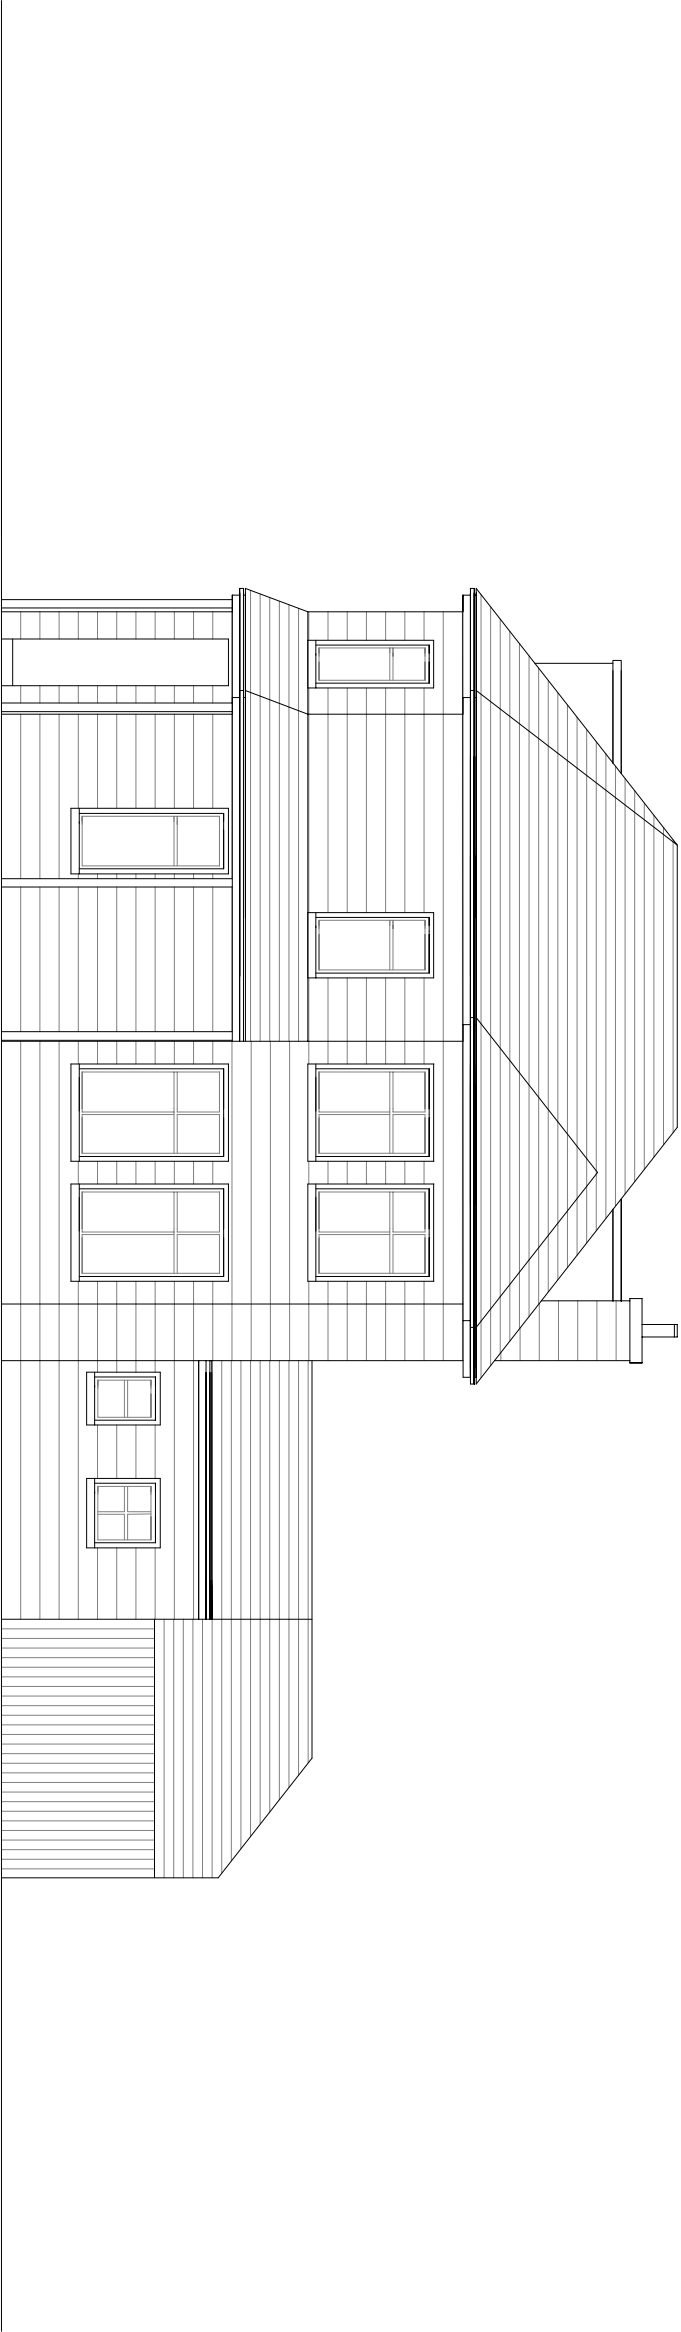

Existing Side Elevation

REVISIONS

DRAWN	FW	SCALE	AREA	SQ.M.
DATE	Aug 23	1:100@A3		SQ.FT.

PROJECT Separation of 2 semi-detached properties into 2 detached properties

CLIENT Mr. S. Cocker

TITLE Existing elevations - Rear and side

DRAWING NUMBER	REV
03.06	-