



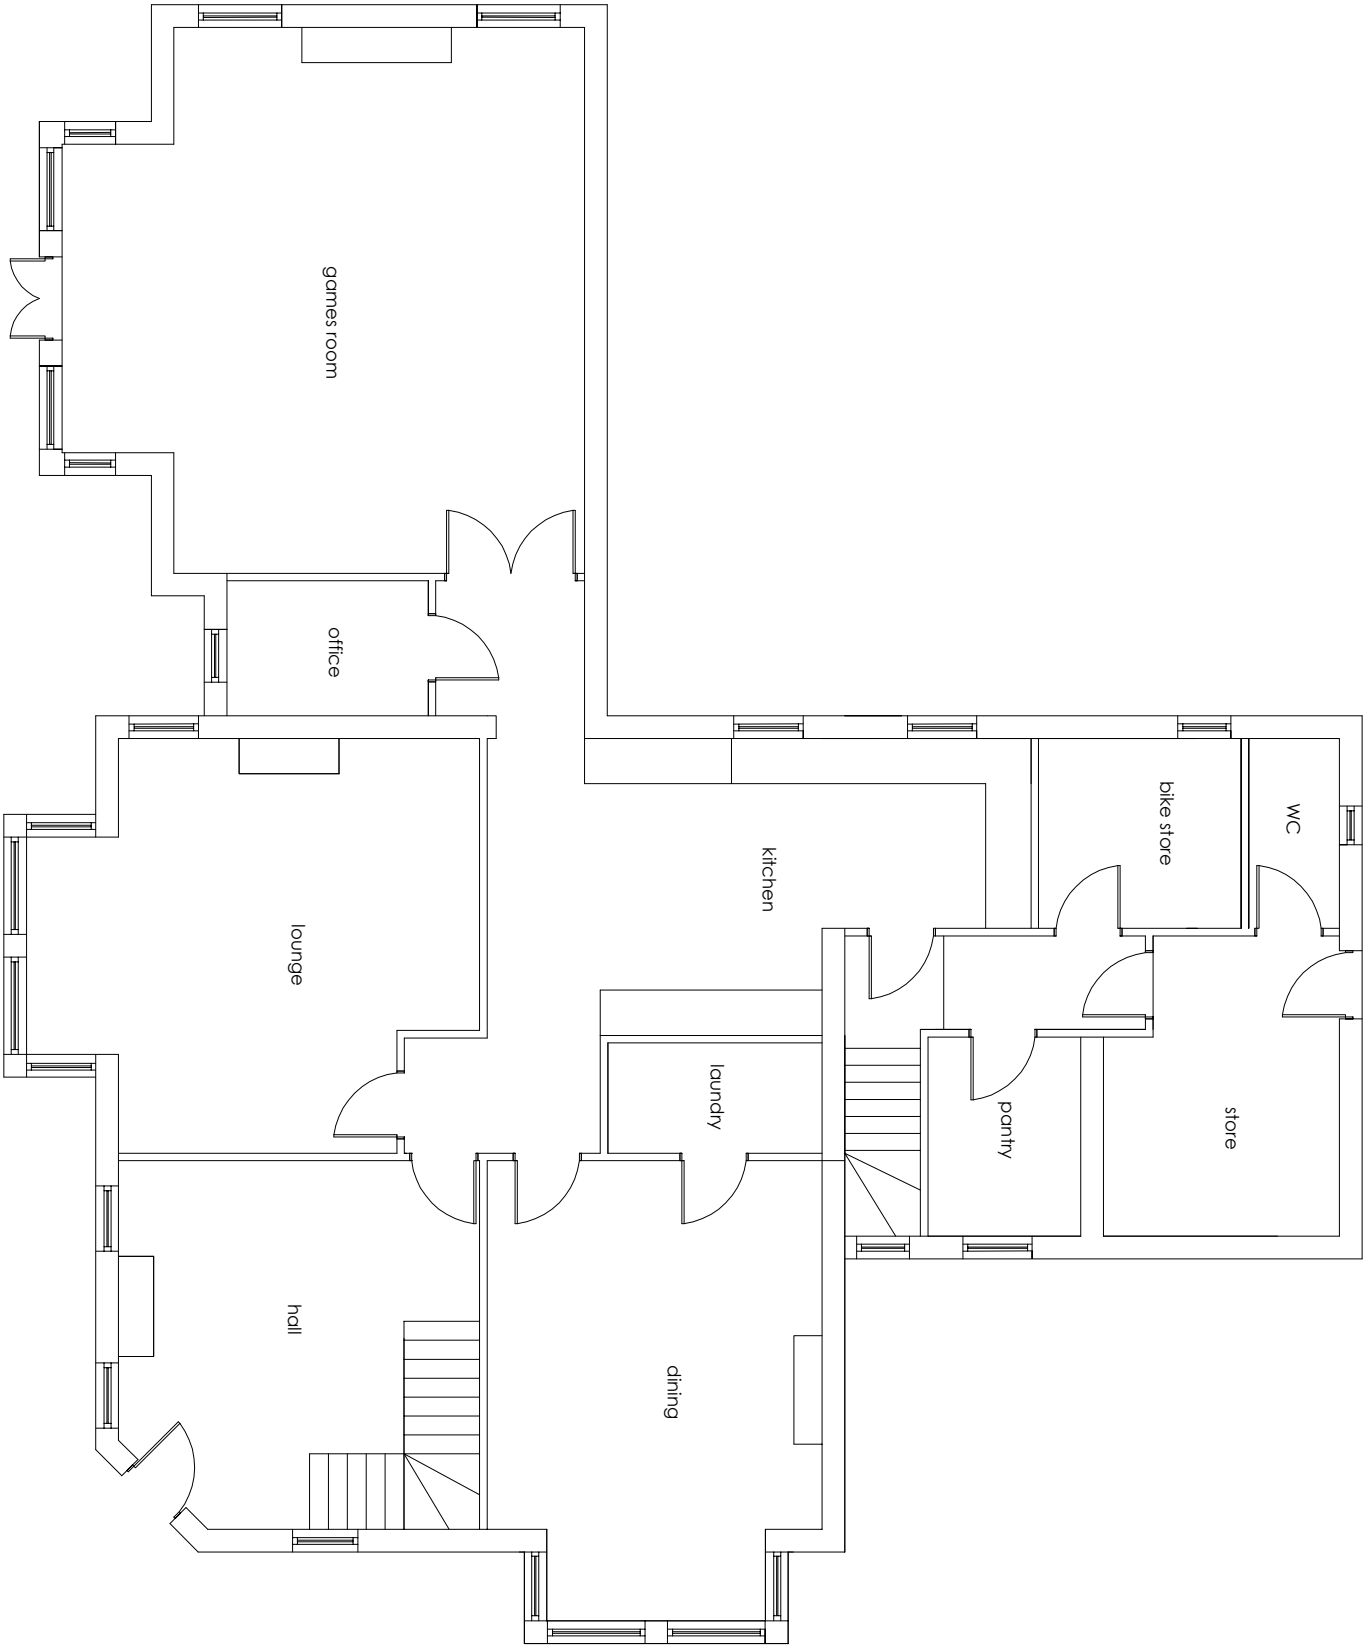

existing ground floor plan

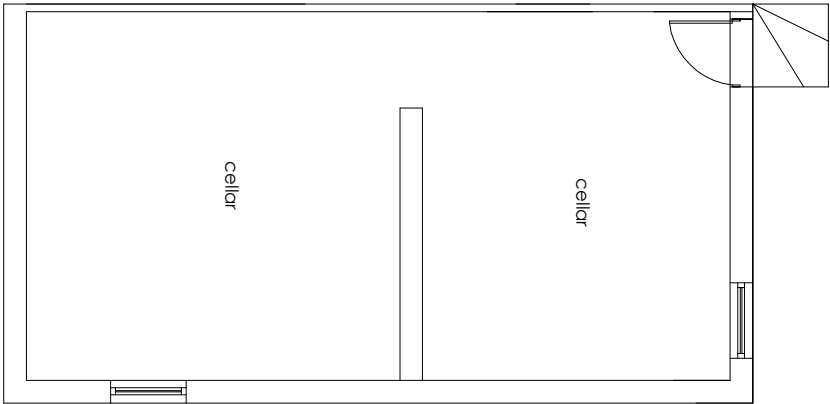

existing lower ground floor plan

REVISIONS

DRWN	FW	SCALE	AREA	SQ.M.
DATE	AUG 23	1:100@A3		SQ.FT.

PROJECT Separation of 2 semi-detached properties into 2 detached properties

CLIENT Mr. S. Cocker

TITLE Existing plans - ground and lower ground floors

DRAWING NUMBER	REV
03.01	-