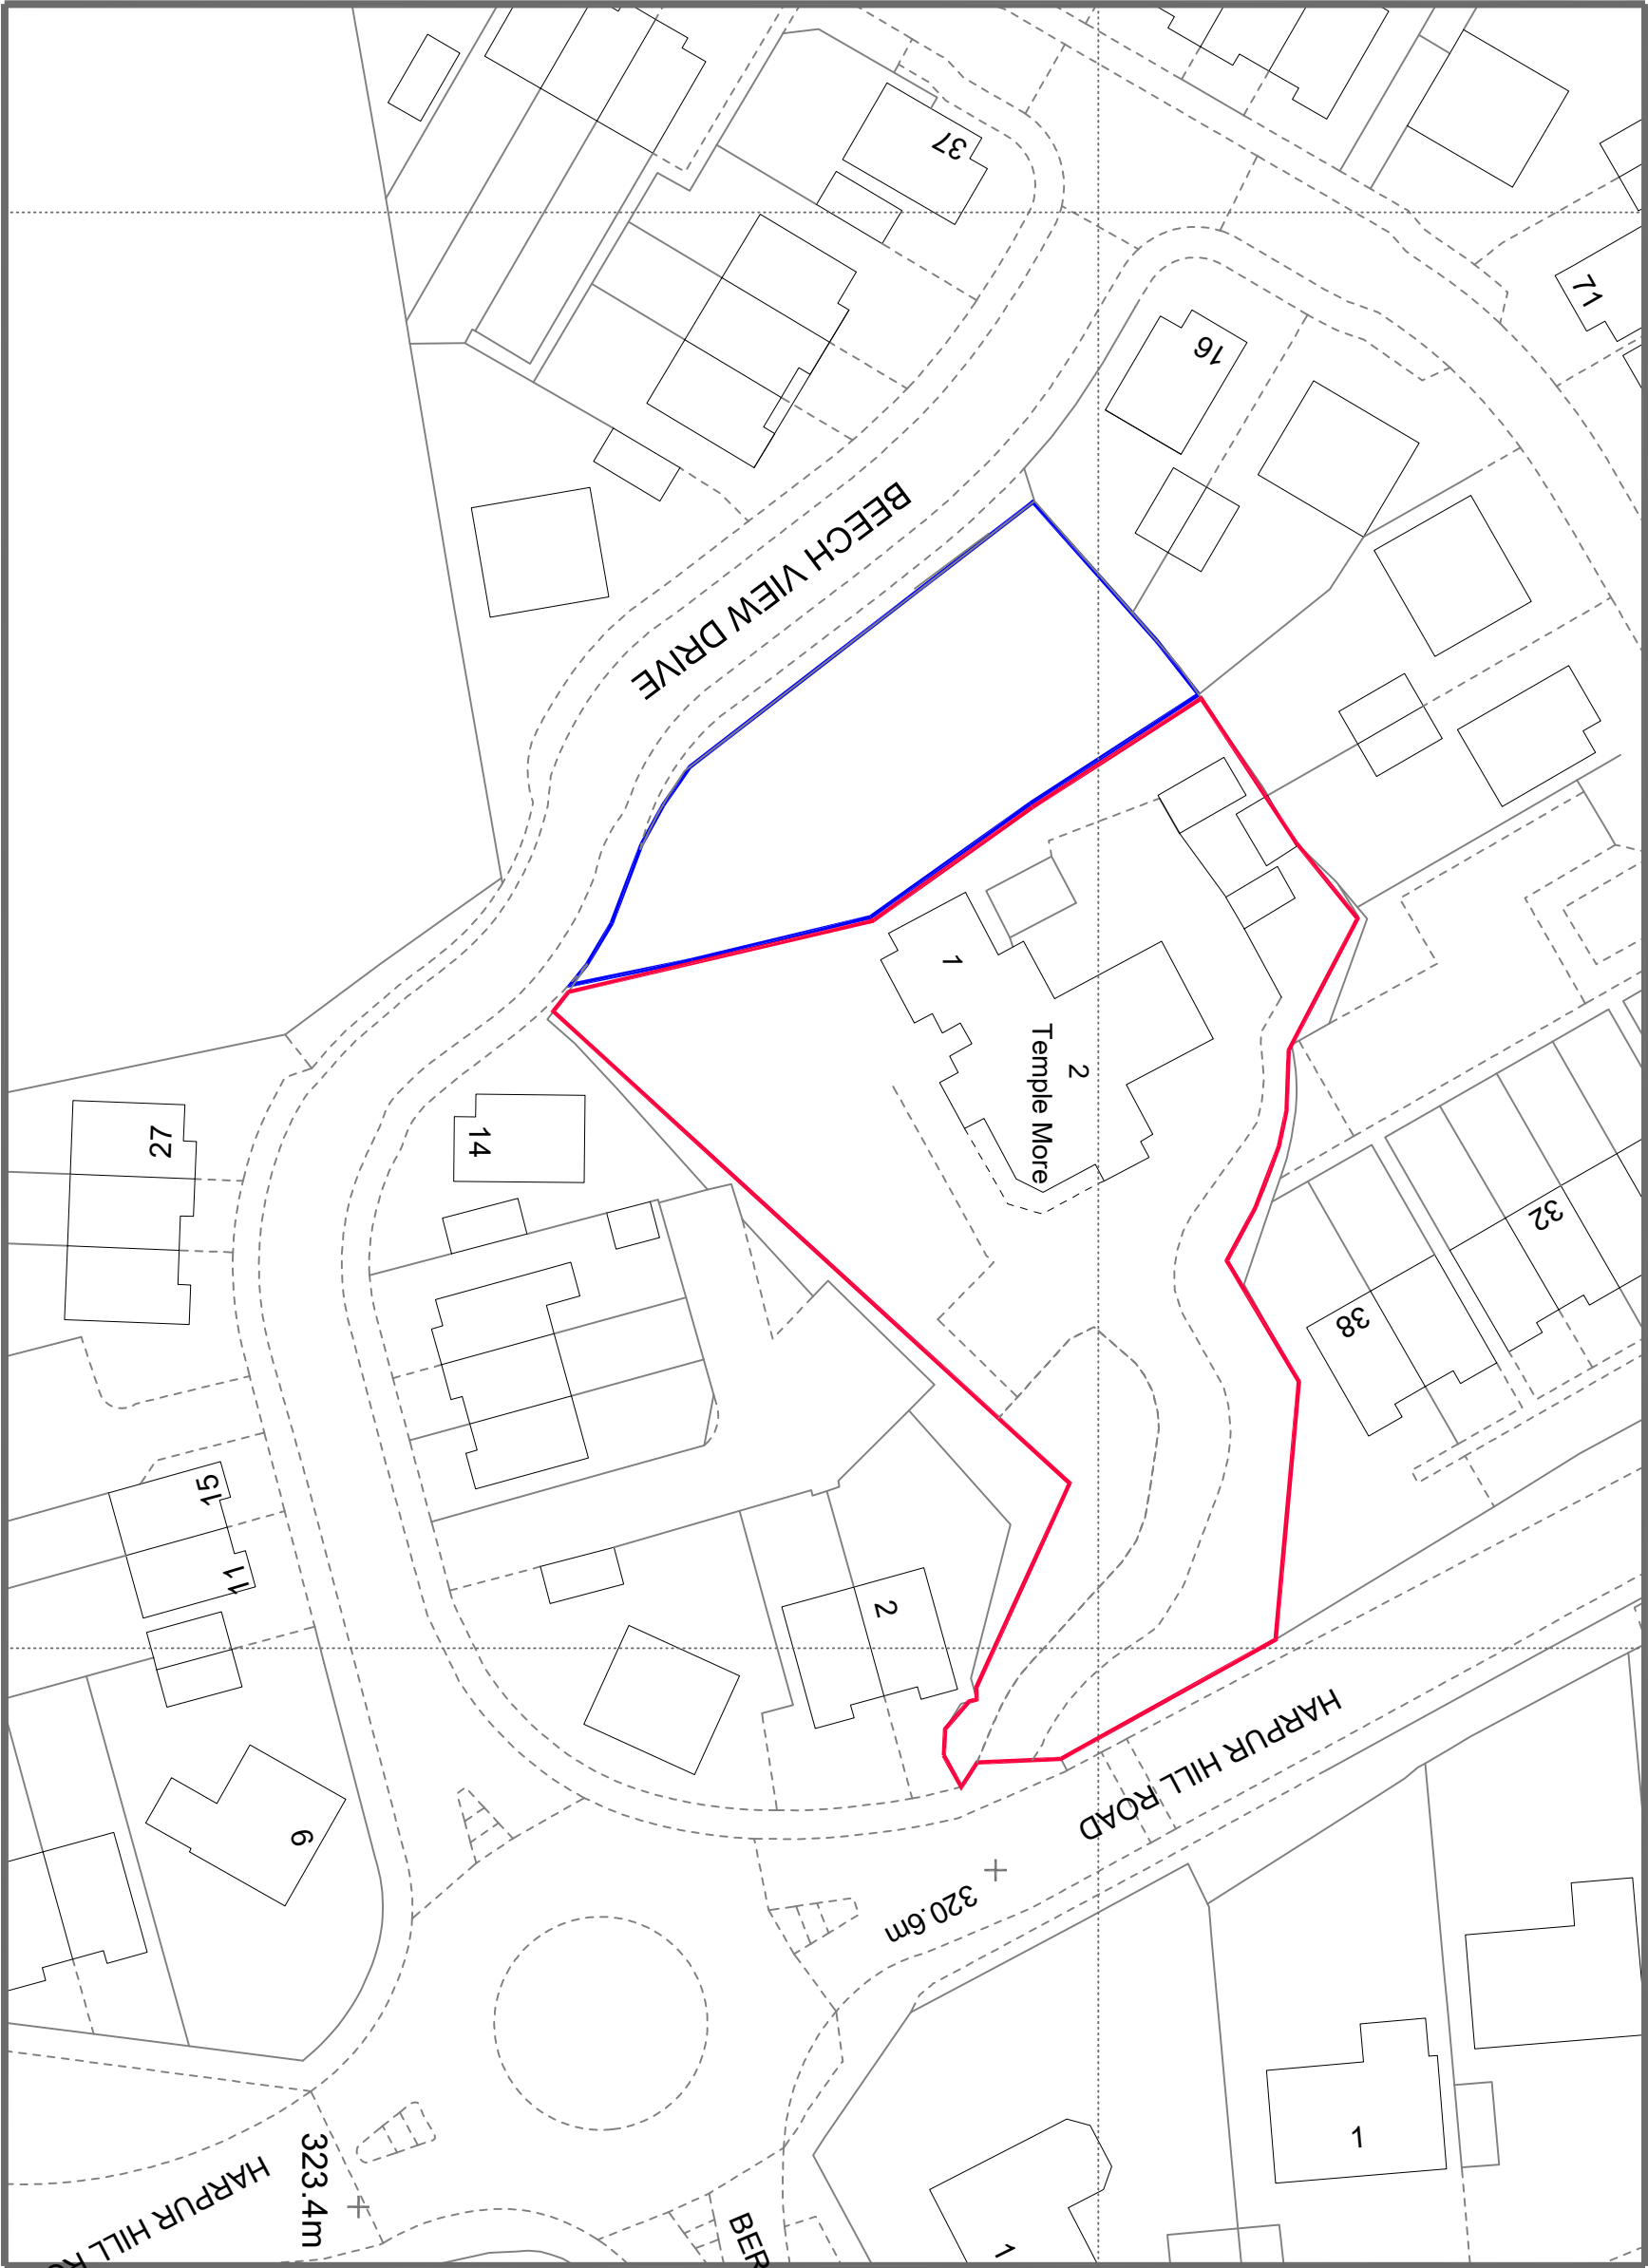


REVISIONS			
NO.	DATE	DESCRIPTION	BY
1	Aug 23	FW	FW
2	Aug 23	SCALE 1:500@A3	SCALE
3	Aug 23	AREA	AREA
4	Aug 23	SQ.M.	SQ.M.
5	Aug 23	SQ.FT.	SQ.FT.
6	Aug 23	PROJECT	PROJECT
7	Aug 23	detached properties of Templemore, Buxton	detached properties of Templemore, Buxton
8	Aug 23	CLIENT	CLIENT
9	Aug 23	Mr. S. Cocker	Mr. S. Cocker
10	Aug 23	TITLE	TITLE
11	Aug 23	Existing Site Plan	Existing Site Plan

Wylie

Architecture

Residential Architecture Design and Planning
07873551825
www.wyliearchitecture.co.uk

DRAWING NUMBER	REV
02.02	-

