



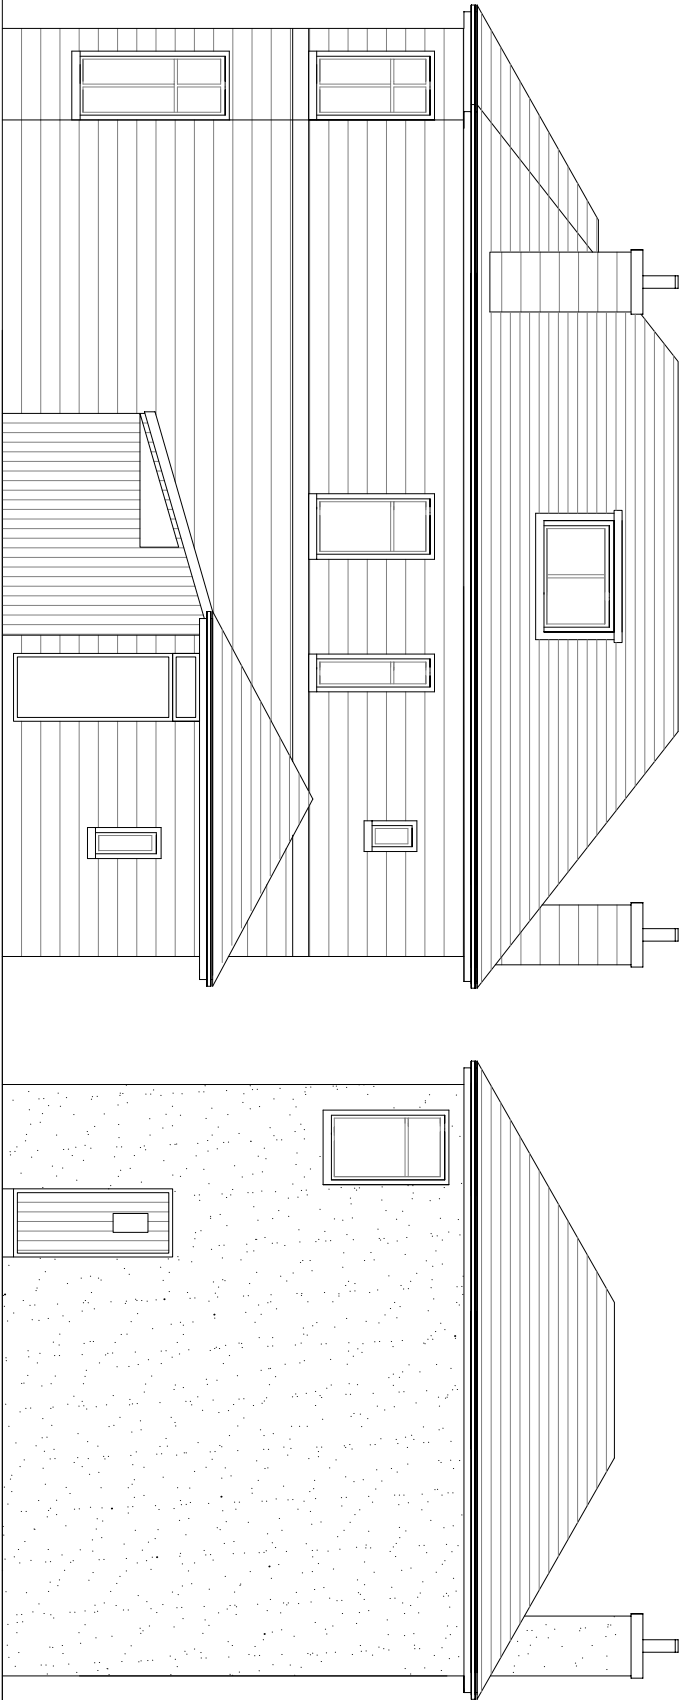

Proposed Rear Elevation

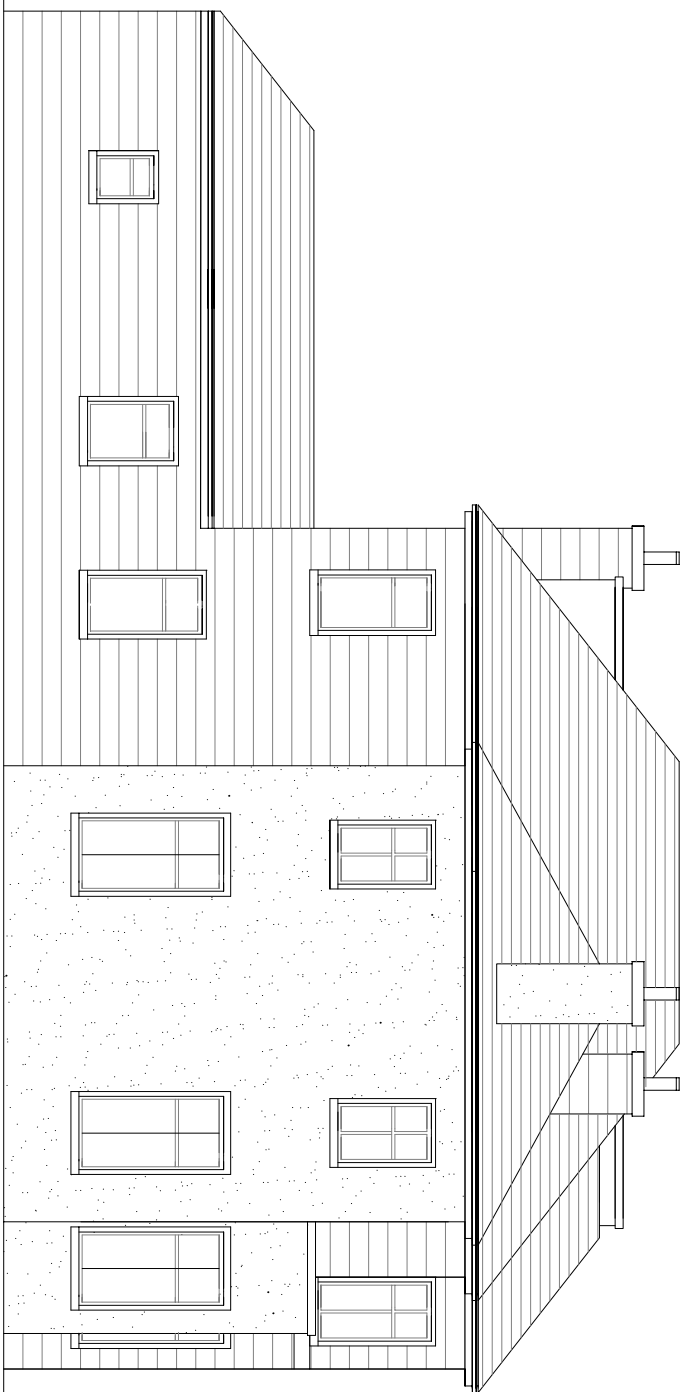

Proposed Side Elevation

REVISIONS

DRAWN	FW	SCALE	1:100@A3	AREA	SQ.M.
DATE	Aug 23				SQ.Ft.

PROJECT Separation of 2 semi-detached properties into 2 detached properties

CLIENT Mr. S. Cocker

TITLE Proposed elevations - rear and side



Residential Architecture Design and Planning
07825551825
www.wyliearchitecture.co.uk

DRAWING NUMBER

03.08

REV

A