


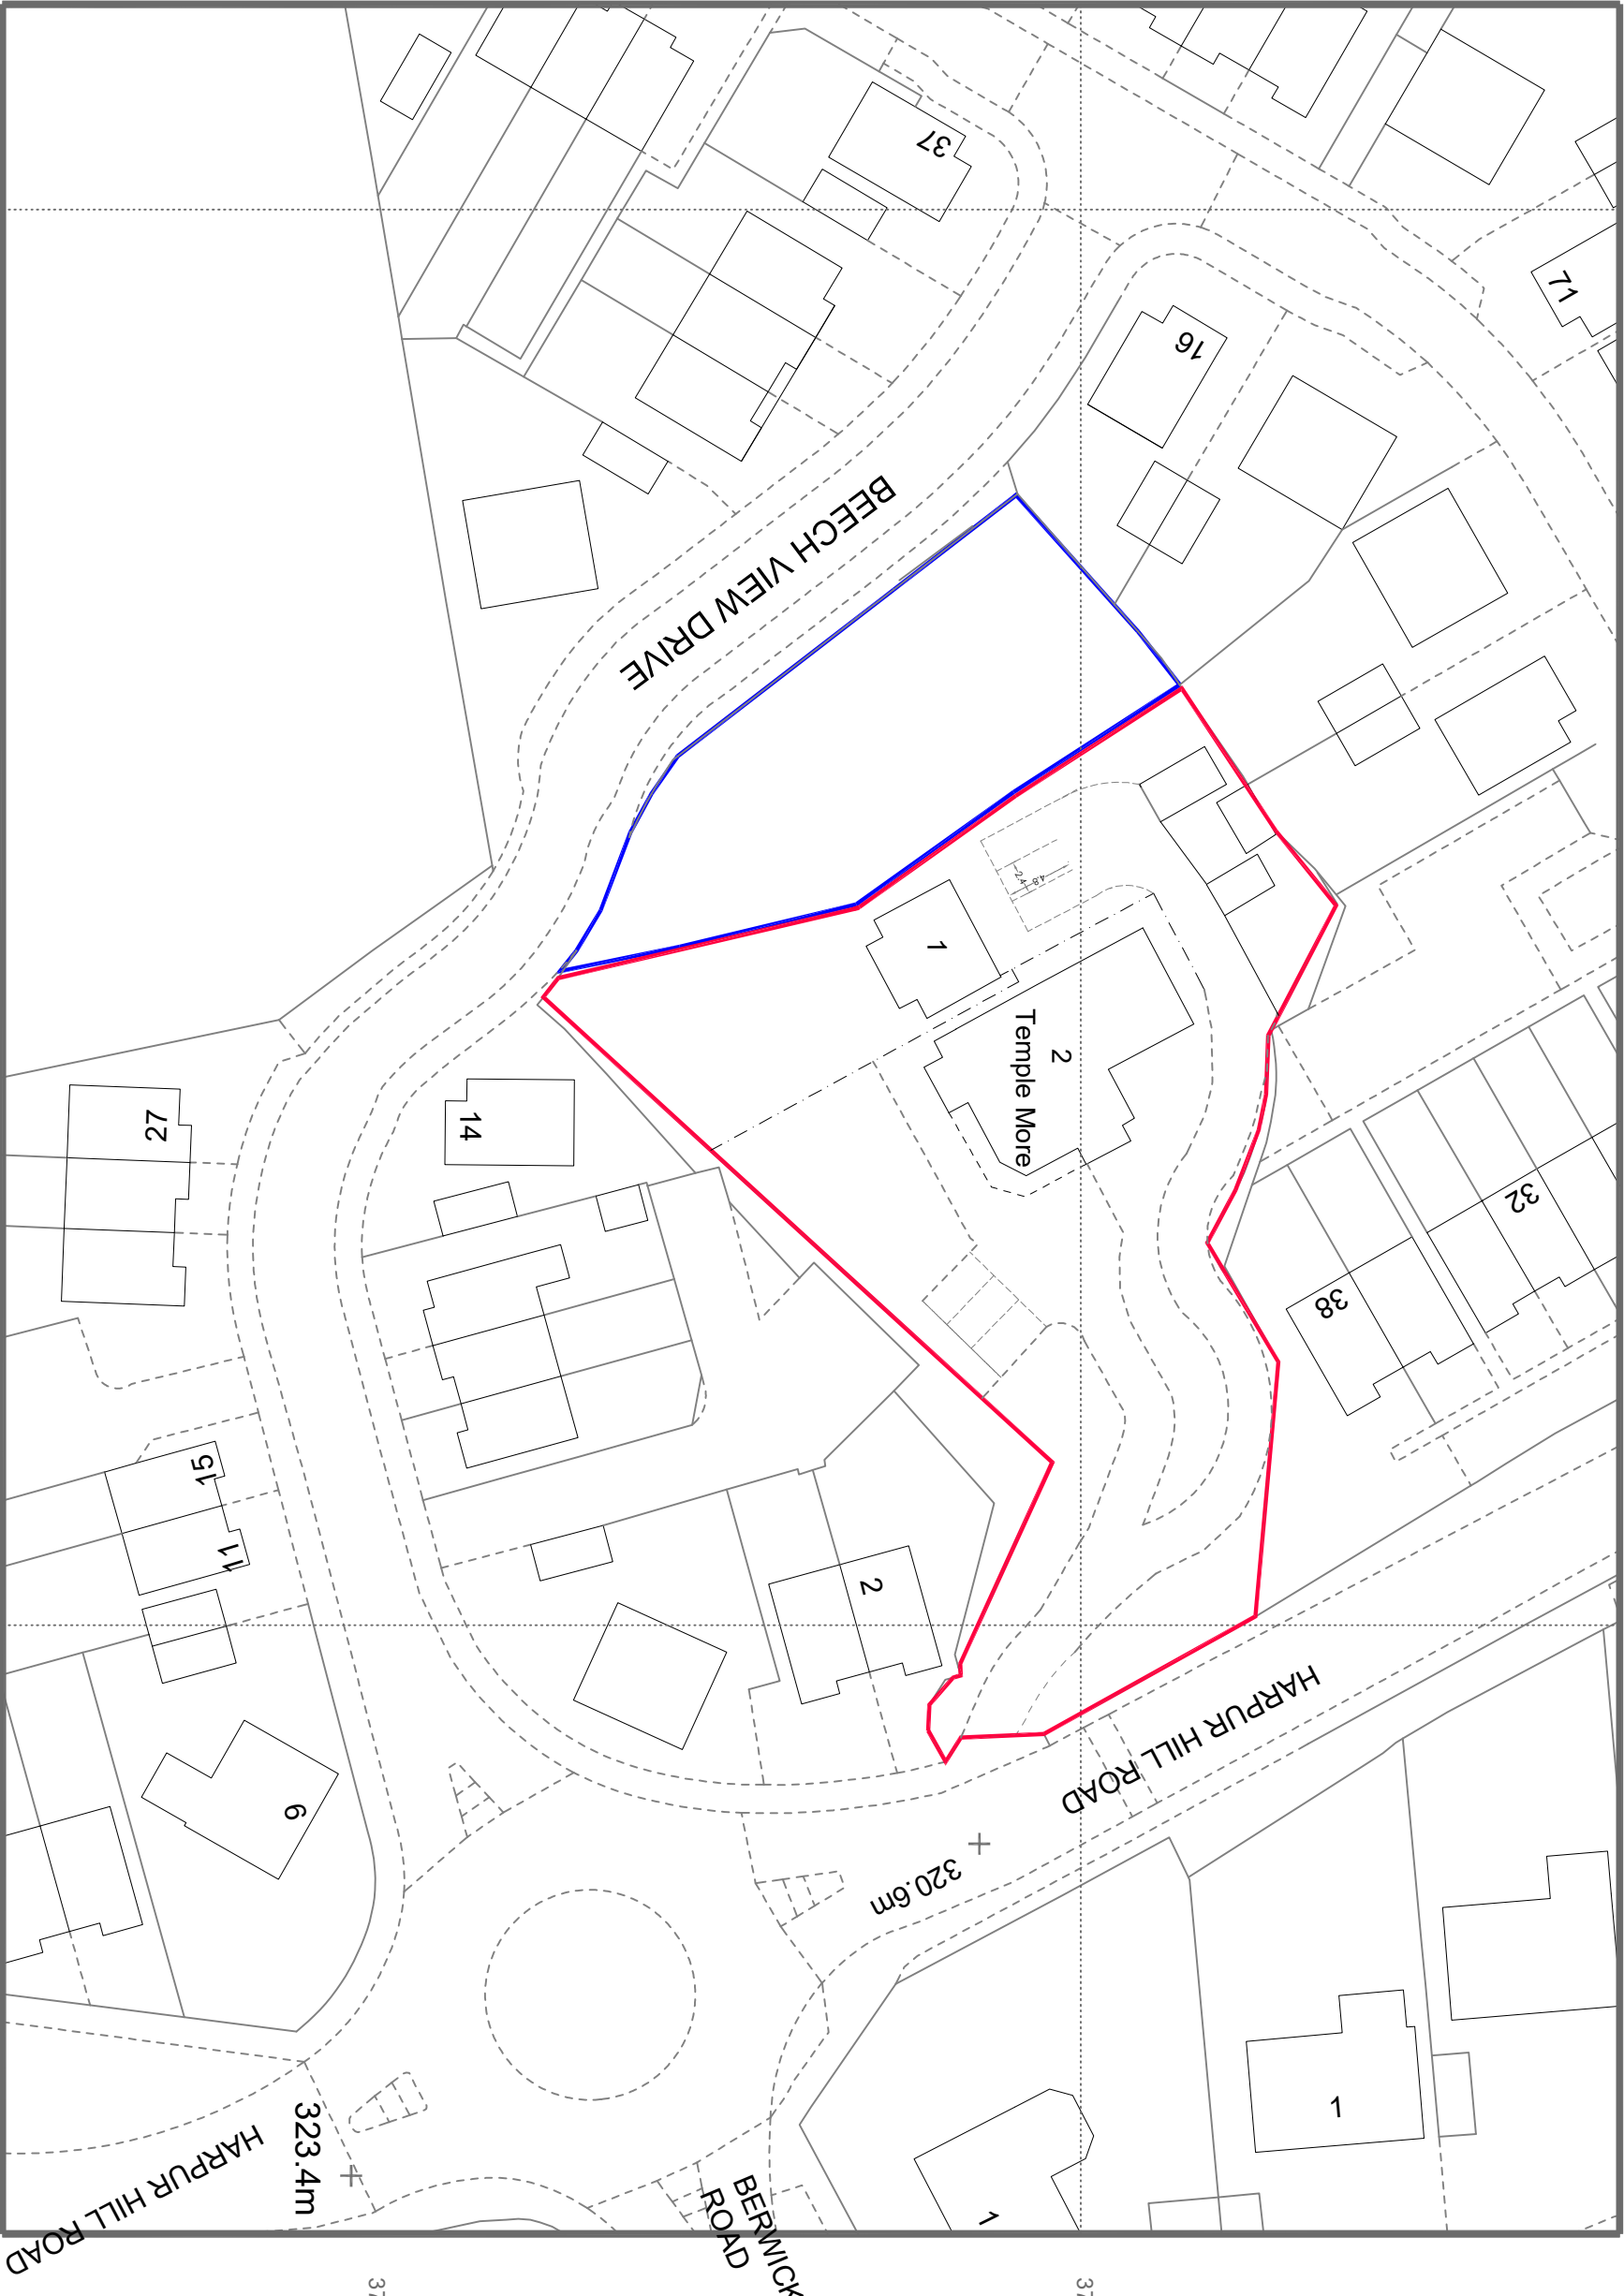

REVISIONS

REVISIONS	DATE	BY	SCALE	AREA	SQ.M.
FW	Aug 23		1:500@A3		SQ.FT.

PROJECT Separation of 2 semi-detached properties to 2 detached properties at Templemore, Buxton

CLIENT Mr. S. Cocker

TITLE Proposed Site Plan

DRAWING NUMBER

02.03

REV

B