




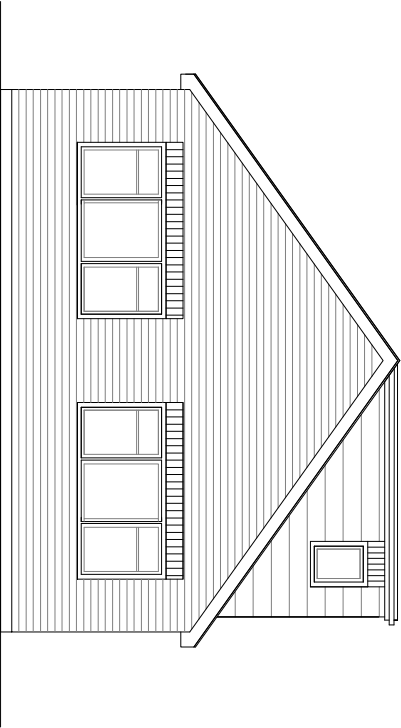


proposed front elevation

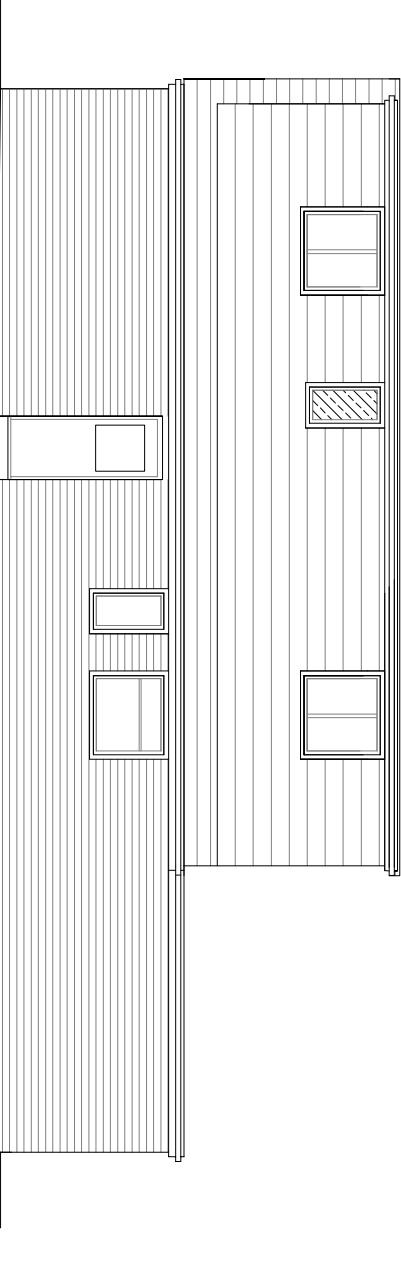

proposed side elevation

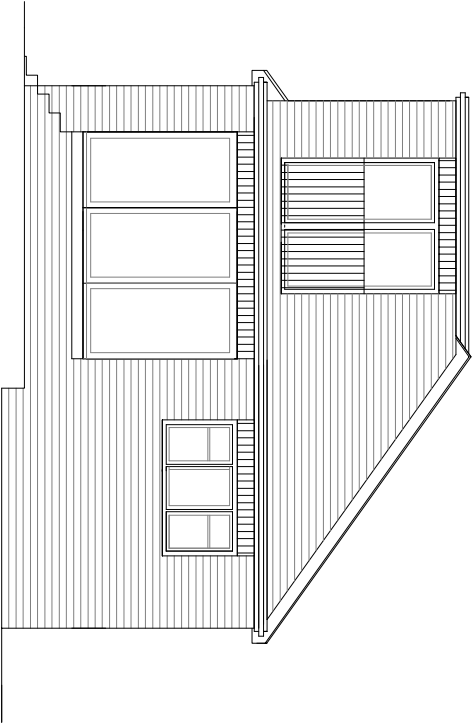

proposed rear elevation

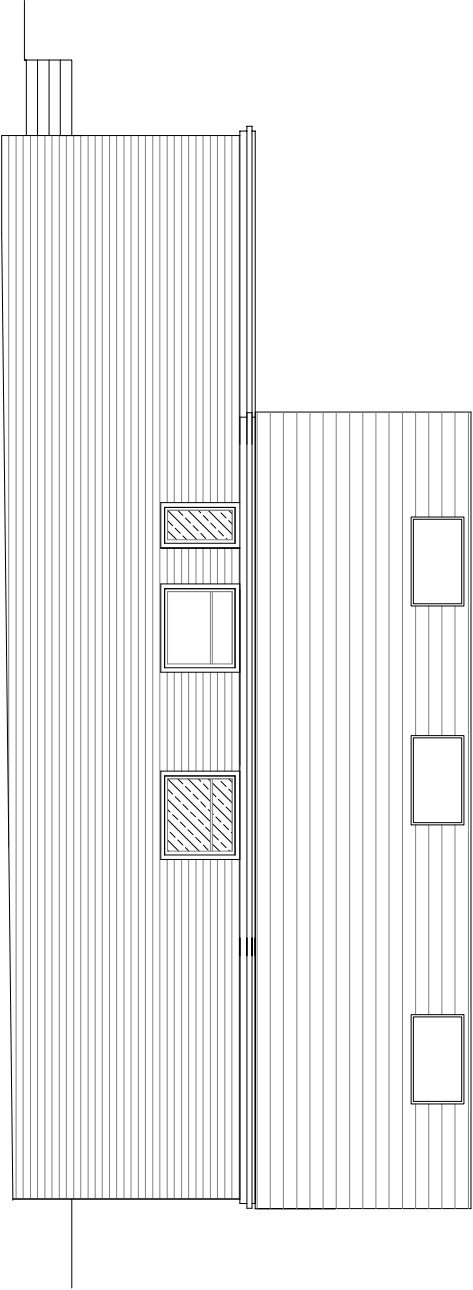

proposed side elevation

REVISIONS			
NO.	DATE	DESCRIPTION	BY
1	June 23	FW	SCALE 1:100@A3
2		AREA	SOL. SH.
PROJECT Loft conversion and rear extension of 27 Hargate Road, Buxton			
CLIENT Mr & Mrs W. Darbyshire			
TITLE Proposed Elevations			
Wylie Architecture Residential Architecture Design and Planning 01753 525253 www.wyliearchitecture.co.uk			
DRAWING NUMBER 03.03			REV B